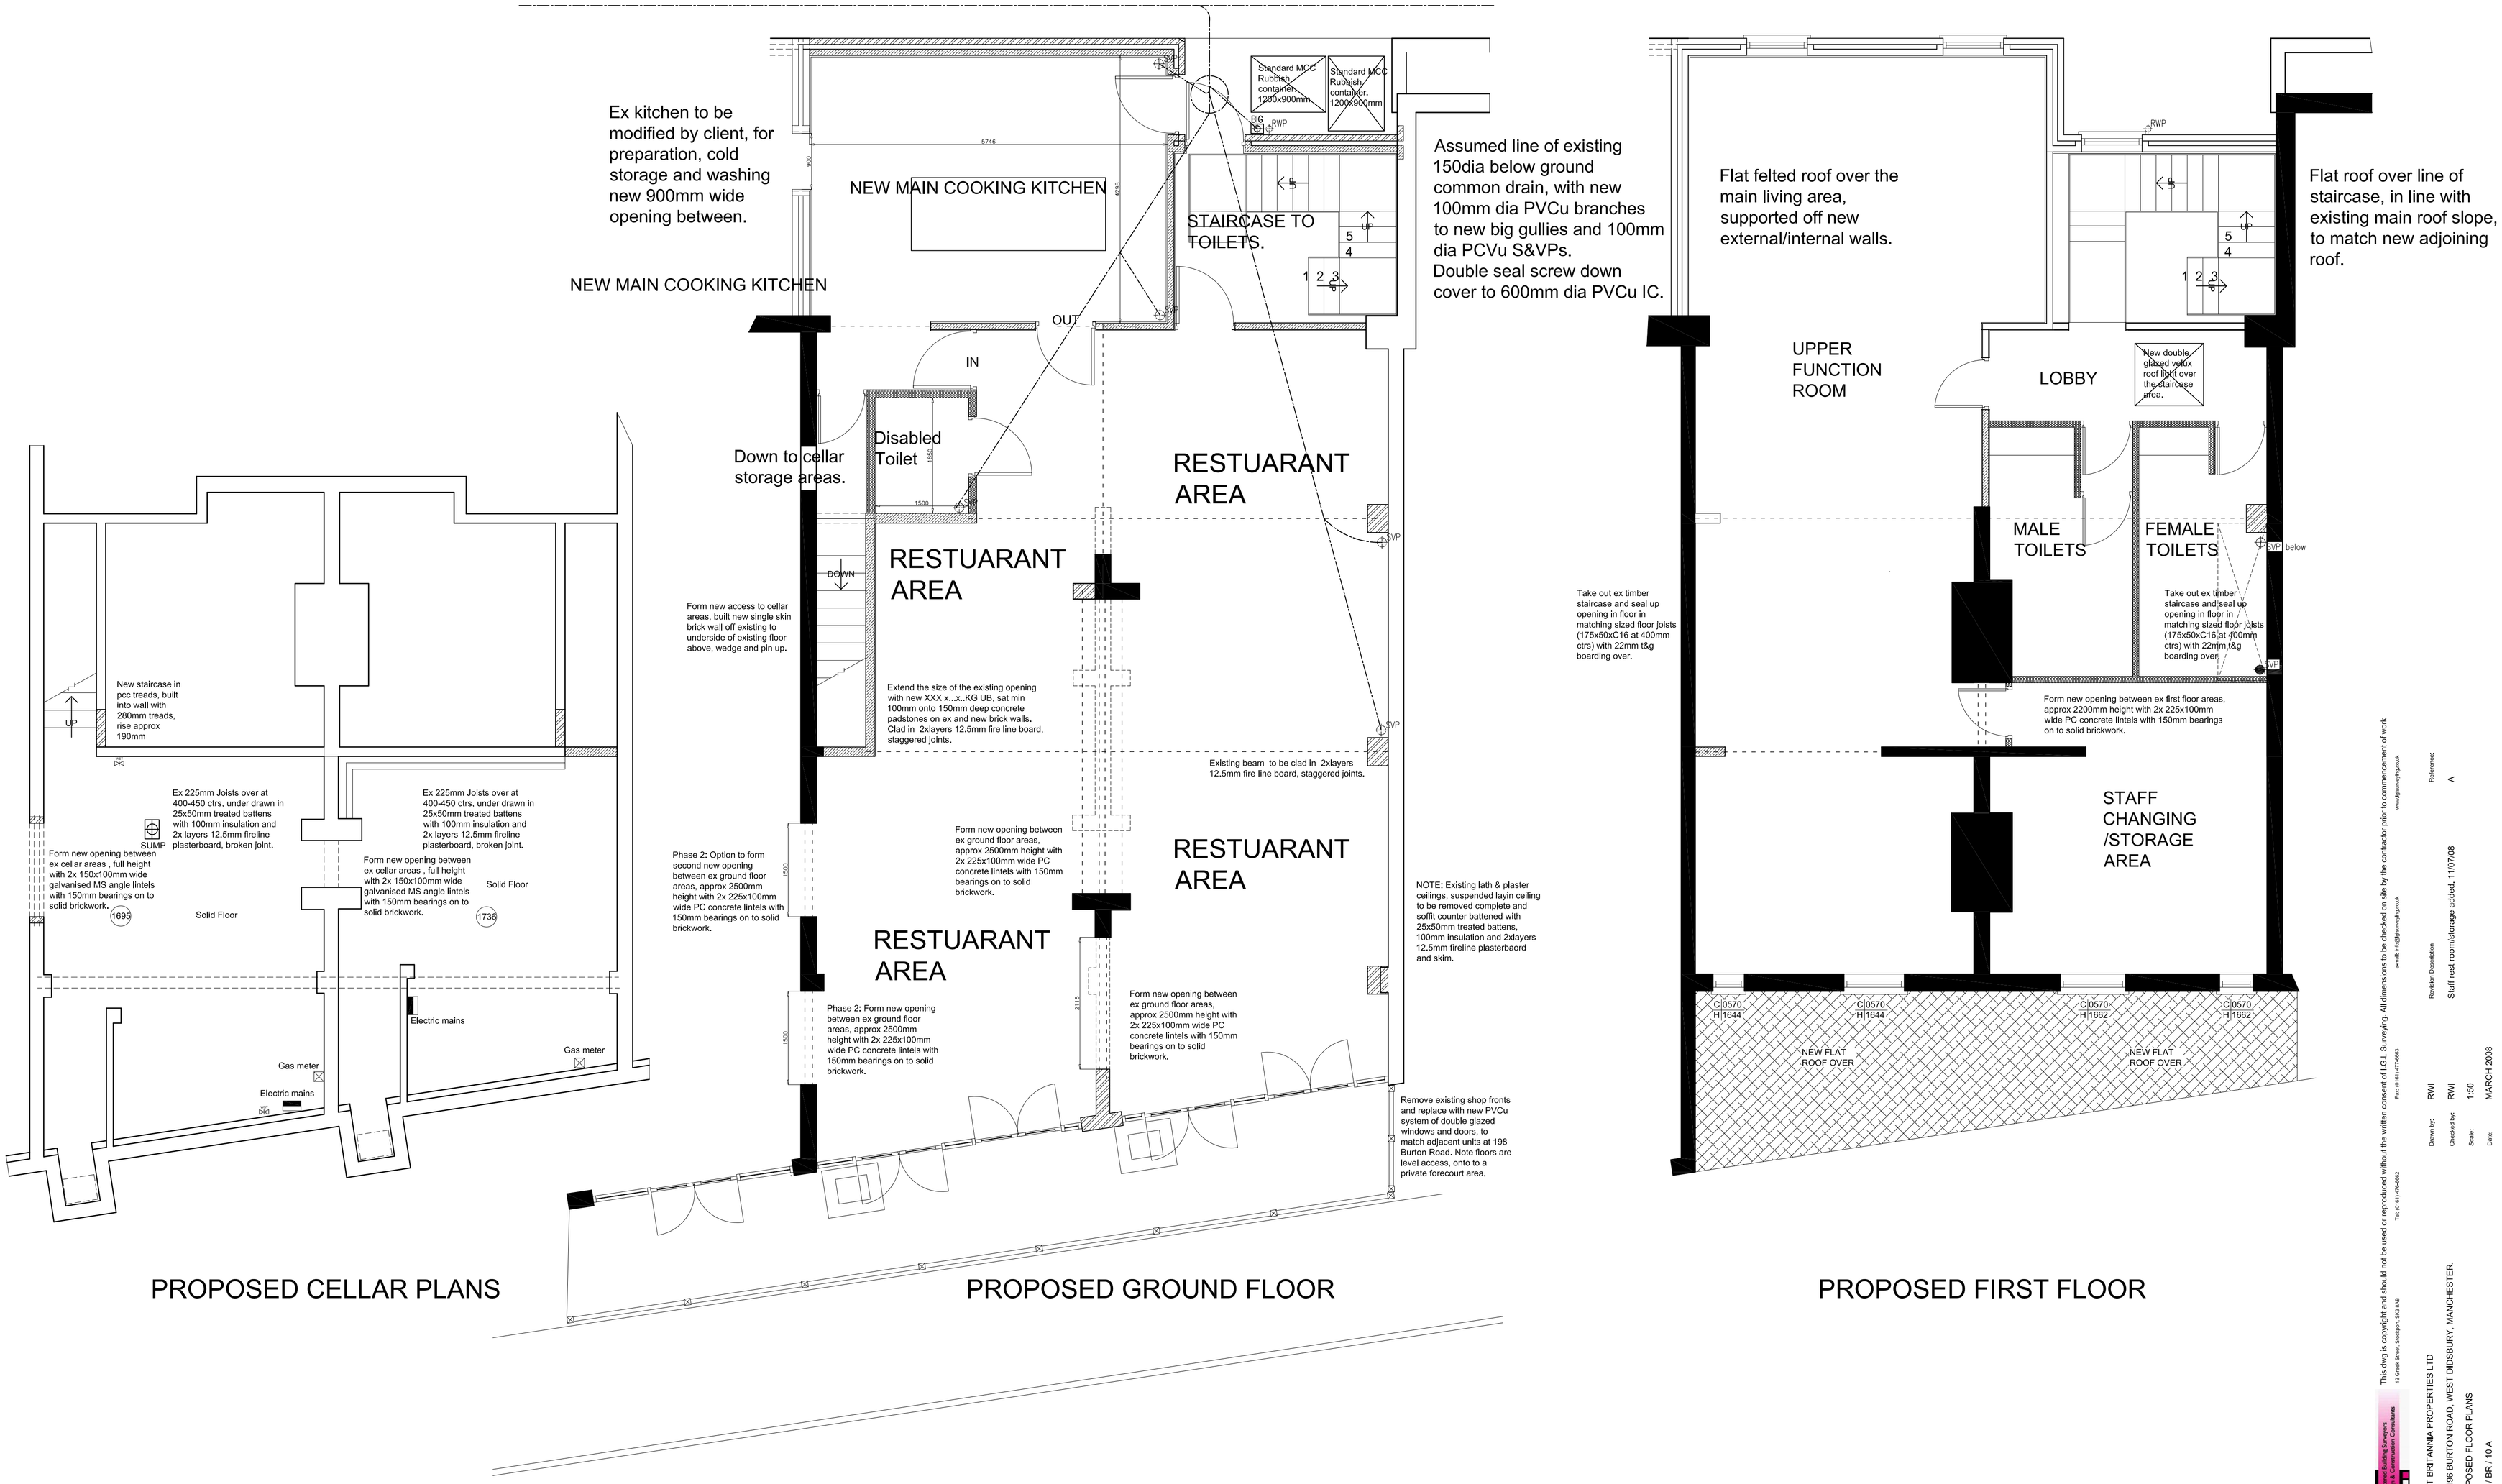

PROPOSED CELLAR PLANS

PROPOSED GROUND FLOOR

PROPOSED FIRST FLOOR

This dwg is copyright and should not be used or reproduced without the written consent of I.G.L Surveying. All dimensions to be checked on site by the contractor prior to commencement of work

Chartered Building Surveyors
Design & Construction Consultants
12 Green Street, Stockport, SK3 8AB
Tel: (0161) 476-6662
Fax: (0161) 477-6663
e-mail: info@igl-surveying.co.uk
www.igl-surveying.co.uk

Client: FIRST BRITANNIA PROPERTIES LTD
Project: 194-196 BURTON ROAD, WEST DIDSBURY, MANCHESTER.
Drawing: PROPOSED FLOOR PLANS
Drawing No: 2142 / BR / 10 A

Drawn by: RWI
Checked by: RWI
Scale: 1:50
Date: MARCH 2008

Revision Description: Staff rest room/storage added, 11/07/08
Reference: A