
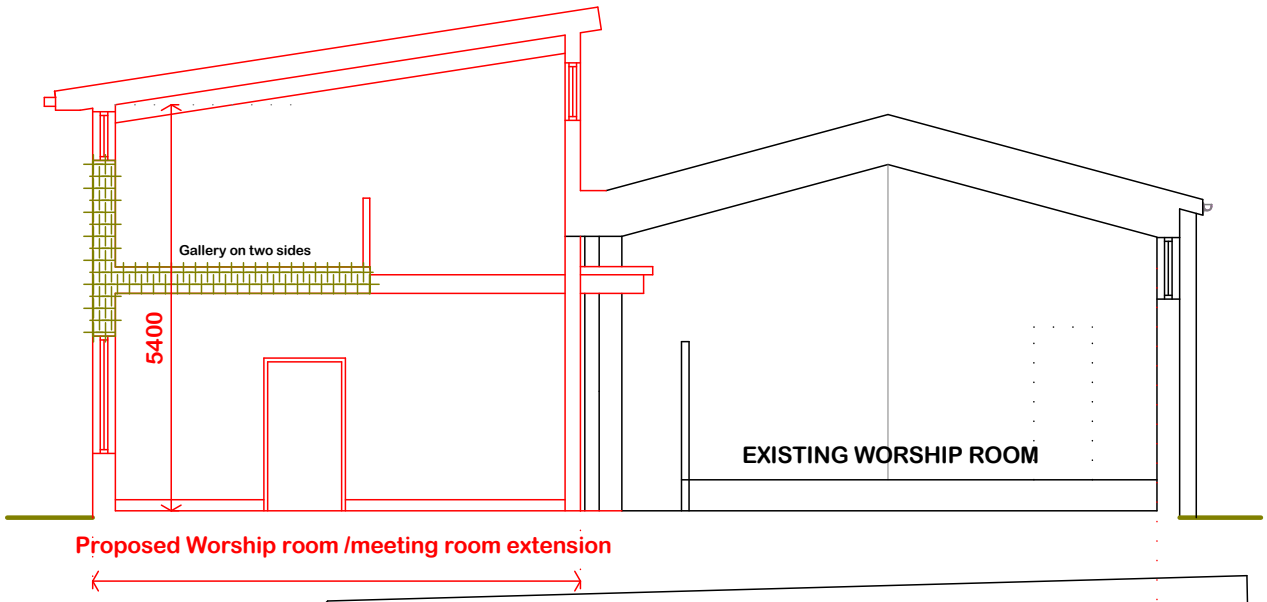


SECTION AA

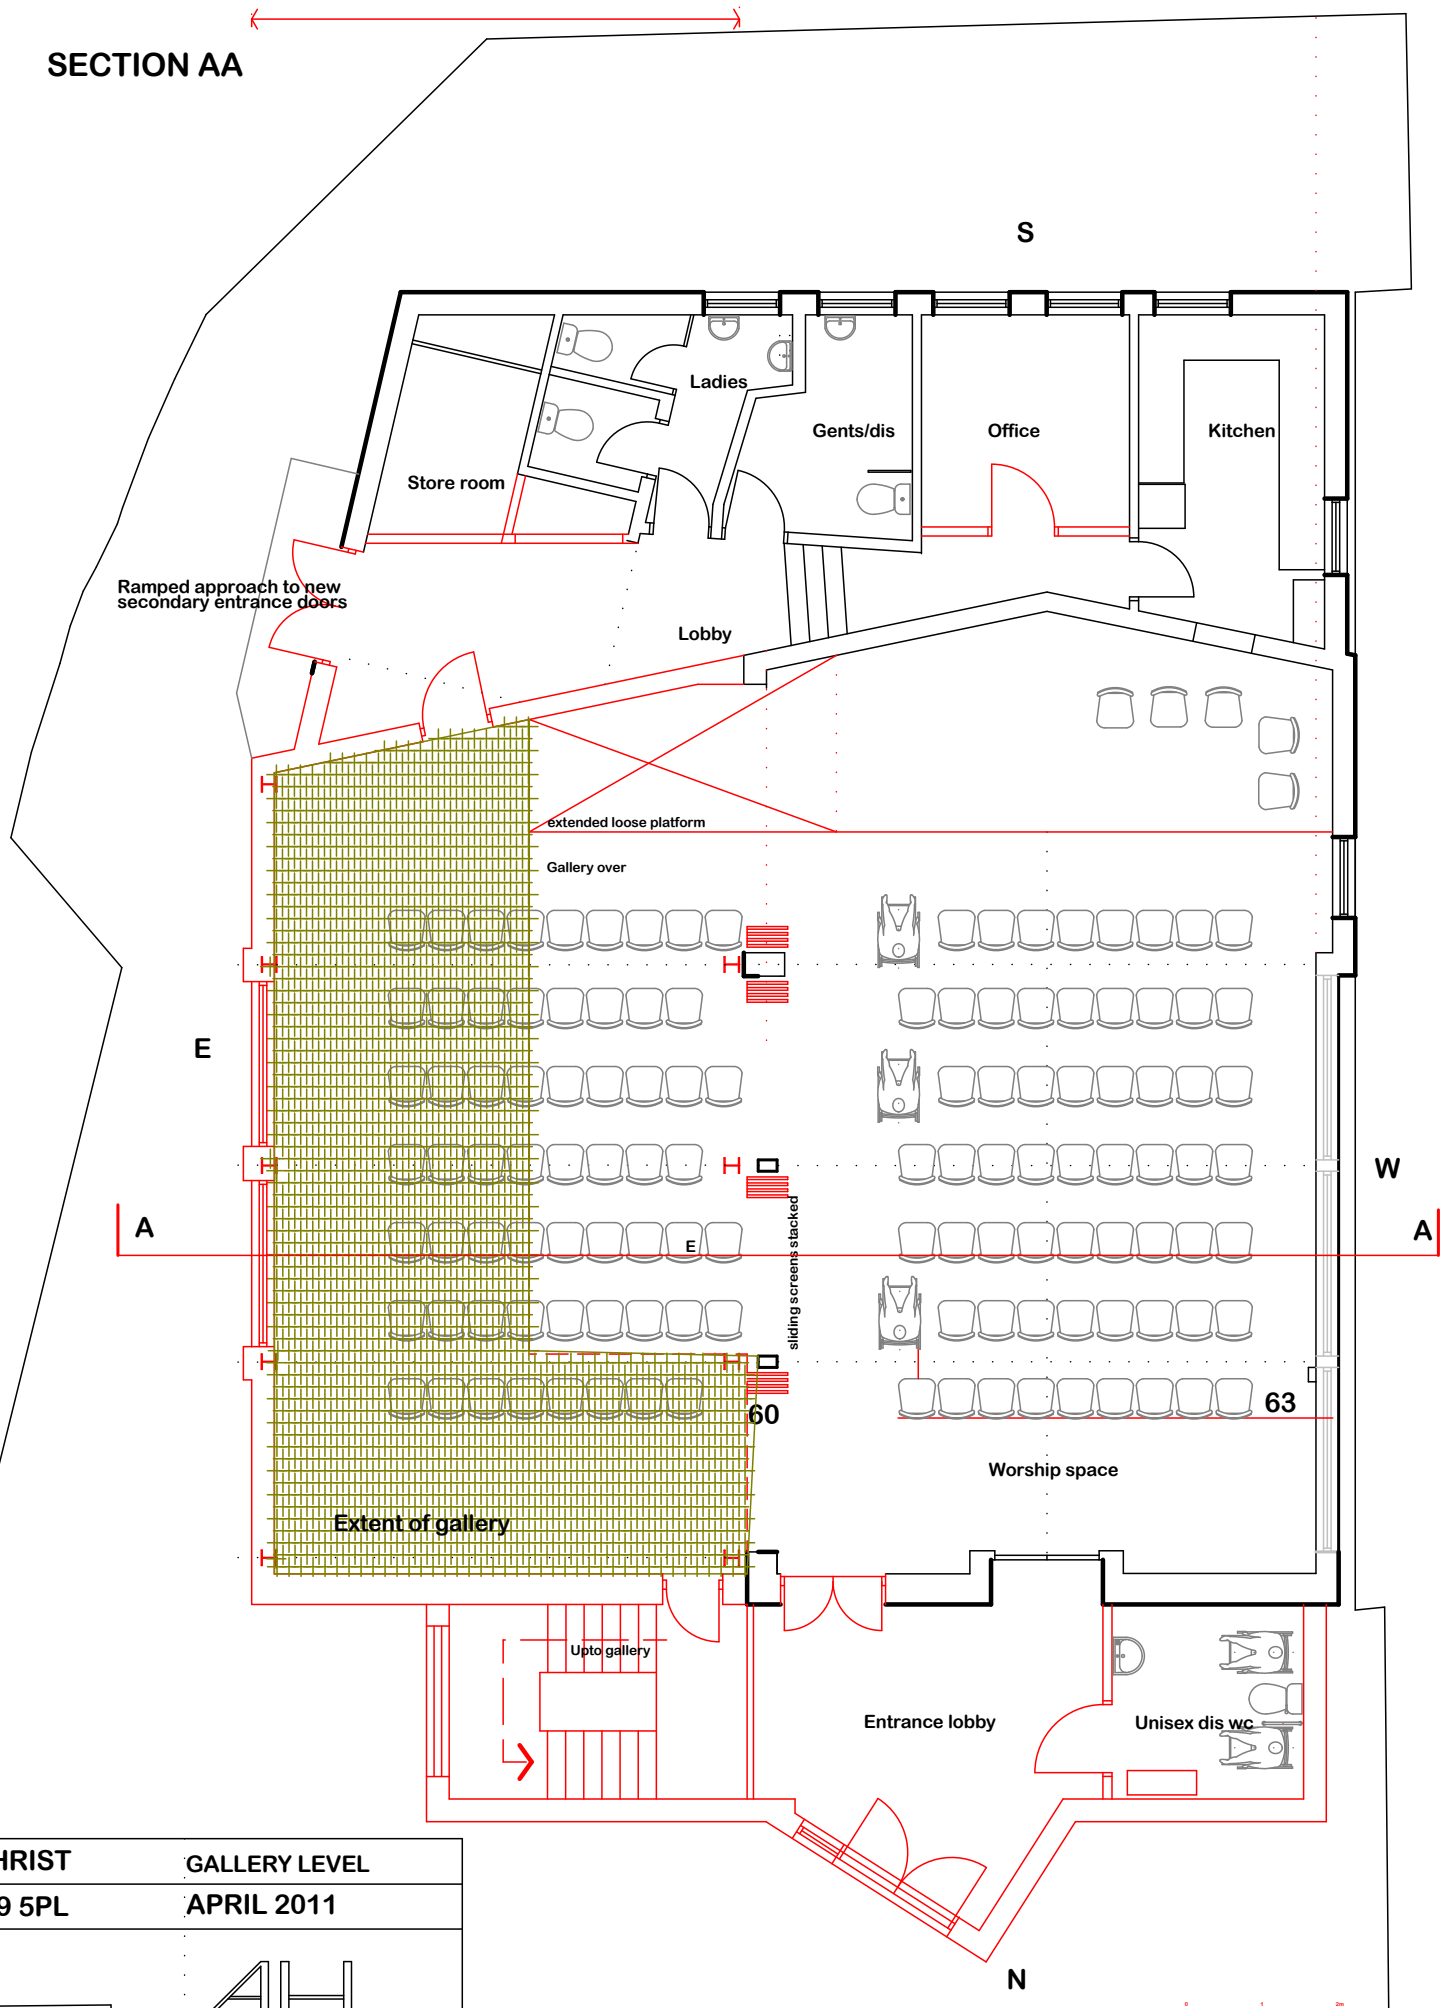

CELESTIAL CHURCH OF CHRIST	GALLERY LEVEL
49-51 VERNON STREET M9 5PL	APRIL 2011
ALAN JAMES HURST. CHARTERED ARCHITECT TEL: 0161 456 1203	AH
SCALE 1:100 at A3	10/623/07A

LAYOUT SHOWING GALLERY AND WORSHIP ROOM SEATING BELOW WITH SCREENS OPEN