Copyright of this drawing is owned by Focus Design Ltd - Do not reproduce, distribute without written consent.

NOTES

All dimensions to be checked on site and any discrepancies notified prior to commencement of work.
If in doubt, ask.

FOCUS DESIGN CONTACTS

Martin Hatchett
Mob: 07584 283750 E: martinh@focus-design.co.uk

Ian Cross
Mob: 07977 547712 E: ian@focus-design.co.uk


Lucy Henderson
Mob: 07810 873340 E: lucy@focus-design.co.uk

James Hamilton
Mob: 07810 838639 E: james@focus-design.co.uk

Emma Simmonds
Mob: 07769 534 552 E: emma@focus-design.co.uk

Julia Kidd
Mob: 07779 594010 E: julia@focus-design.co.uk

FOCUS DESIGN Ltd
15a Parchment Street, Winchester, Hants, SO23 8AZ.

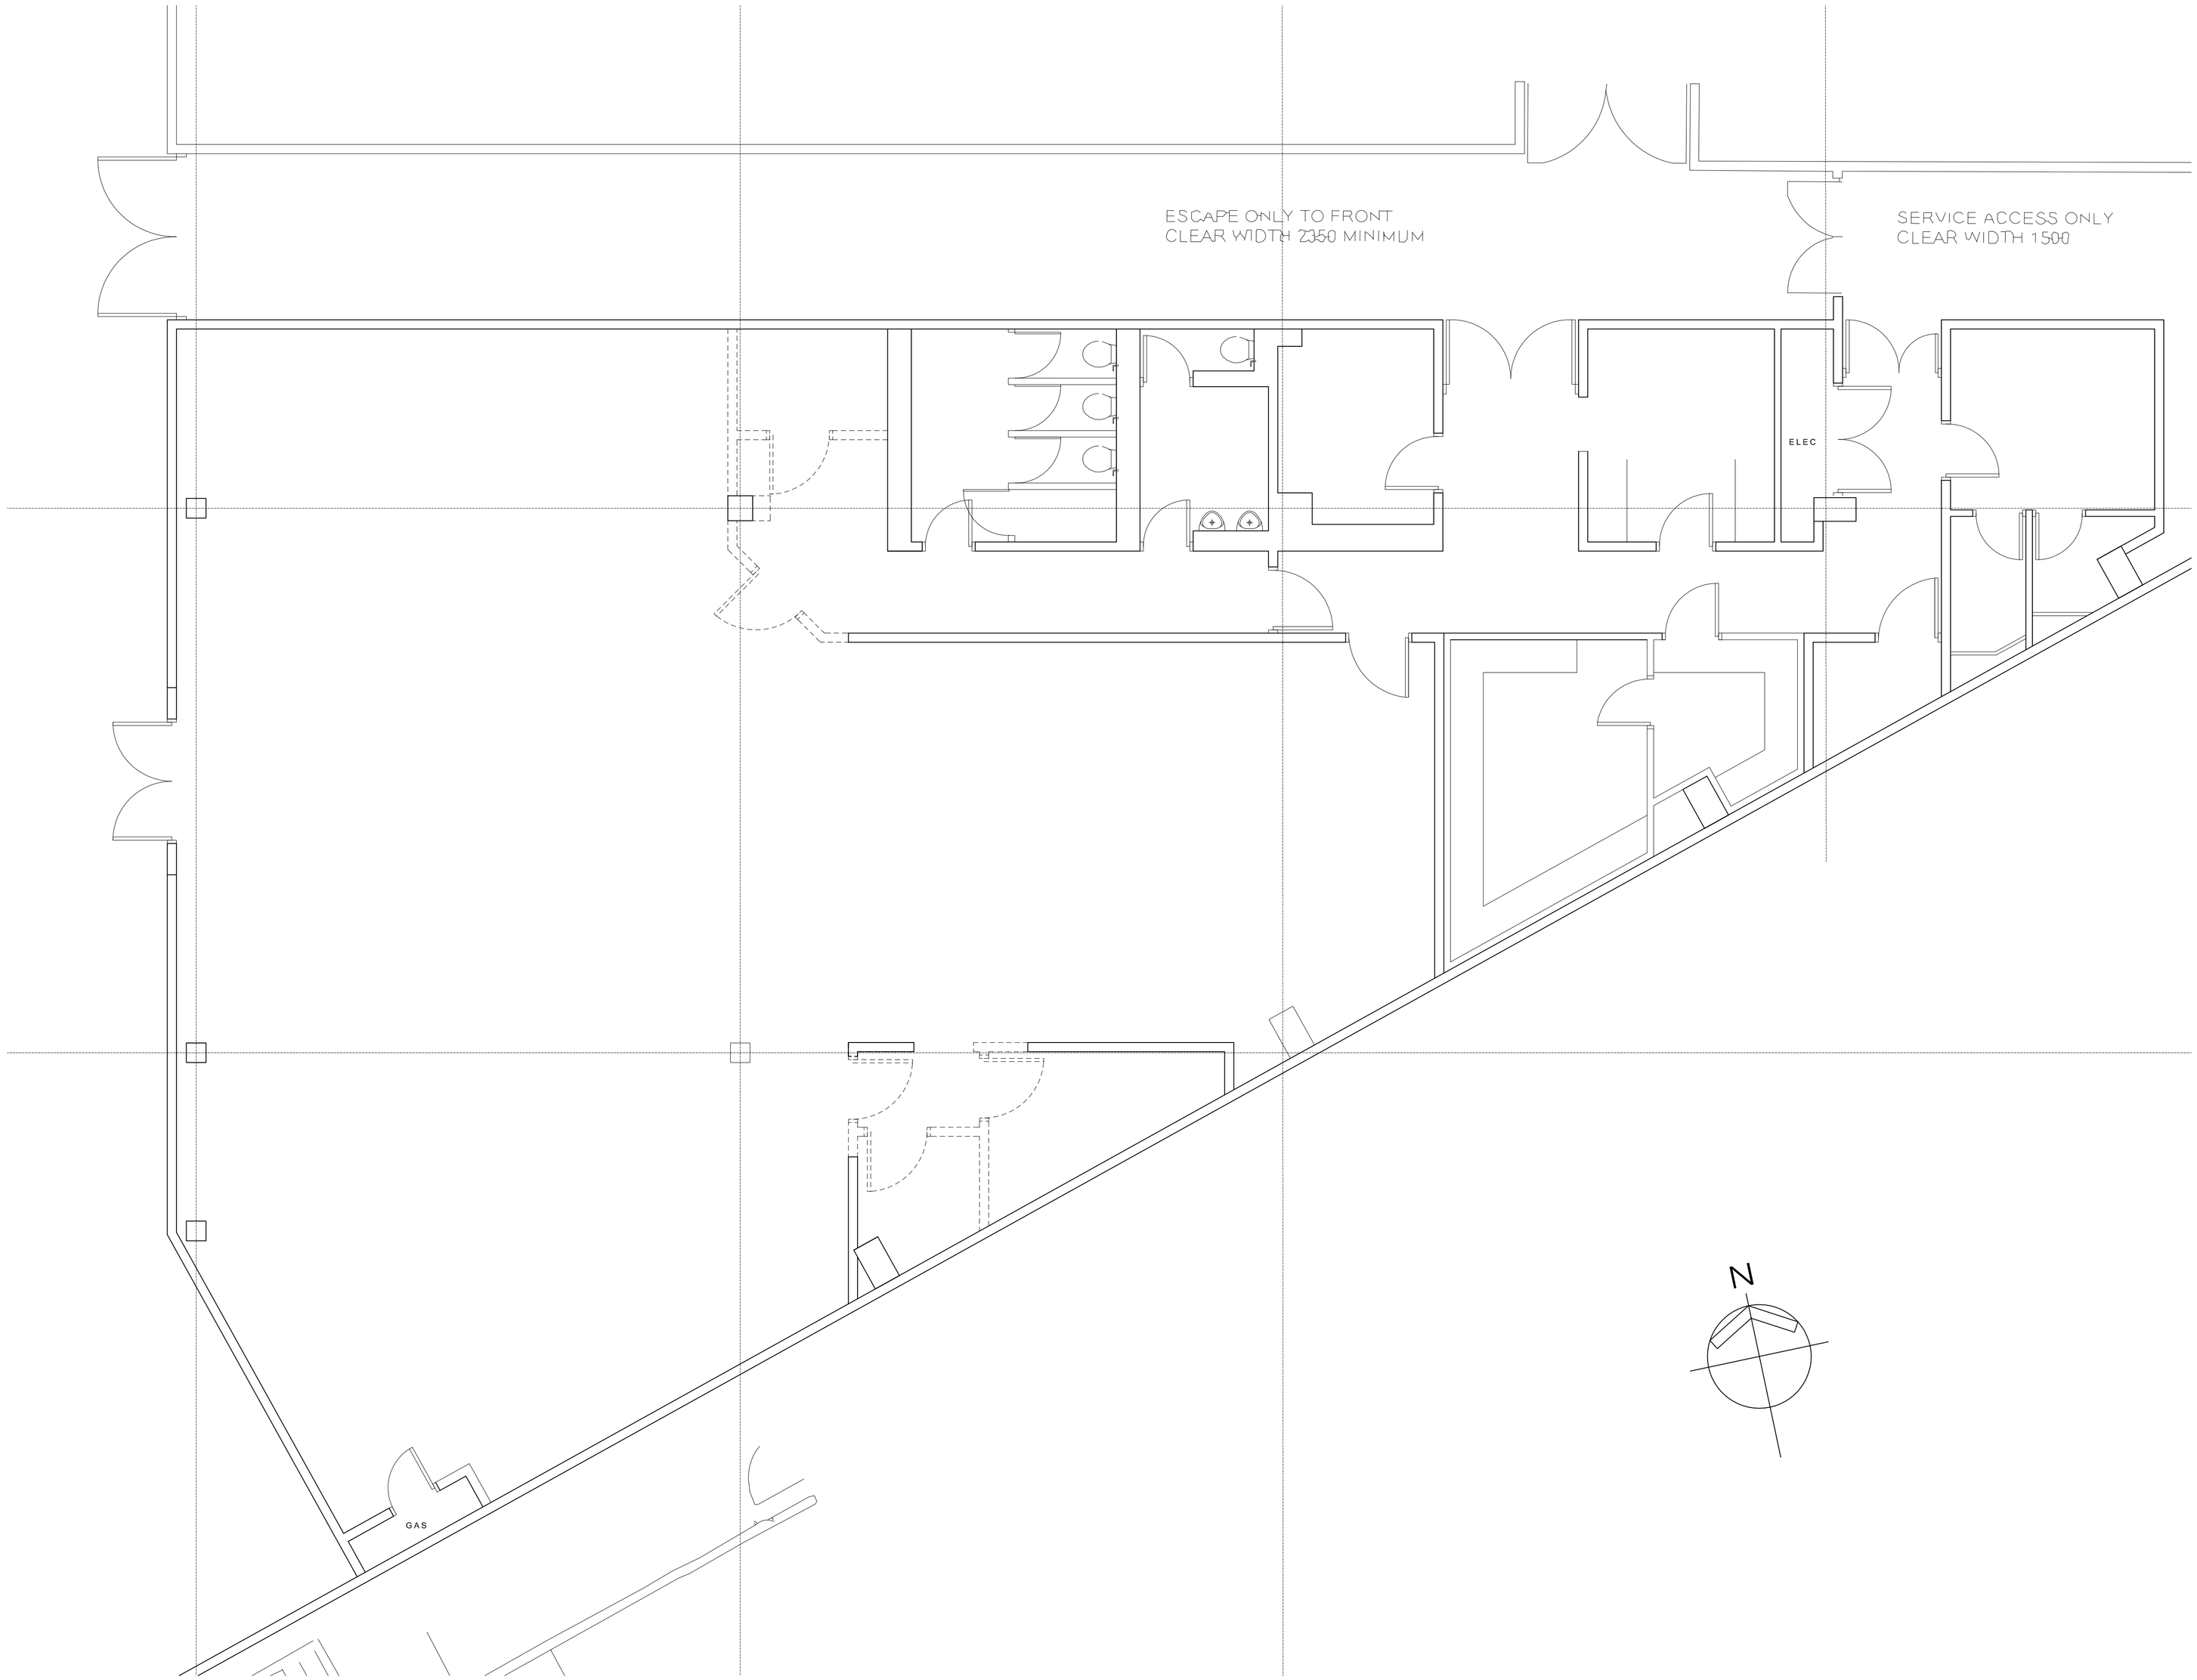

PROPOSED SHELL WORKS
SCALE 1:50

Dates	Rev	Comments

focus design Ltd

CLIENT
TRAGUS GROUP PLC

PROJECT
BELLA ITALIA
PARRS WOOD LEISURE PARK
MANCHESTER

DRAWING TITLE
Existing Layout

SCALE : 1:50 @ A1
DATE : 17.01.11 DRAWN BY : AB

1137.11.E01 *