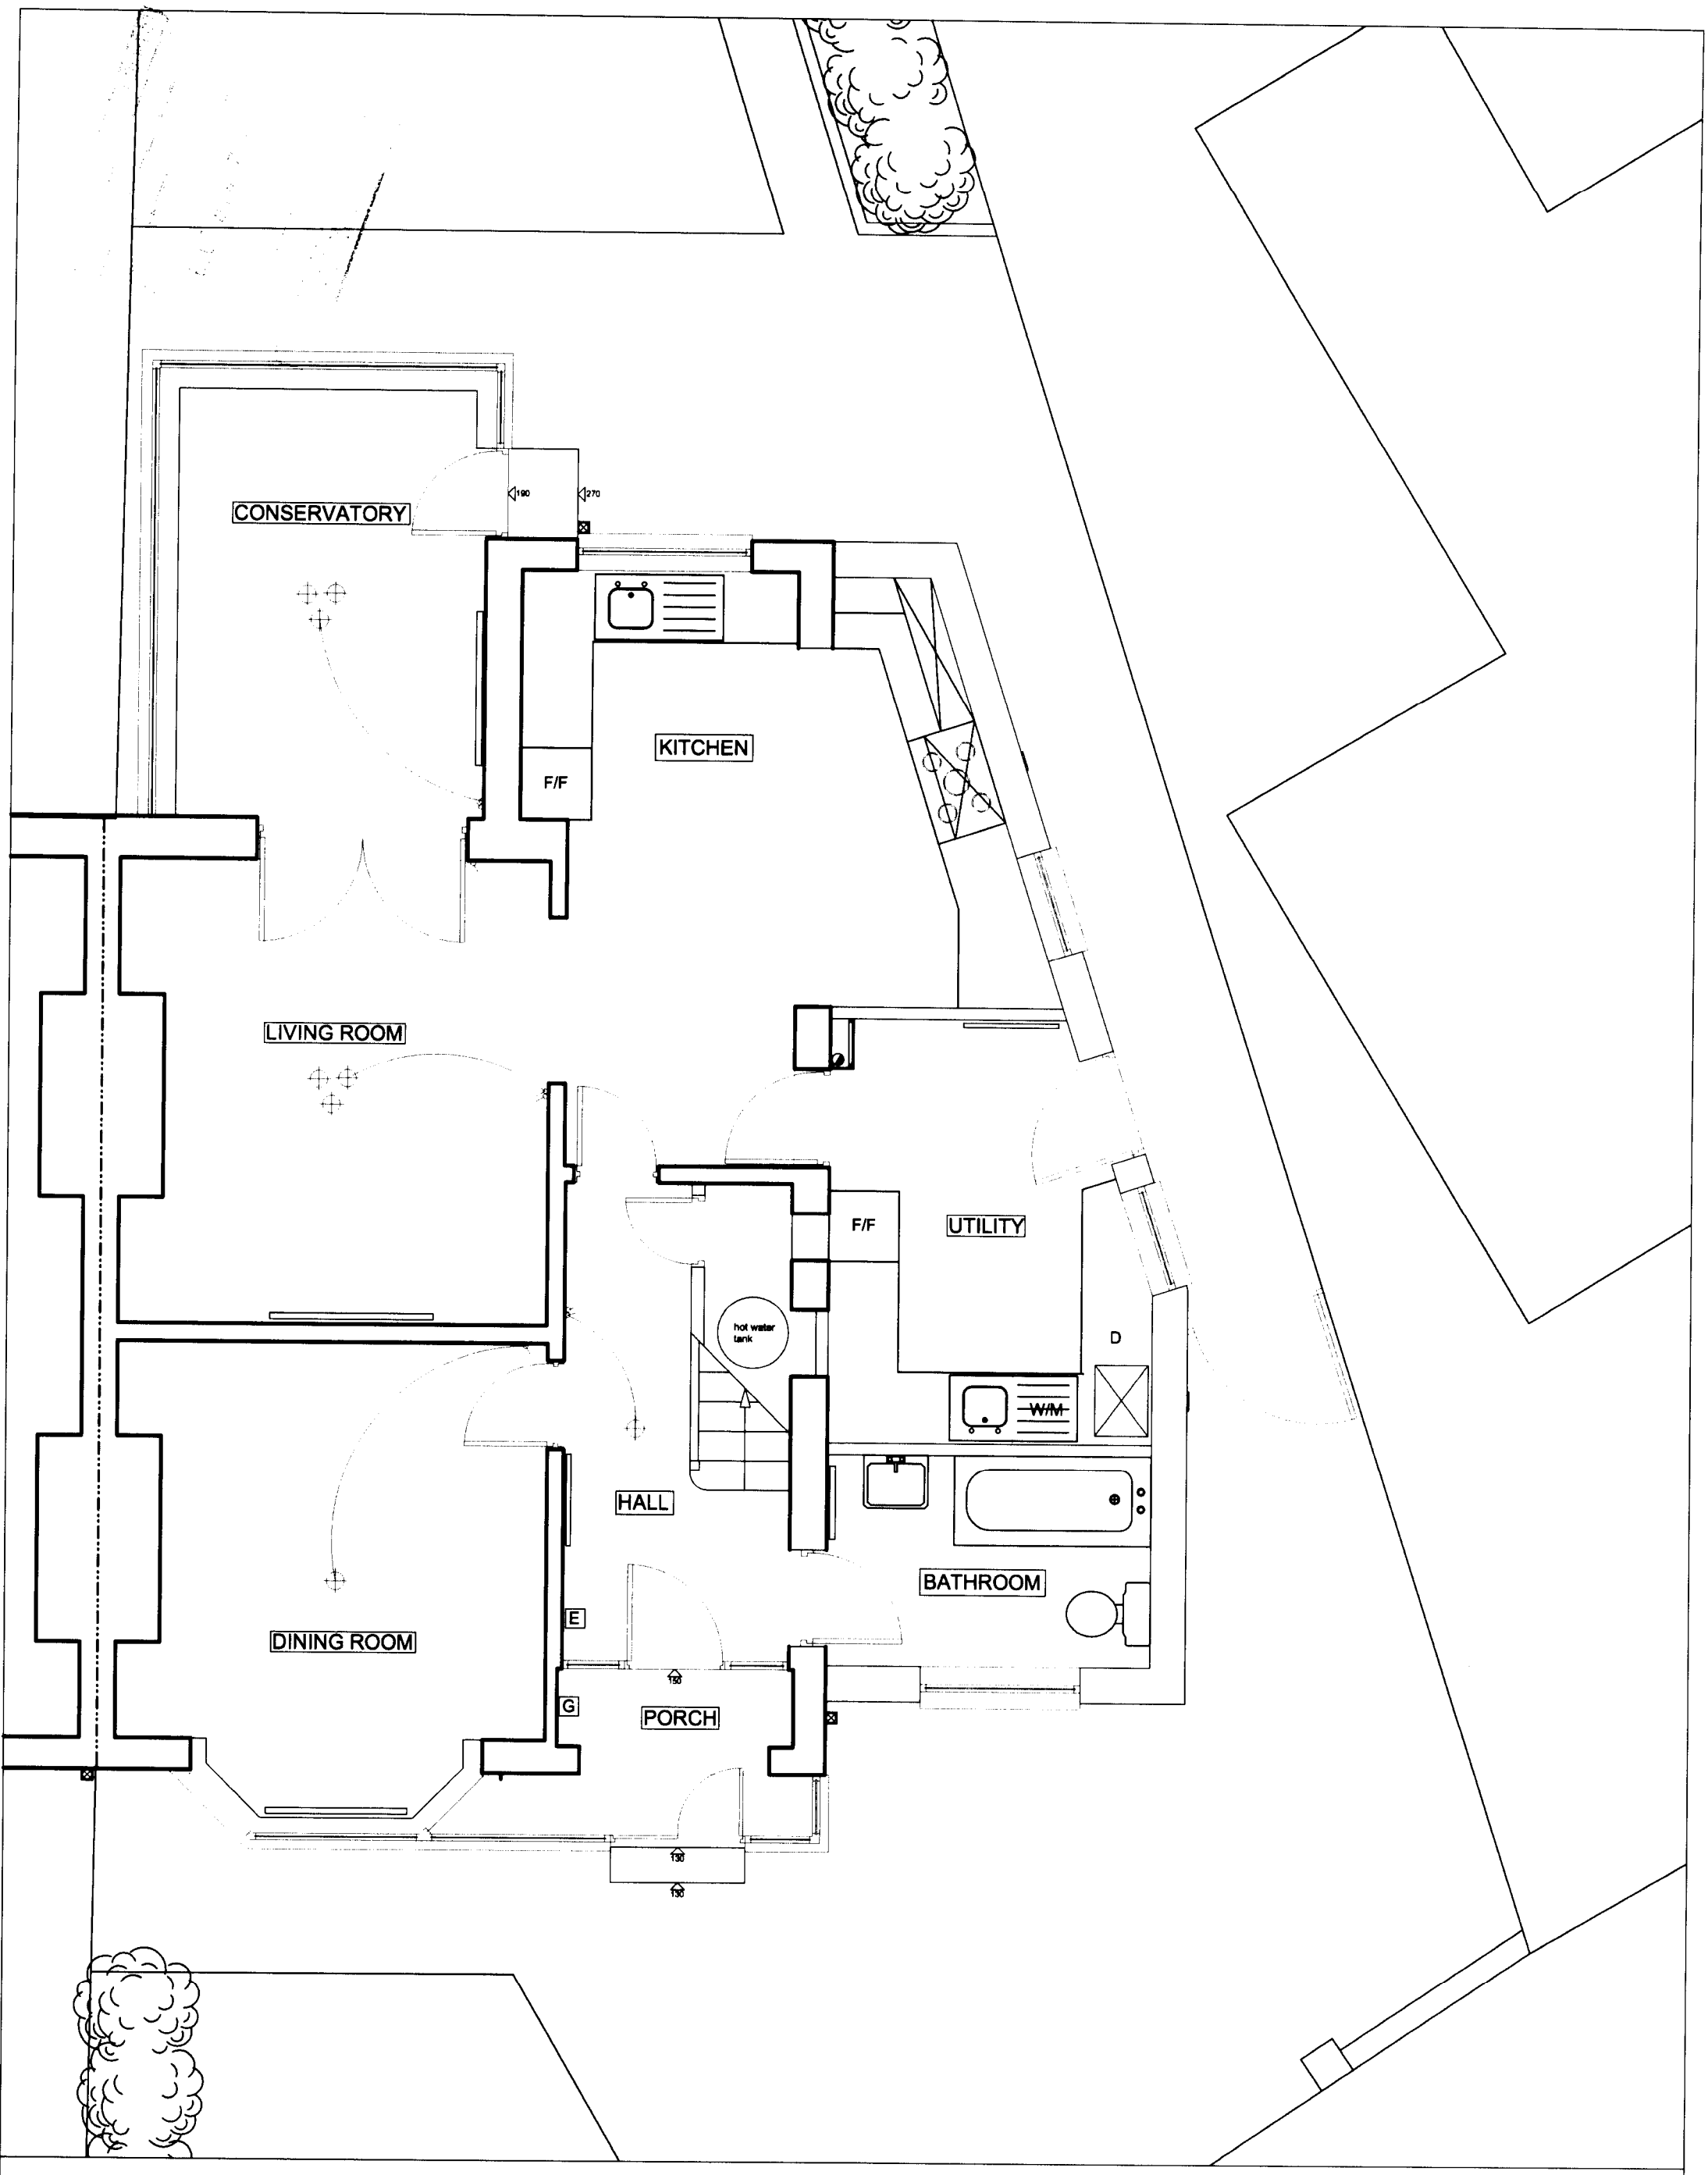


0 1 2 3 4m

GROUND FLOOR PLAN AS PROPOSED

Client Mr & Mrs Gillespie	
Job Title EXTENSION 30 Vicars Road, Chorlton	
Drawing PROPOSALS : GROUND FLOOR PLAN AS PROPOSED	
RISHWORTH DESIGN ASSOCIATES	3 Castle Street Edgeley Stockport SK3 9AB 0161 968 1860
Date : Januarly 2009	Drawn By : LG
Scale : 1:50	
Drawing No.	09.01.P7