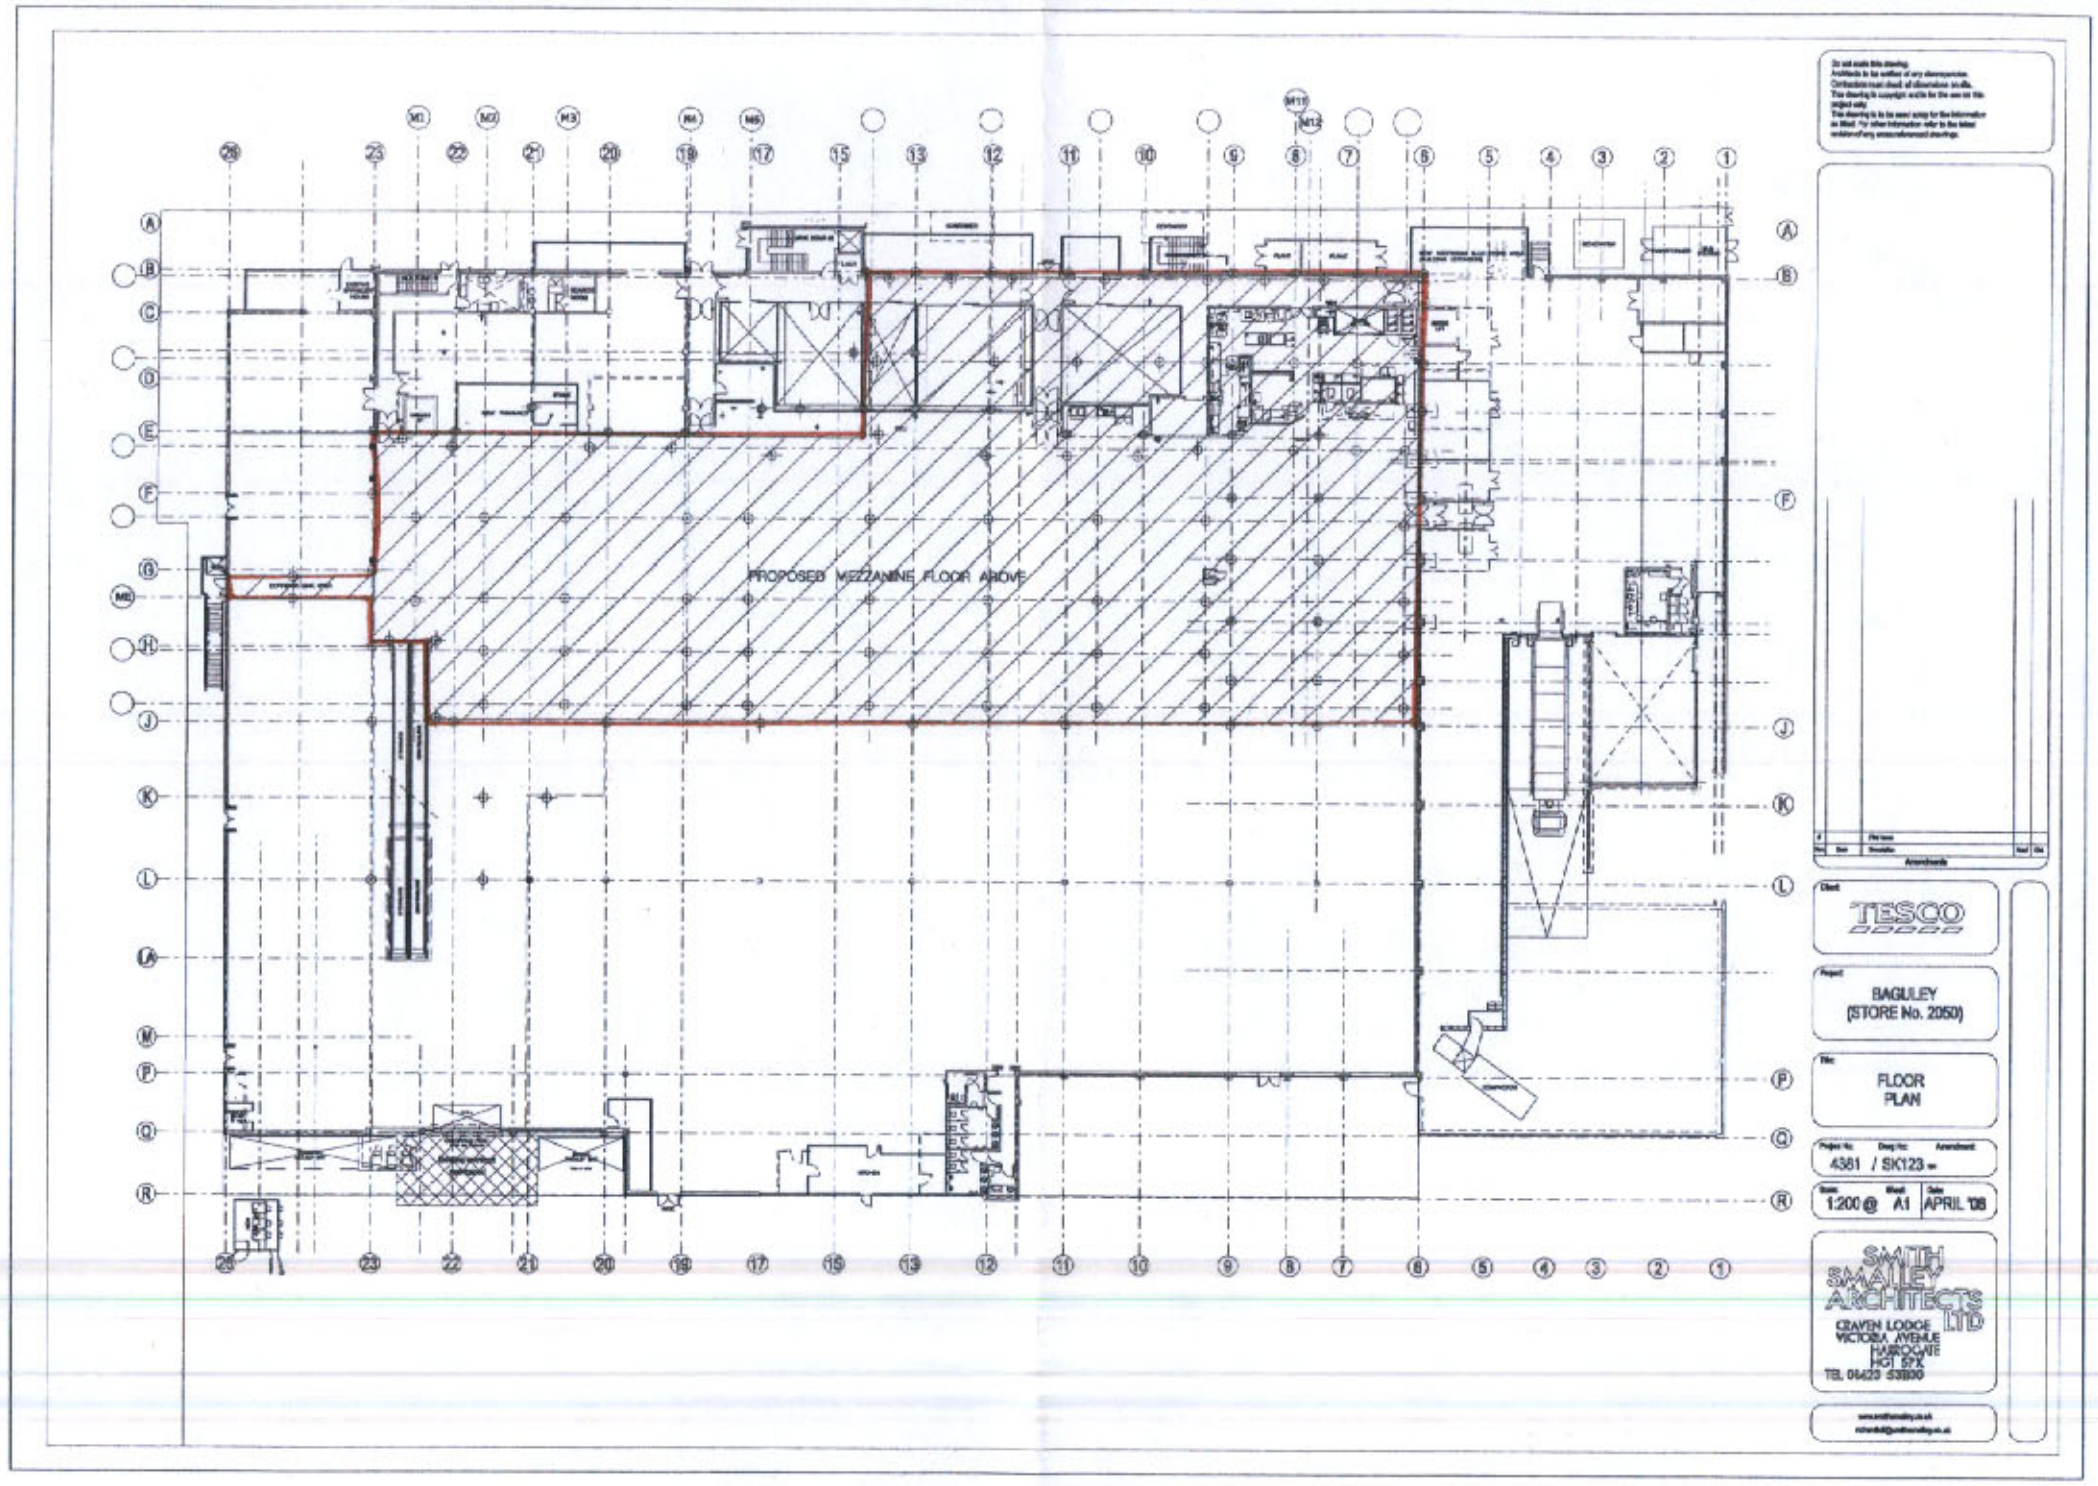

PLANNING
ACK'T
REC'D
REGD 09 APR 2008

REVISED