

Copyright, design rights or other intellectual property rights in this drawing remain the property of IAN BARBER & ASSOCIATES LIMITED. The plans and information contained within are supplied on the express condition that they are not used in connection with the production of any building component nor the design, erection or construction of any building unless with the permission of IAN BARBER & ASSOCIATES LIMITED. The plans may not be copied nor used, disclosed nor passed to any third party for any other purpose without the express consent of IAN BARBER & ASSOCIATES LIMITED.

Do not scale working dimensions from this drawing, with all dimensions to be checked and verified on site.

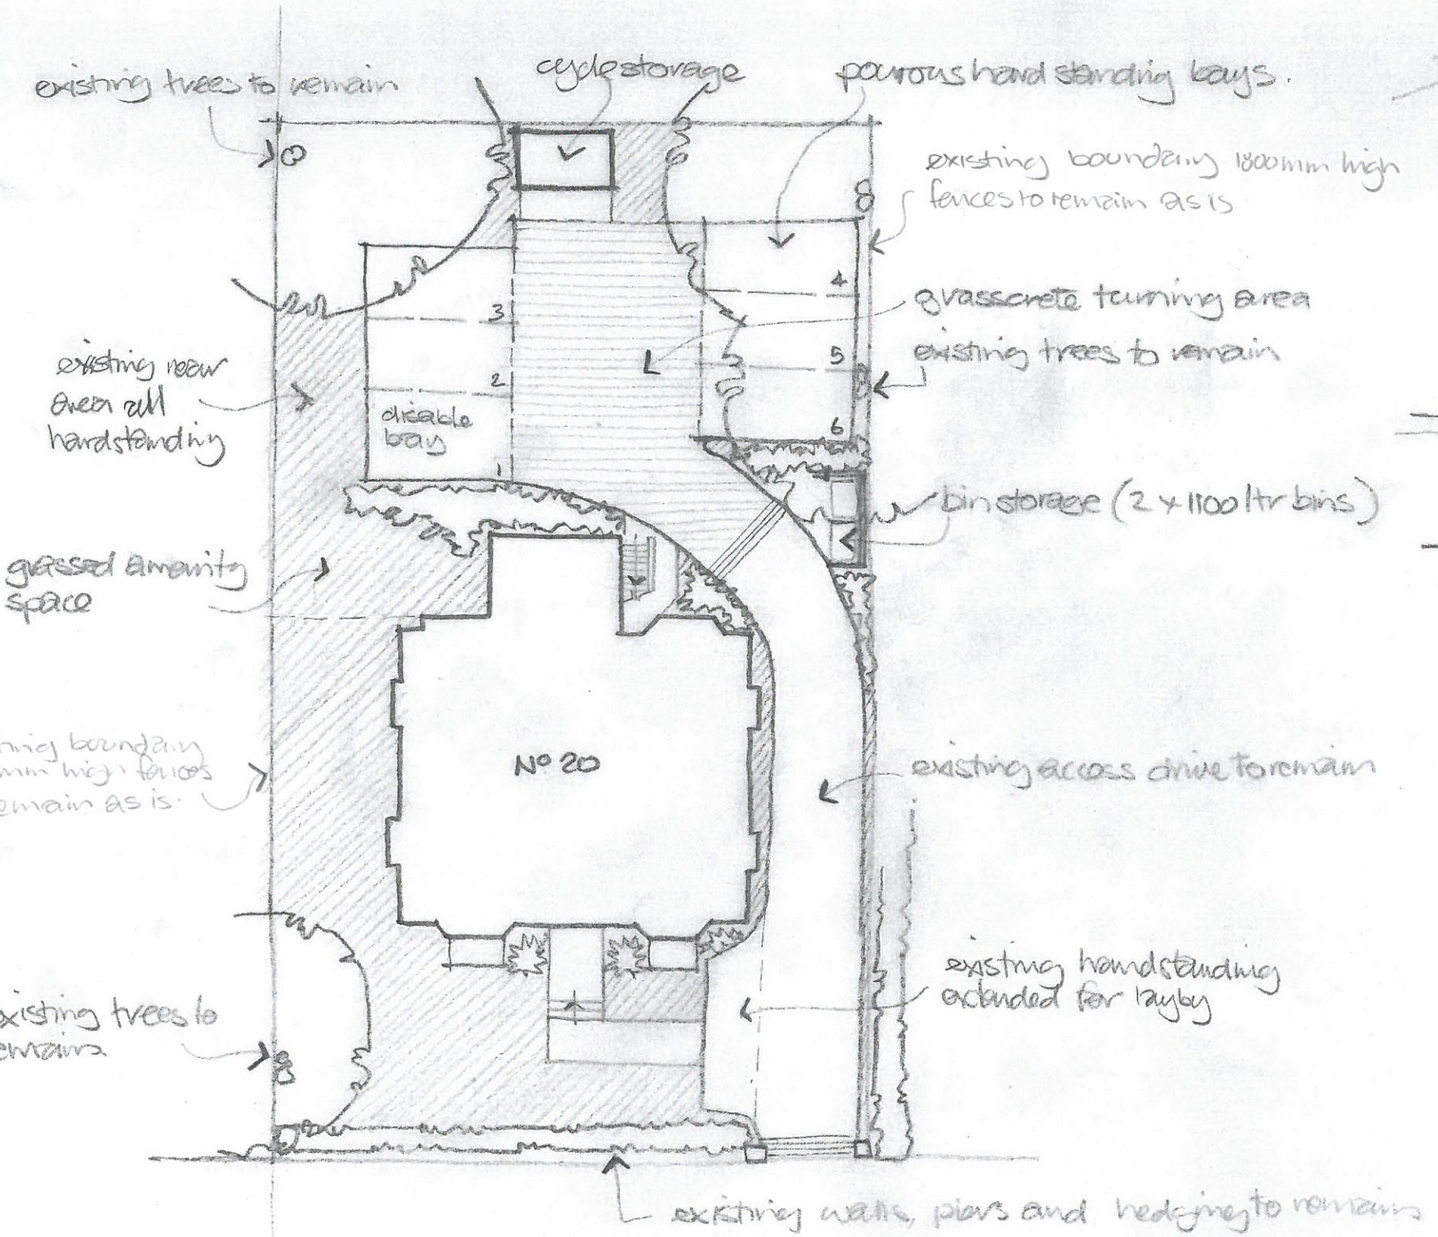

site plan
1:200 @ A3

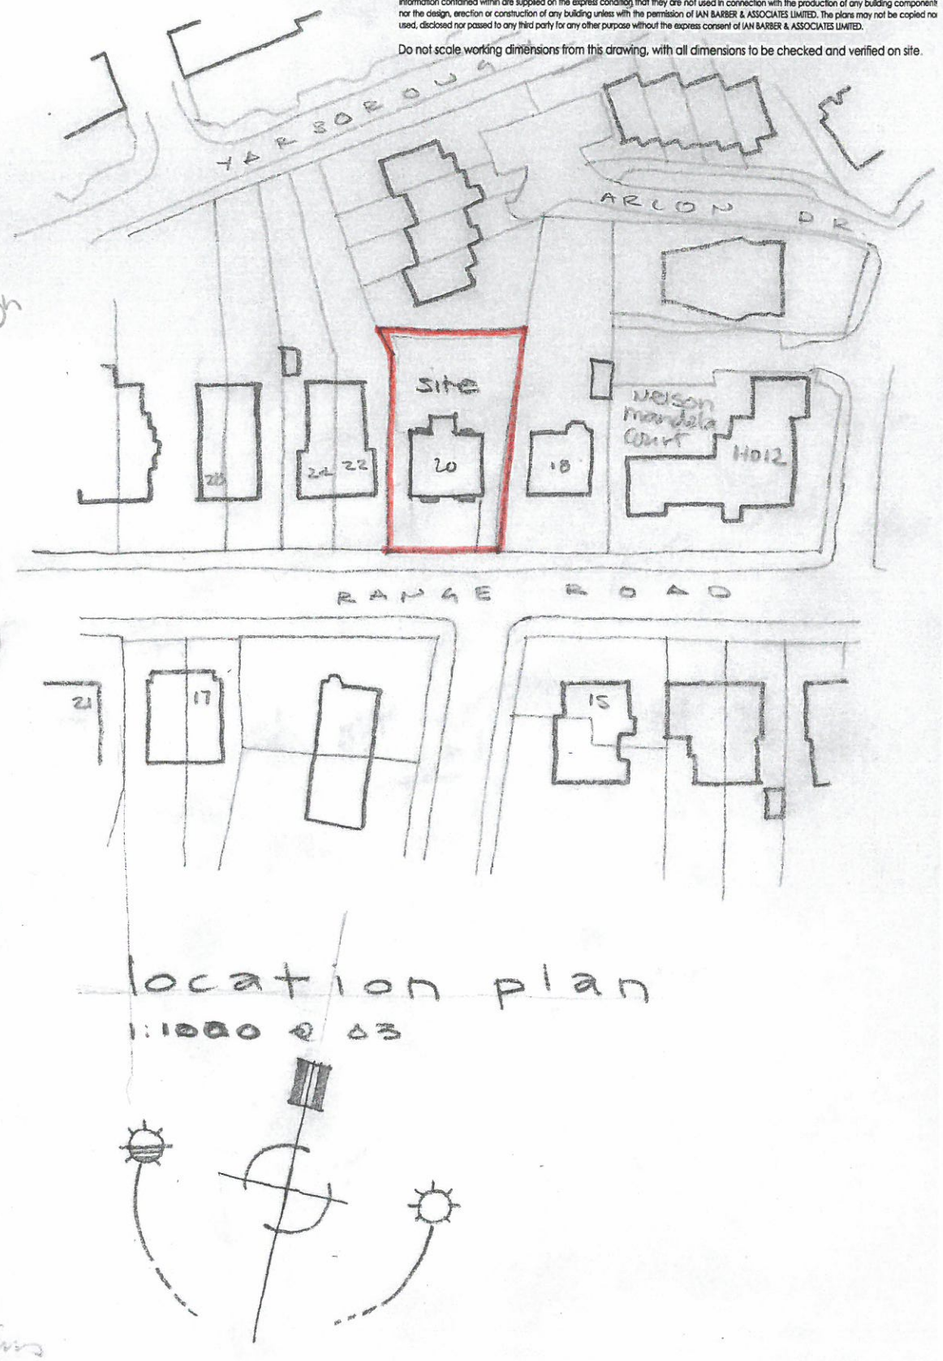

location plan
1:1000 @ A3

0 1 2 3 4 5 10

Ian Barber Associates
Architectural & Planning Consultants
Unit 51 Joseph Wilson Industrial Estate Millstrood Road Whitstable Kent CT5 3PS
T: 01227 770511 F: 01227 281883 E: ian@ianbarber.net

Project
20 range road
walley range manchester

Client
mr r kanval

Drawing Title
location and site plan

Scale
1:1250 & 1:200 @ A3


Drawing No.
2194/01

august 2013 drawn


NOTE: survey by others.

Copyright, design rights or other intellectual property rights in this drawing remain the property of IAN BARBER & ASSOCIATES LIMITED. The plans and information contained within are supplied on the express condition that they are not used in connection with the production of any building components nor the design, erection or construction of any building unless with the permission of IAN BARBER & ASSOCIATES LIMITED. The plans may not be copied nor used, disclosed nor passed to any third party for any other purpose without the express consent of IAN BARBER & ASSOCIATES LIMITED.

Do not scale working dimensions from this drawing, with all dimensions to be checked and verified on site.

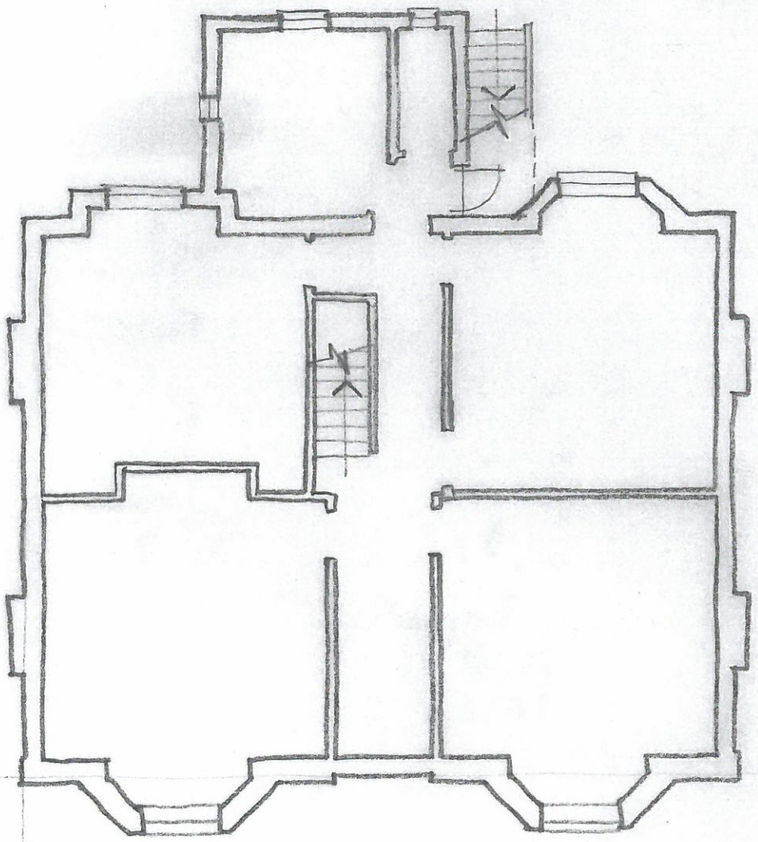

basement
1:100 @ A3

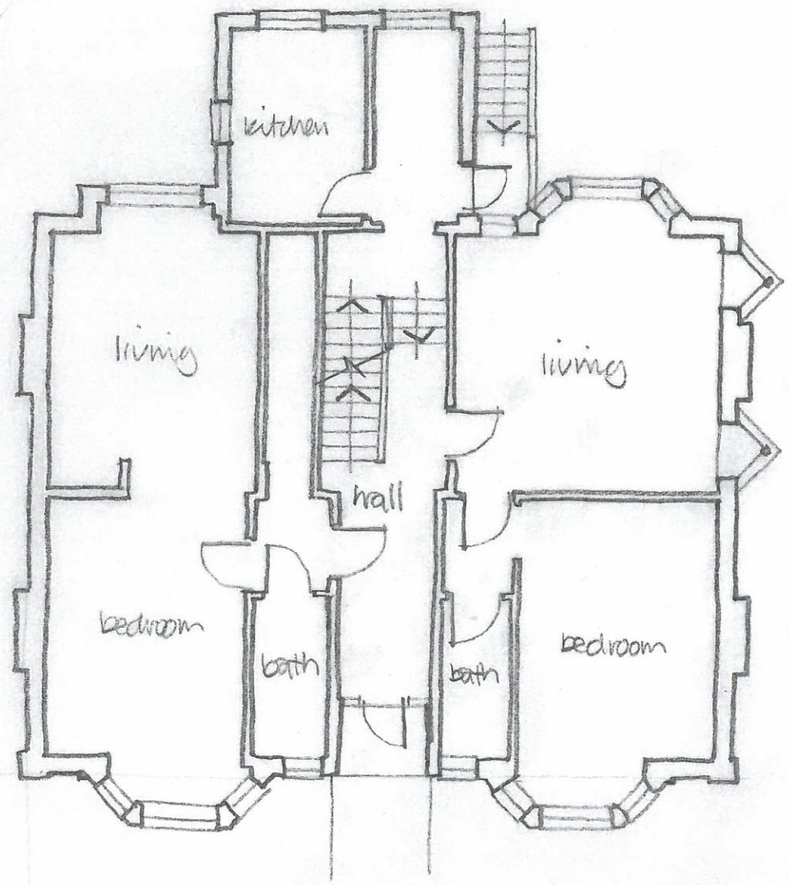

ground

0 1 2 3 4 5 10

ian Barber Associates
Architectural & Planning Consultants
Unit 51 Joseph Wilson Industrial Estate Millstrood Road Whitstable Kent CT5 3PS
T: 01227 770511 F: 01227 281883 E: ian@ianbarber.net

Project
20 range road
walley range manchester

Drawing Title
existing
plans 1

Client
mr r kanval

Scale
1:100 @ A3


Drawing No.
2194/02

august 2013 drawn


NOTE : survey by others.

Copyright, design rights or other intellectual property rights in this drawing remain the property of IAN BARBER & ASSOCIATES LIMITED. The plans and information contained within are supplied on the express condition that they are not used in connection with the production of any building components nor the design, erection or construction of any building unless with the permission of IAN BARBER & ASSOCIATES LIMITED. The plans may not be copied nor used, disclosed nor passed to any third party for any other purpose without the express consent of IAN BARBER & ASSOCIATES LIMITED.

Do not scale working dimensions from this drawing, with all dimensions to be checked and verified on site.

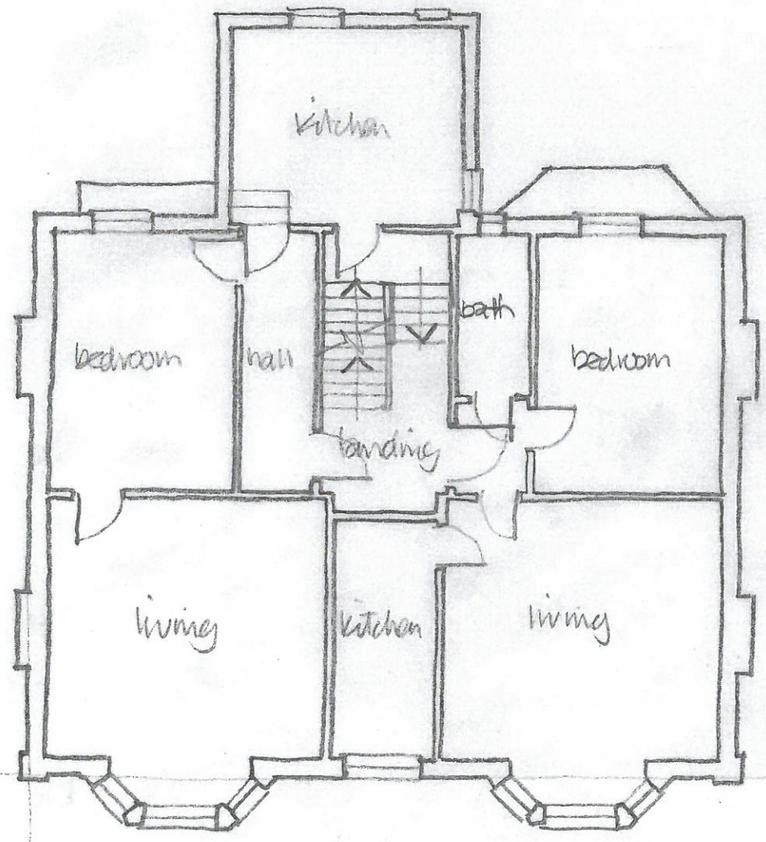

first
1:100 @ A3

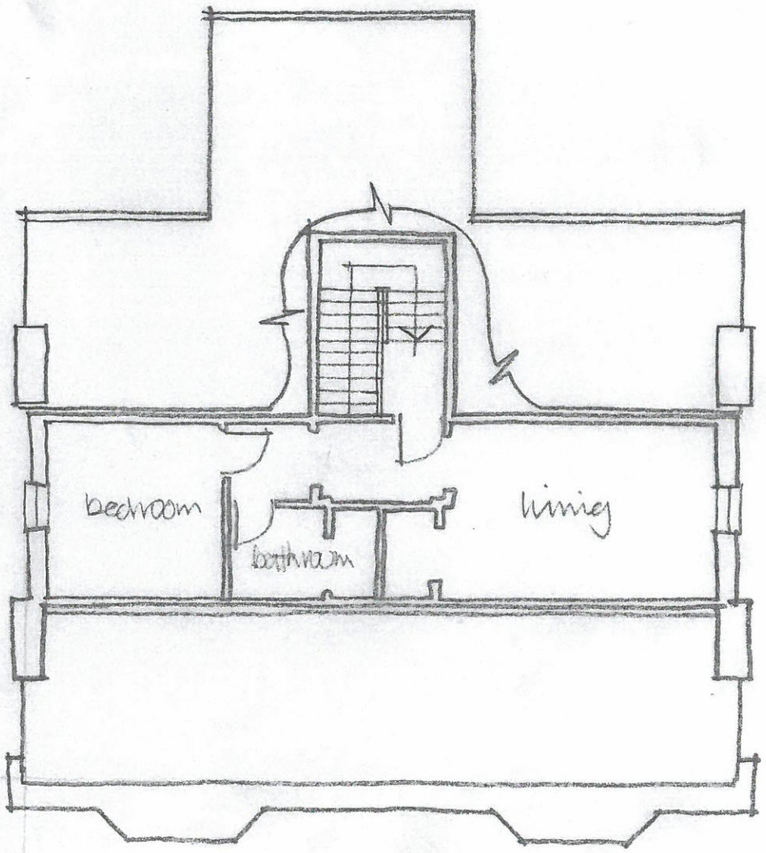

attic

0 1 2 3 4 5 10

august 2013 drawn

ian barber associates
Architectural & Planning Consultants
Unit 51 Joseph Wilson Industrial Estate Millstrood Road Whitstable Kent CT5 3PS
T: 01227 770511 F: 01227 281883 E: ian@ianbarber.net

Project
20 range road
walley range manchester

Drawing Title
existing
plans 2

Client
mr r kanval

Scale
1:100 @ A3

Drawing No.
2194/03


NOTE : survey by others.

Copyright, design rights or other intellectual property rights in this drawing remain the property of IAN BARBER & ASSOCIATES LIMITED. The plans and information contained within are supplied on the express condition that they are not used in connection with the production of any building components nor the design, erection or construction of any building unless with the permission of IAN BARBER & ASSOCIATES LIMITED. The plans may not be copied nor used, disclosed nor passed to any third party for any other purpose without the express consent of IAN BARBER & ASSOCIATES LIMITED.

Do not scale working dimensions from this drawing, with all dimensions to be checked and verified on site.



south
1:100 @ A3

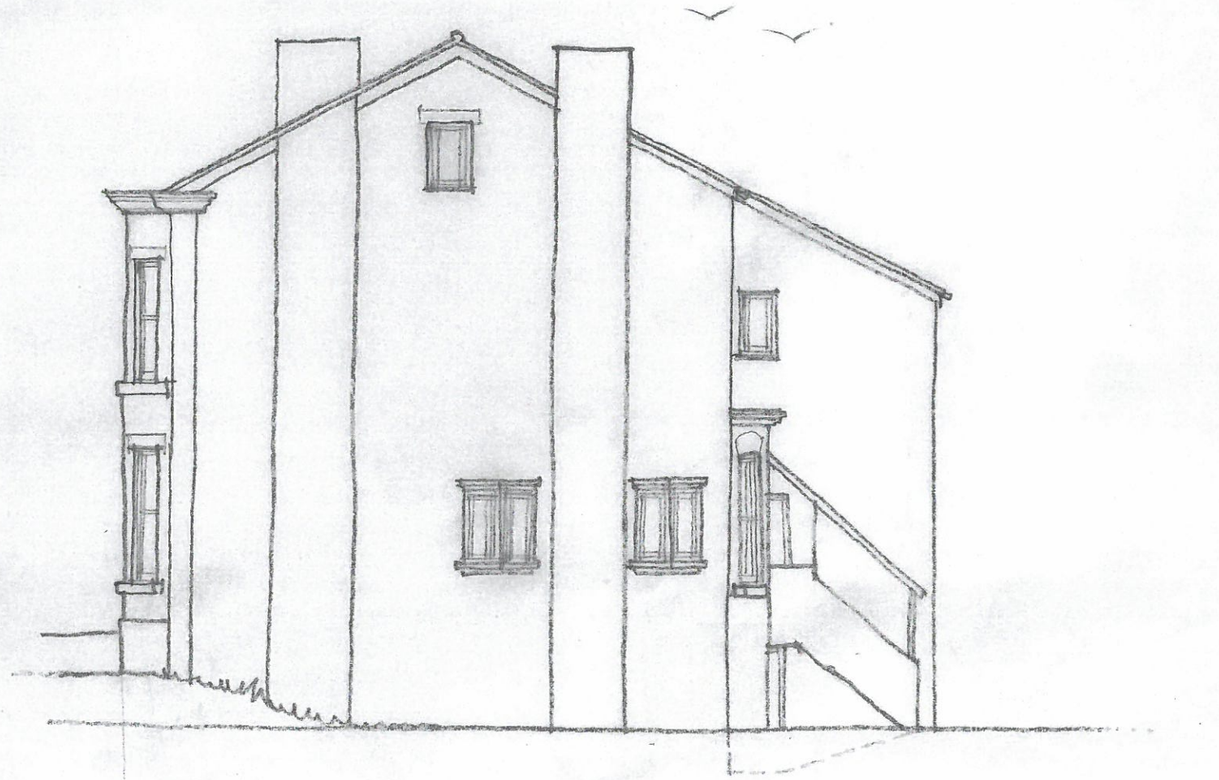

east

0 1 2 3 4 5 10

ian barber Associates
Architectural & Planning Consultants
Unit 51 Joseph Wilson Industrial Estate Millstrood Road Whitstable Kent CT5 3PS
T: 01227 770511 F: 01227 281883 E: ian@ianbarber.net

Project
20 range road
walley range manchester

Drawing Title
existing
elevations 1

Client
mr r kanval

Scale
1:100 @ A3

Drawing No.
2194/04

august 2013 drawn


Copyright, design rights or other intellectual property rights in this drawing remain the property of IAN BARBER & ASSOCIATES LIMITED. The plans and information contained within are supplied on the express condition that they are not used in connection with the production of any building components nor the design, erection or construction of any building unless with the permission of IAN BARBER & ASSOCIATES LIMITED. The plans may not be copied nor used, disclosed nor passed to any third party for any other purpose without the express consent of IAN BARBER & ASSOCIATES LIMITED.

Do not scale working dimensions from this drawing, with all dimensions to be checked and verified on site.

NOTE: survey by others



north
1:100 @ A3

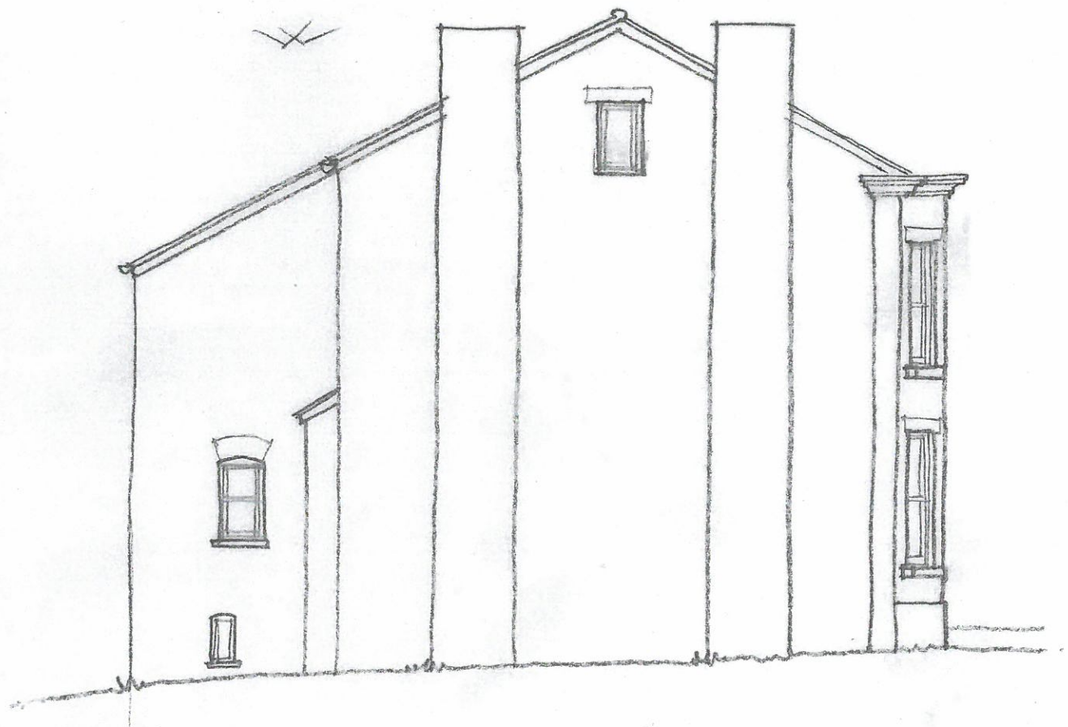

west

0 1 2 3 4 5 10

august 2013 drawn

ib
Ian Barber Associates
Architectural & Planning Consultants
Unit 51 Joseph Wilson Industrial Estate Millstrood Road Whitstable Kent CT5 3PS
T: 01227 770511 F: 01227 281883 E: ian@ianbarber.net

Project
20 range road
walley range manchester

Drawing Title
existing
elevations 2


Client
mr r kanval

Scale
1:100 @ A3


Drawing No.
2194/05

Copyright, design rights or other intellectual property rights in this drawing remain the property of IAN BARBER & ASSOCIATES LIMITED. The plans and information contained within are supplied on the express condition that they are not used in connection with the production of any building components nor the design, erection or construction of any building unless with the permission of IAN BARBER & ASSOCIATES LIMITED. The plans may not be copied nor used, disclosed nor passed to any third party for any other purpose without the express consent of IAN BARBER & ASSOCIATES LIMITED.

Do not scale working dimensions from this drawing, with all dimensions to be checked and verified on site.

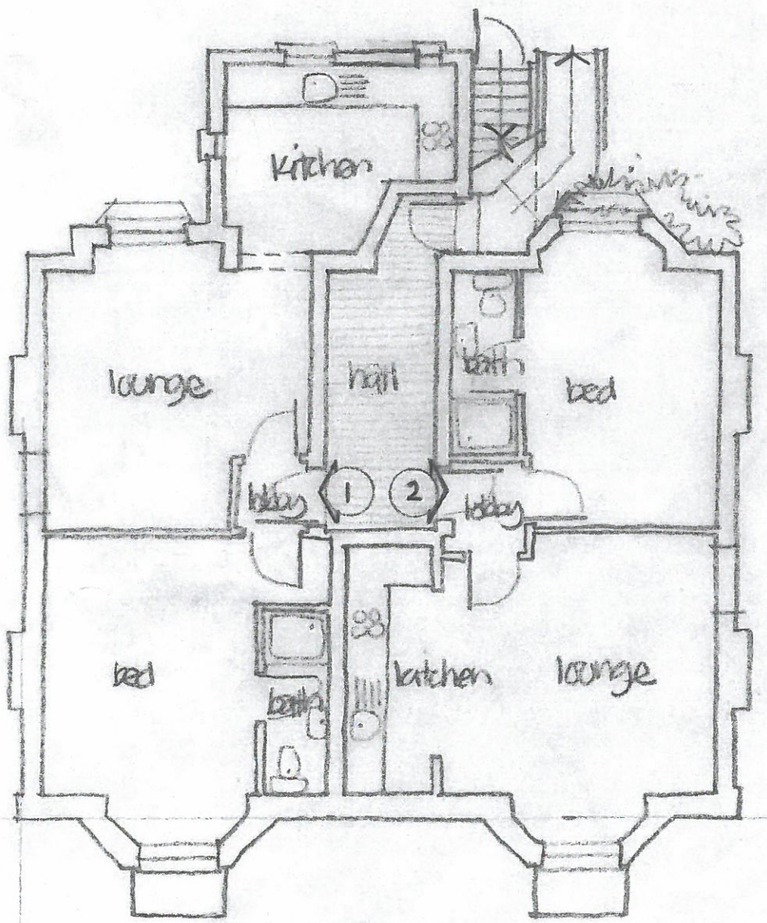

basement
1:100 @ A3

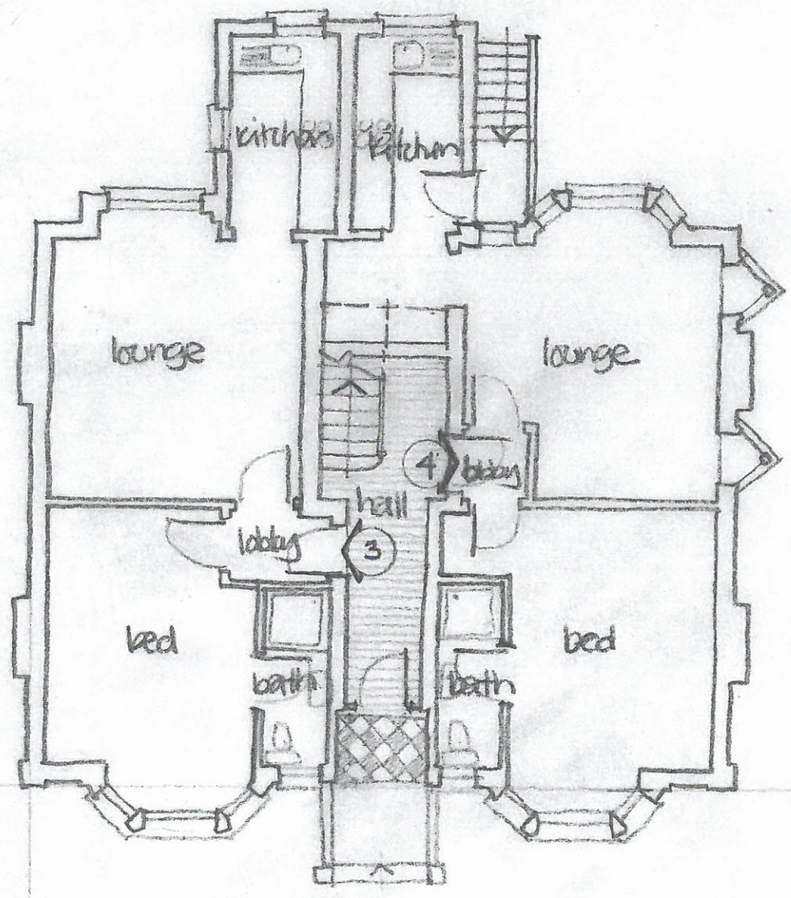

ground

0 1 2 3 4 5 10

ian barber associates
Architectural & Planning Consultants
Unit 51 Joseph Wilson Industrial Estate Millstrood Road Whitstable Kent CT5 3PS
T: 01227 770511 F: 01227 281883 E: ian@ianbarber.net

Project
20 range road
walley range manchester

Drawing Title
proposed
plans 1

Client
mr r kanval


Scale
1:100 @ A3

Drawing No.
2194/06


august 2013 drawn

Copyright, design rights or other intellectual property rights in this drawing remain the property of IAN BARBER & ASSOCIATES LIMITED. The plans and information contained within are supplied on the express condition that they are not used in connection with the production of any building components nor the design, erection or construction of any building unless with the permission of IAN BARBER & ASSOCIATES LIMITED. The plans may not be copied nor used, disclosed nor passed to any third party for any other purpose without the express consent of IAN BARBER & ASSOCIATES LIMITED.

Do not scale working dimensions from this drawing, with all dimensions to be checked and verified on site.

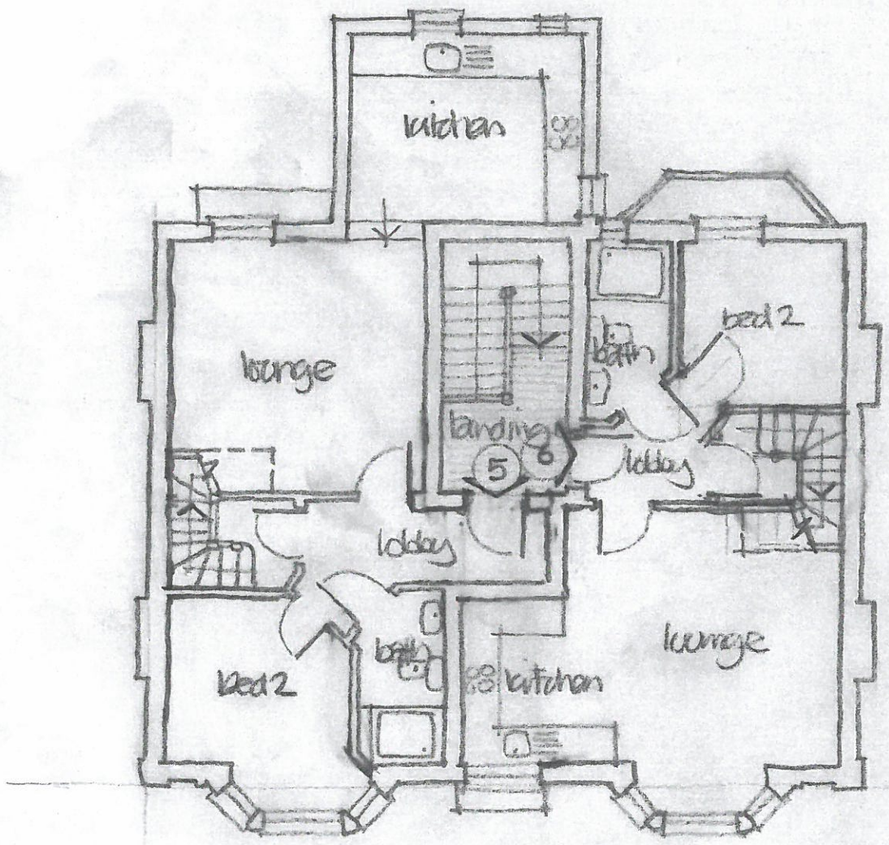

first
1:100 @ A3

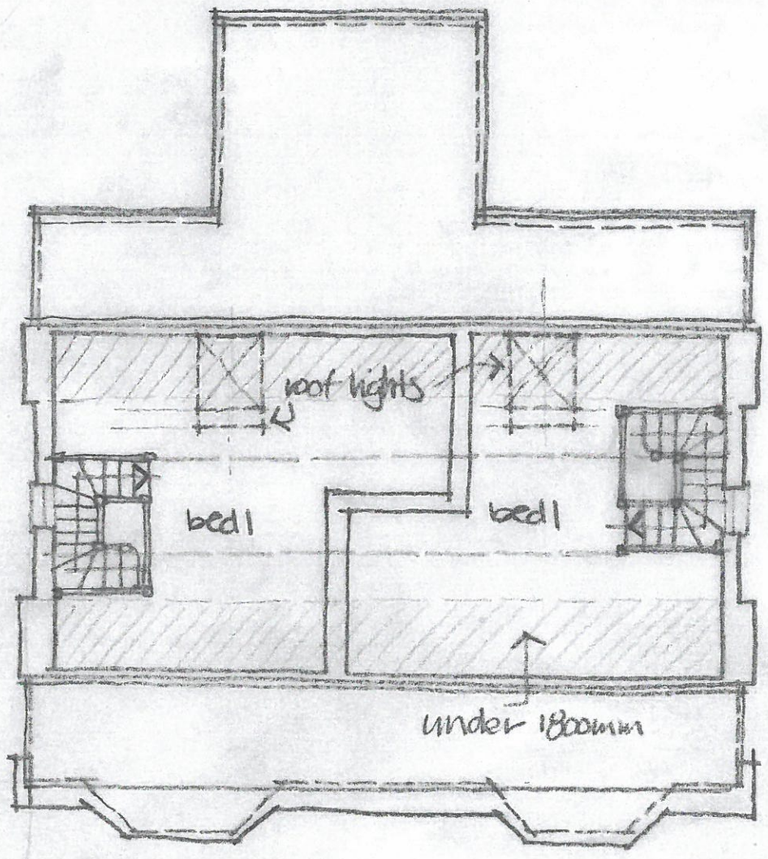

attic

0 1 2 3 4 5 10

ian Barber Associates
Architectural & Planning Consultants
Unit 51 Joseph Wilson Industrial Estate Millstrood Road Whitstable Kent CT5 3PS
T: 01227 770511 F: 01227 281883 E: ian@ianbarber.net

Project
20 range road
walley range manchester

Drawing Title
proposed
plans 2

Client
mr r kanval


Scale
1:100 @ A3

Drawing No.
2194/07

august 2013 drawn


Copyright, design rights or other intellectual property rights in this drawing remain the property of IAN BARBER & ASSOCIATES LIMITED. The plans and information contained within are supplied on the express condition that they are not used in connection with the production of any building components nor the design, erection or construction of any building unless with the permission of IAN BARBER & ASSOCIATES LIMITED. The plans may not be copied nor used, disclosed nor passed to any third party for any other purpose without the express consent of IAN BARBER & ASSOCIATES LIMITED.

Do not scale working dimensions from this drawing, with all dimensions to be checked and verified on site.

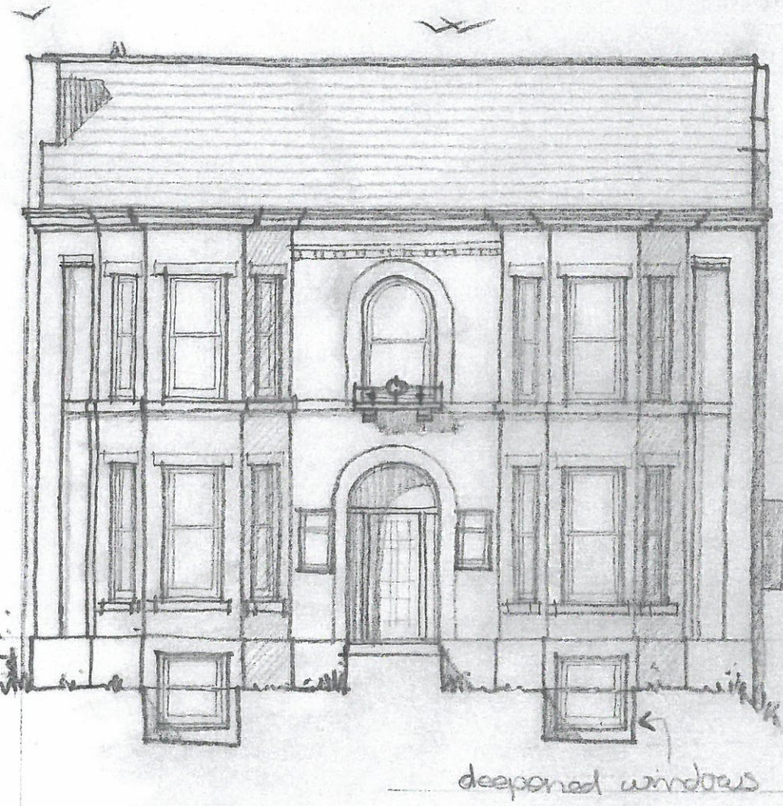

south

1:100 @ A3

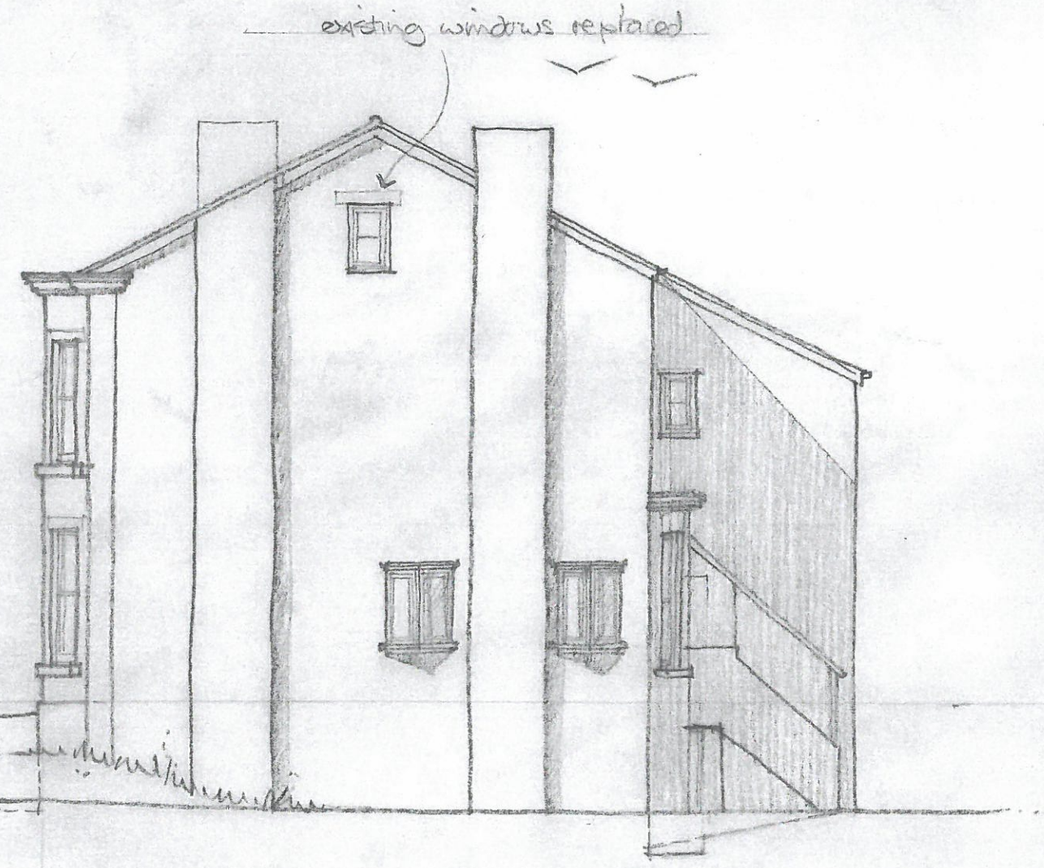

east

0 1 2 3 4 5 10

Ian Barber Associates
Architectural & Planning Consultants
Unit 51 Joseph Wilson Industrial Estate Millstrood Road Whitstable Kent CT5 3PS
T: 01227 770511 F: 01227 281883 E: ian@ianbarber.net

Project
20 range road
walley range manchester

Client
mr r kanval

Drawing Title
proposed
elevations 1

Scale
1:100 @ A3

Drawing No.
2194/08


august 2013 drawn

Copyright, design rights or other intellectual property rights in this drawing remain the property of IAN BARBER & ASSOCIATES LIMITED. The plans and information contained within are supplied on the express condition that they are not used in connection with the production of any building components nor the design, erection or construction of any building unless with the permission of IAN BARBER & ASSOCIATES LIMITED. The plans may not be copied nor used, disclosed nor passed to any third party for any other purpose without the express consent of IAN BARBER & ASSOCIATES LIMITED.

Do not scale working dimensions from this drawing, with all dimensions to be checked and verified on site.



north
1:100 @ A3

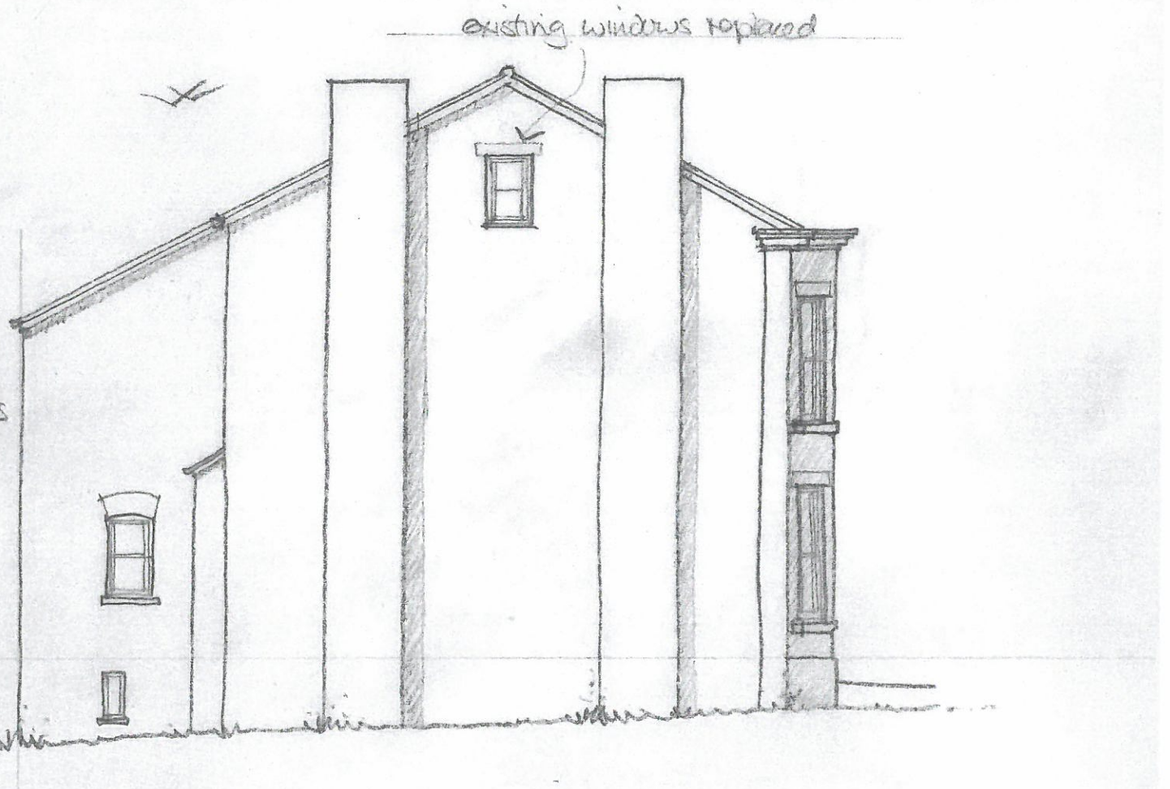

west

0 1 2 3 4 5 10

august 2013 drawn

ib
Ian Barber Associates
Architectural & Planning Consultants
Unit 51 Joseph Wilson Industrial Estate Millstrood Road Whitstable Kent CT5 3PS
T: 01227 770511 F: 01227 281883 E: ian@ianbarber.net

Project
20 range road
walley range manchester

Drawing Title
proposed
elevations 2

Client
mr r kanval

Scale
1:100 @ A3

Drawing No.
2194/09