THIS DRAWING IS FOR TENDERING PURPOSES ONLY, NO DIMENSIONS TO BE SCALED - THE CONTRACTOR IS RESPONSIBLE FOR ALL SITE MEASURING PRIOR TO MANUFACTURE - SHOE ZONE ACCEPTS NO RESPONSIBILITY FOR THE ACCURACY OF THIS DRAWING

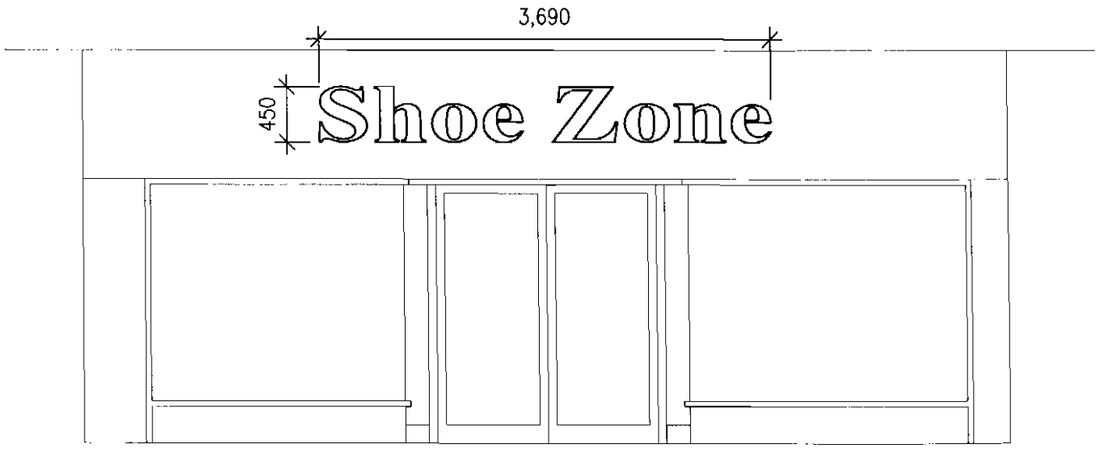

SHOPFRONT ELEVATION

REMOVALS
Existing fascia sign removed.

FASCIA/FASCIA SIGN
New Shoe Zone internally illuminated sign.
Panel - Aluminium polyester powder coated Blue Ref: RAL 5002.
Letters - Orange vinyl Ref: Pantone 021c on 10mm opal acrylic inlaid and fret cut 5mm oversize to provide halo effect.

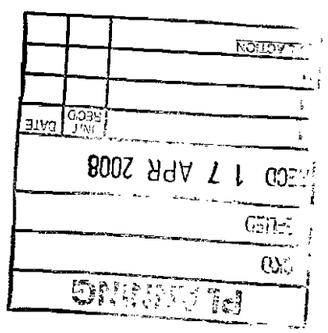

Shoe Zone

TRADING NAME
SHOEFAYRE

BRANCH
WYTHENSHAWE 916

ADDRESS
5 THE BIRTLES
WYTHENSHAWE SHOP/CNTR
MANCHESTER M22 5RF

TITLE
PROPOSED ELEVATION

PAPER	DRAWING NUMBER	DATE	REV
A3	08/916/04	14.04.08	-
SCALE	DRAWN BY	CHECKED & APPROVED BY	
1:50	VM		

REGISTERED OFFICE
SHOE ZONE LIMITED
HARAMEAD BUSINESS CENTRE
HUMBERSTONE ROAD, LEICESTER, LE1 2LH
www.shoezone.net
Tel:0116 2223000 Fax:0116 2223001

THIS DRAWING IS FOR TENDERING PURPOSES ONLY, NO DIMENSIONS TO BE SCALED - THE CONTRACTOR IS RESPONSIBLE FOR ALL SITE MEASURING PRIOR TO MANUFACTURE - SHOE ZONE ACCEPTS NO RESPONSIBILITY FOR THE ACCURACY OF THIS DRAWING

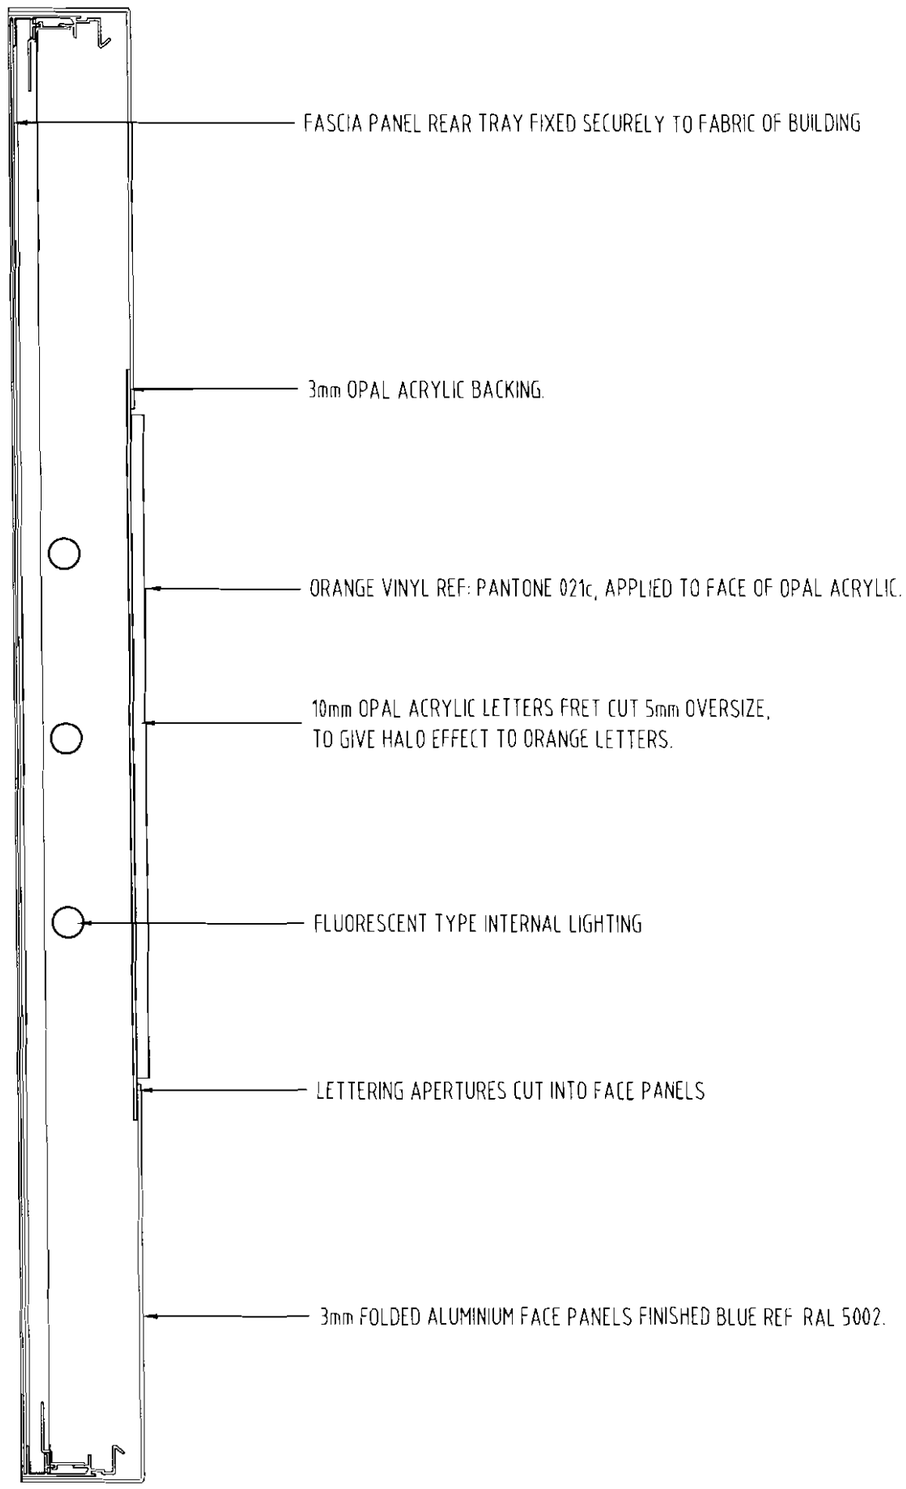

RECD 17 APR 2008
PLANNING

FASCIA SECTION

Shoe Zone

TRADING NAME: SHOEFAYRE

BRANCH: WYTHENSHAWE 916

ADDRESS: 5 THE BIRTLES
WYTHENSHAWE SHOP/CNTR
MANCHESTER M22 5RF

TITLE: FASCIA SECTION

PAPER	DRAWING NUMBER	DATE	REV
A3	08/916/10	14.04.08	-
SCALE	DRAWN BY	CHECKED & APPROVED BY	
1:50	VM		

REGISTERED OFFICE
SHOE ZONE LIMITED
HARAMEAD BUSINESS CENTRE
HUMBERSTONE ROAD LEICESTER, LE1 2LH
www.shoezone.net
Tel:0116 2223000 Fax:0116 2223001