OFFICE COPY
ISSUED BY THE LYTHAM DISTRICT LAND REGISTRY ON 16 73

NATIONAL GRID PLAN SD 8403 SECTION J

(MANCHESTER)


Scale 1/1250

CITY OF MANCHESTER



KEY

THE REGISTERED LAND CONSISTING OF THE PART OR PARTS EDGED WITH A THICK LINE REPRESENTING THE RED EDGING ON THE FILED PLAN IS MORE PARTICULARLY DESCRIBED IN THE PROPERTY REGISTER.

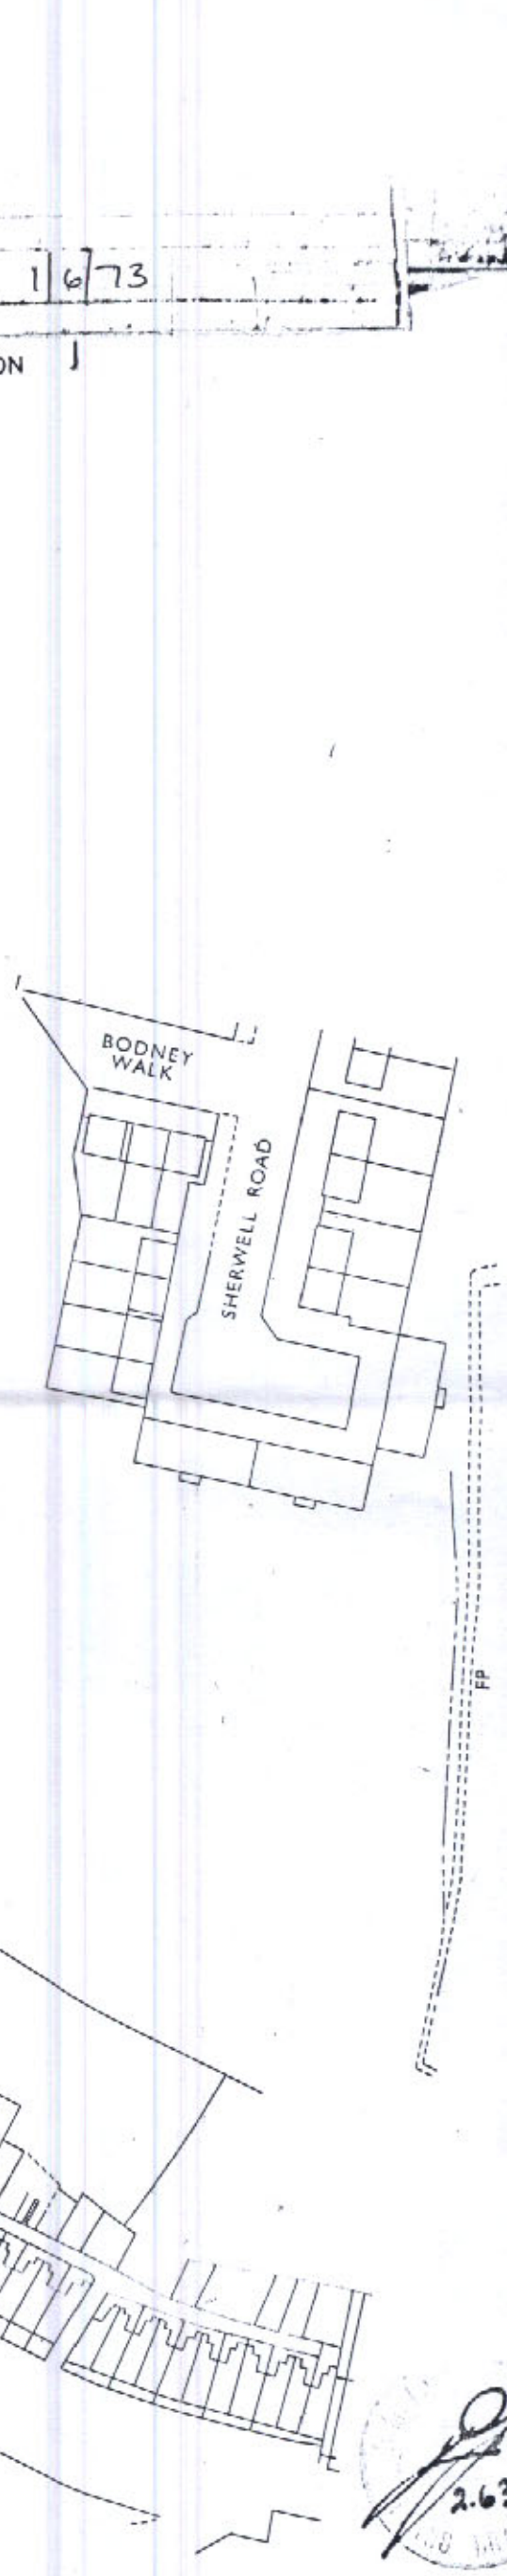

PLANNING
ACK'D
REPLIED
RECD 27 MAR 2003
INITIAL DATE
M
M
FOIL ACTION

Made and printed by the Director General of the Ordnance Survey, Chessington, Surrey. 1962 for HMLR

© Crown Copyright 1962

2.63