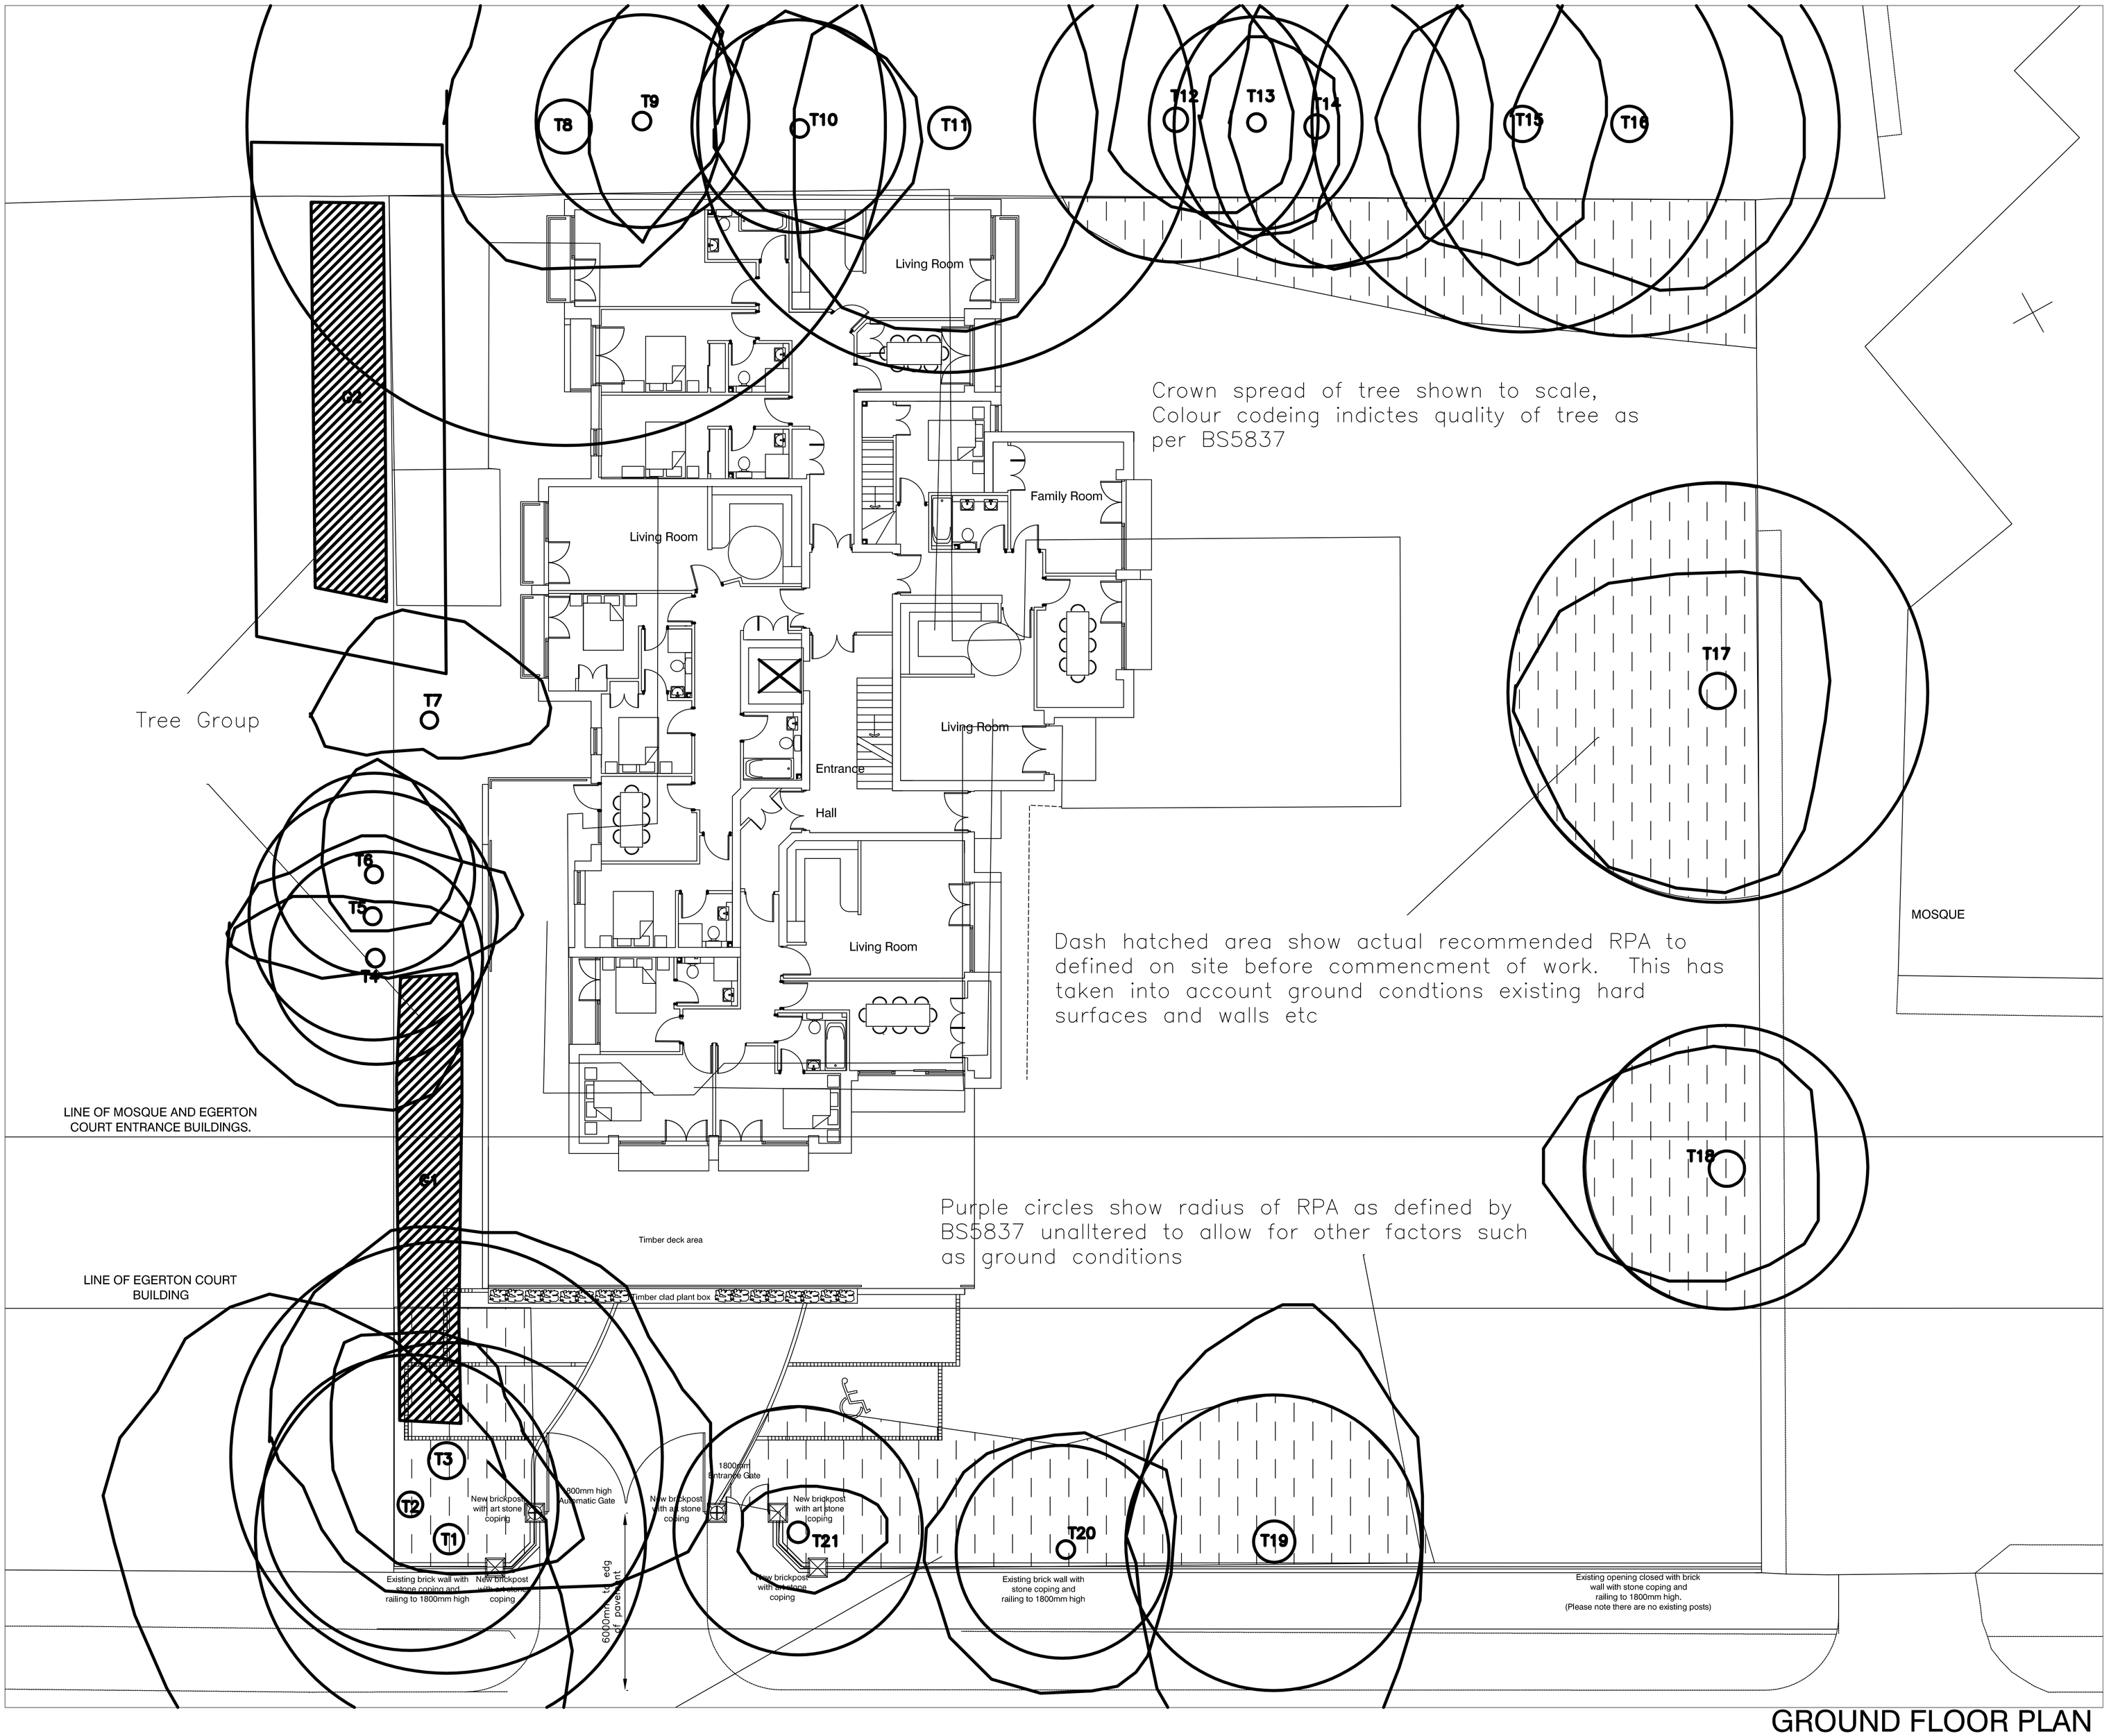


GROUND FLOOR PLAN

Where dimensions are not given,drawings must not be scaled and the matter referred to the Architect. In the event of any detail or dimensional conflict between drawings, the matter must be referred to the Architect for clarification. Do not scale from this drawing.

This drawing is not to be copied or disclosed by or to any unauthorised persons without the prior written consent from Urbane Forms Ltd .

Notes -

XX XX XXX 03,10,2007JA

Status	PLANNING
Drawn	JA
Date	03,10,2007
Scale @ A1	1 : 100
Review	
Client	CASPIAN CONSTRUCTION
Project	RESIDENTIAL DEVELOPMENTS GARTNESS HOUSE UPPER PARK ROAD, MANCHESTER
Drawing Number	**07002,(0-)10** CAD File
Drawing Title	GROUND FLOOR PLAN

URBANE forms
architects designers project managers

57 Princess Street
Manchester
M2 4EQ

T : +44(0)161 236 0688
F : +44(0)161 236 0690
E : info @urbaneforms.com
www.urbaneforms.com