Copyright of this drawing is owned by Whittaker Design


NOTES

All dimensions to be checked on site and any discrepancies notified prior to commencement of work.

Do not scale from this drawing - If in any doubt, ask.

REVISIONS

Date	Ref.		By
05.12.12	A	Bin storage shown existing trees shown to be retained	AD

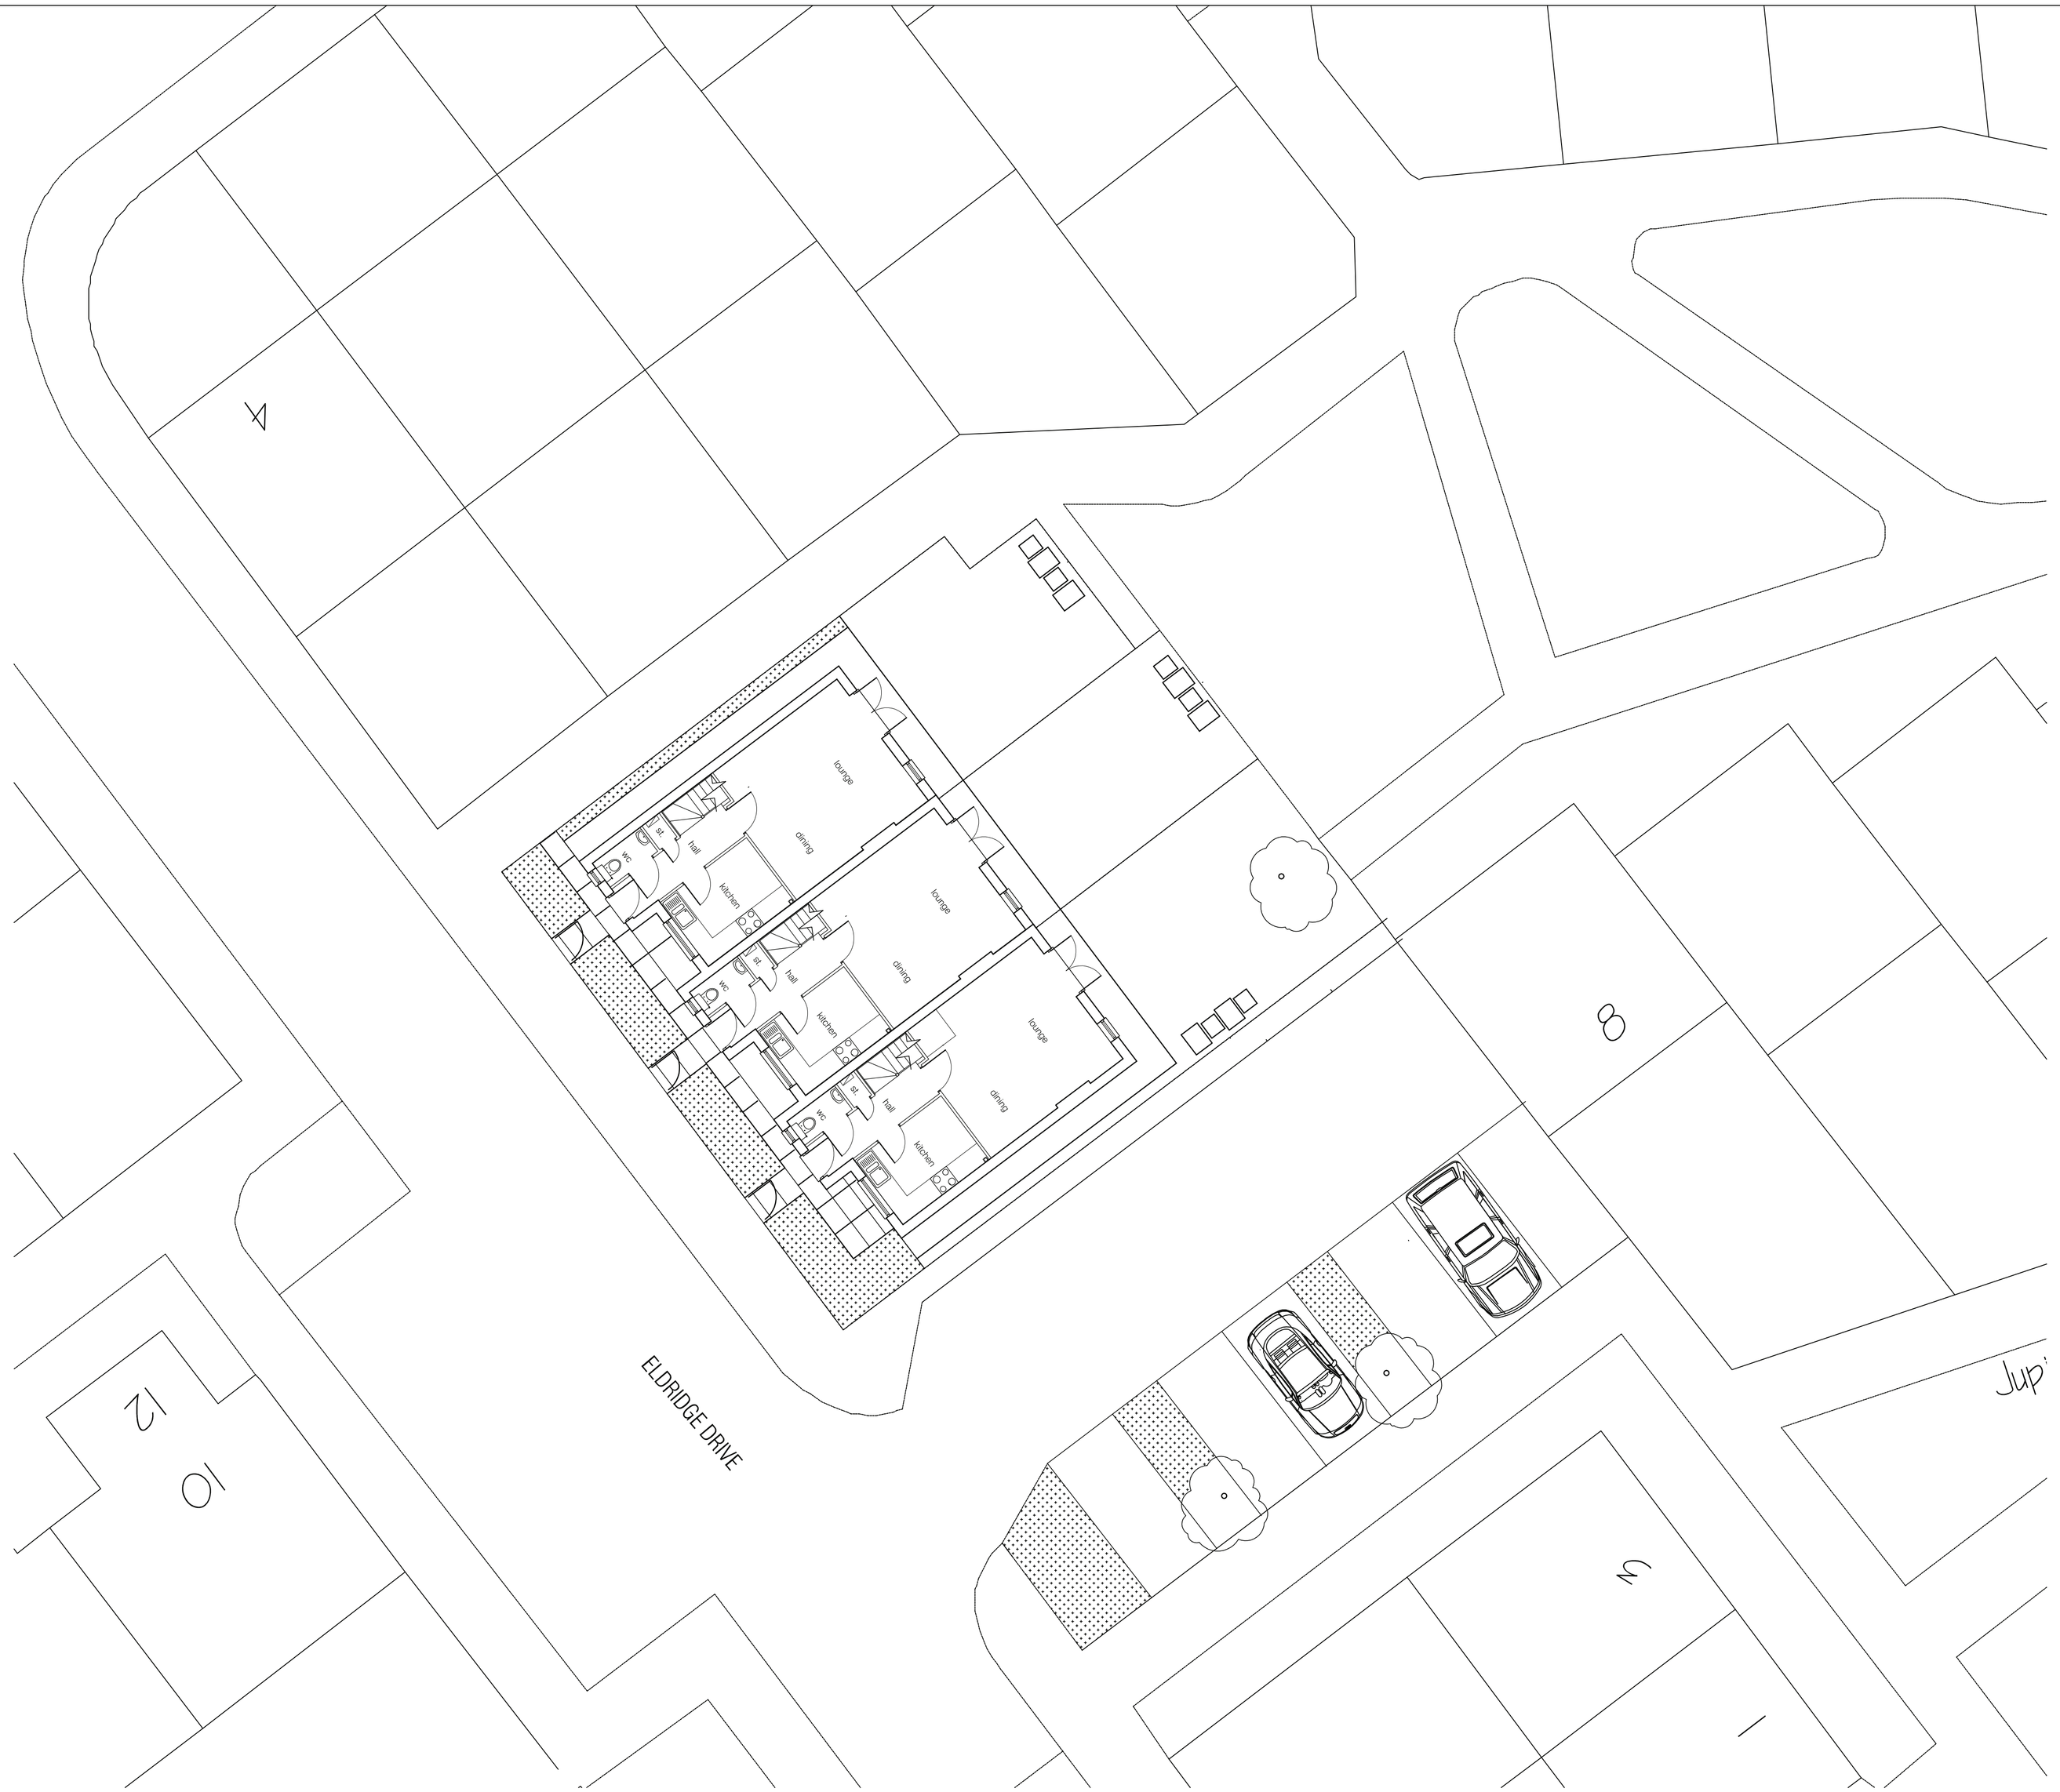

SCALE 1:100

0 1 2 3 4 5 6 7 8 9 10m

S I T E P L A N

Whittaker Design
ARCHITECTURAL & INTERIOR DESIGNERS
169 ST. JOHN STREET
LEES
OLDHAM OL4 3DS
T: 0161 620 1438
F: 0161 620 1439
E: INFO@WHITTAKERDESIGN.CO.UK
W: WWW.WHITTAKERDESIGN.CO.UK

PROJECT
J.W.Lees & Co (Brewers) Ltd
Grosvenor Arms
2 Eldridge Drive
Manchester M40 2DF

DRAWING TITLE
proposed dwellings
plan as existing

SCALE 1:100 @ A1 DATE Nov 2012

DRAWN A Doherty CHECKED

NUMBER 3188.2 REVISION A