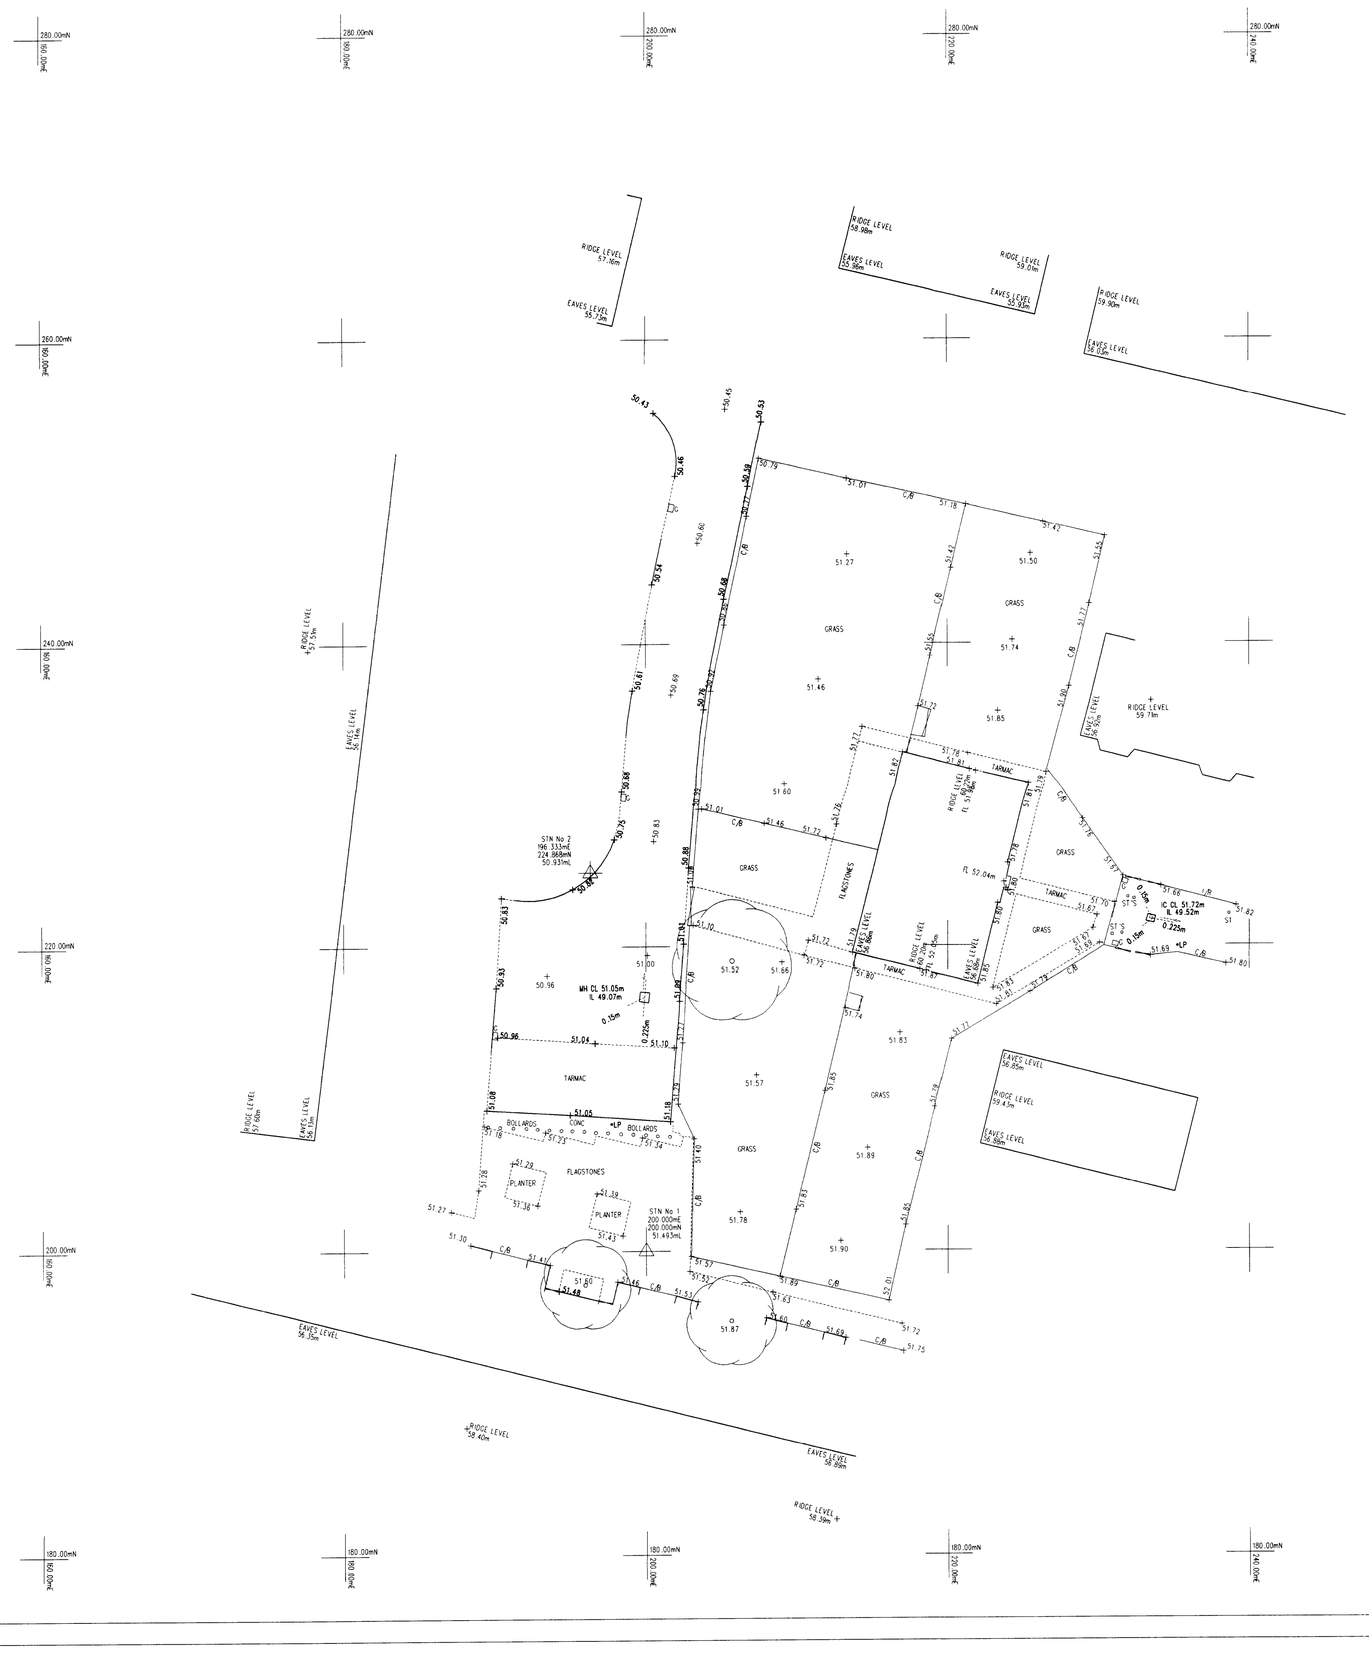



Abbreviations/Symbols (Measured Building Surveys):

| | |
|---|---|
| C: | WINDOW CILL HEIGHT |
| H: | WINDOW HEAD HEIGHT |
| BH: | BEAM HEIGHT |
| DH: | DOOR HEIGHT |
| COL: | COLUMN |
| SVP | SOIL VENT PIPE |
| FL: | FLOOR LEVEL |
| 2.50 | FLOOR TO CEILING HEIGHT |
| | VAULTED CEILING |

Linetypes

| | |
|---|---|
| | HEDGE LINE |
| | DRAINAGE RUN |
| | OVERHEAD ELECTRIC LINE |
| | OVERHEAD TELEPHONE LINE |

Symbols

| | |
|---|---|
| | TREE/BUSH |
| | CONTROL STATION |
| | BOREHOLE |
| | TRIAL PIT |

Abbreviations (Topographic Survey):

| | |
|---|---|
| AH: | ARCH HEIGHT |
| AV: | AIR VALVE |
| BB: | BELISHA BEACON |
| BOX: | ELECTRICITY BOX, CABLE BOX, ETC. |
| BOL: | BOLLARD |
| BT/IC: | BRITISH TELECOM INSPECTION CHAMBER |
| BS: | BUS STOP |
| BS/LP: | BUS STOP/LAMP POST |
| CATV: | C.A.T.V. INSPECTION CHAMBER |
| CCTV: | C.C.T.V. INSPECTION CHAMBER |
| CL: | CEILLAR LIGHT |
| C.PIT: | CATCH PIT |
| ER: | EARTH ROD |
| EIC: | ELECTRICITY INSPECTION CHAMBER |
| EP: | ELECTRICITY POLE |
| FH: | FIRE HYDRANT |
| FP: | FLAG POLE |
| GV: | GAS VALVE |
| G: | GULLY |
| IC: | INSPECTION CHAMBER |
| KO: | KERB OUTLET |
| LP: | LAMP POST |
| LB: | LETTER BOX |
| LC: | LIGHTING COLUMN |
| MKR: | MARKER |
| MH: | MANHOLE |
| MP: | MOORING POINT |
| MS: | MILE STONE |
| NYNEX: | NYNEX INSPECTION CHAMBER |
| O/A: | OVER HANG |
| P: | POST |
| PO/IC: | POST OFFICE INSPECTION CHAMBER |
| R/S: | ROAD SIGN |
| RE: | RODDING EYE |
| RTW: | RETAINING WALL |
| S/P: | SIGN POST |
| SH: | SPRING HEIGHT |
| SNP: | STREET NAME PLATE |
| ST: | STOP TAP |
| SV: | STOP VALVE |
| TCB: | TELEPHONE CALL BOX |
| TP: | TELEGRAPH POLE |
| TL: | TRAFFIC LIGHT |
| TROUGH: | TROUGH |
| WO | WATER OUTLET |
| WM: | WATER METER |

FENCE DESCRIPTIONS:

| | |
|---|---|
| B/W | BARBED WIRE |
| C/B | CLOSE BOARDED |
| C/BARRIER: | CRASH BARRIER |
| C/L: | CHAIN LINK |
| C/P: | CHESTNUT PALING |
| C/I: | CORRUGATED IRON |
| I/R: | IRON RAILING |
| MISC | MISCELLANEOUS |
| P/R: | POST AND RAIL |
| P/W: | POST AND WIRE |
| P/C | POST AND CHAIN |
| S/PAL: | STEEL PALISADE |
| W/M: | WIRE MESH |

| Revision | Date | Description |
|---|---|---|
| | | |


Chris Partington
Land Surveyors Ltd.
56B Carrington Lane
Sale
Manchester
M33 5NR
Tel: (0161) 976 1194
Fax: (0161) 962 8644
Email: survey@cpls.co.uk


REPLIED
RECD 12 OCT 2007
NOT WKD | DATE
A
M
E
CONFIRM

Client
Bernard Taylor Partnership Ltd
Elizabeth House, 486 Didsbury Road, Heaton Mersey,
Stockport, Cheshire, SK4 3BS.
Tel: 0161 443 1221 Fax: 0161 442 1672

Job Title
Oxton Road, Wythenshawe.
Site Survey

| | | | |
|---|---|---|---|
| Scale | 1:200 | Surveyed By | J C |
| | | Date | 21 & 28.03.07 |
| Level Datum | | Checked By | CPLS |
| | | Date | 29.03.07 |
| Osbm | 52.68m | | |
| Site | | Drawn By | C.P.T. |
| | | Date | 29.03.07 |