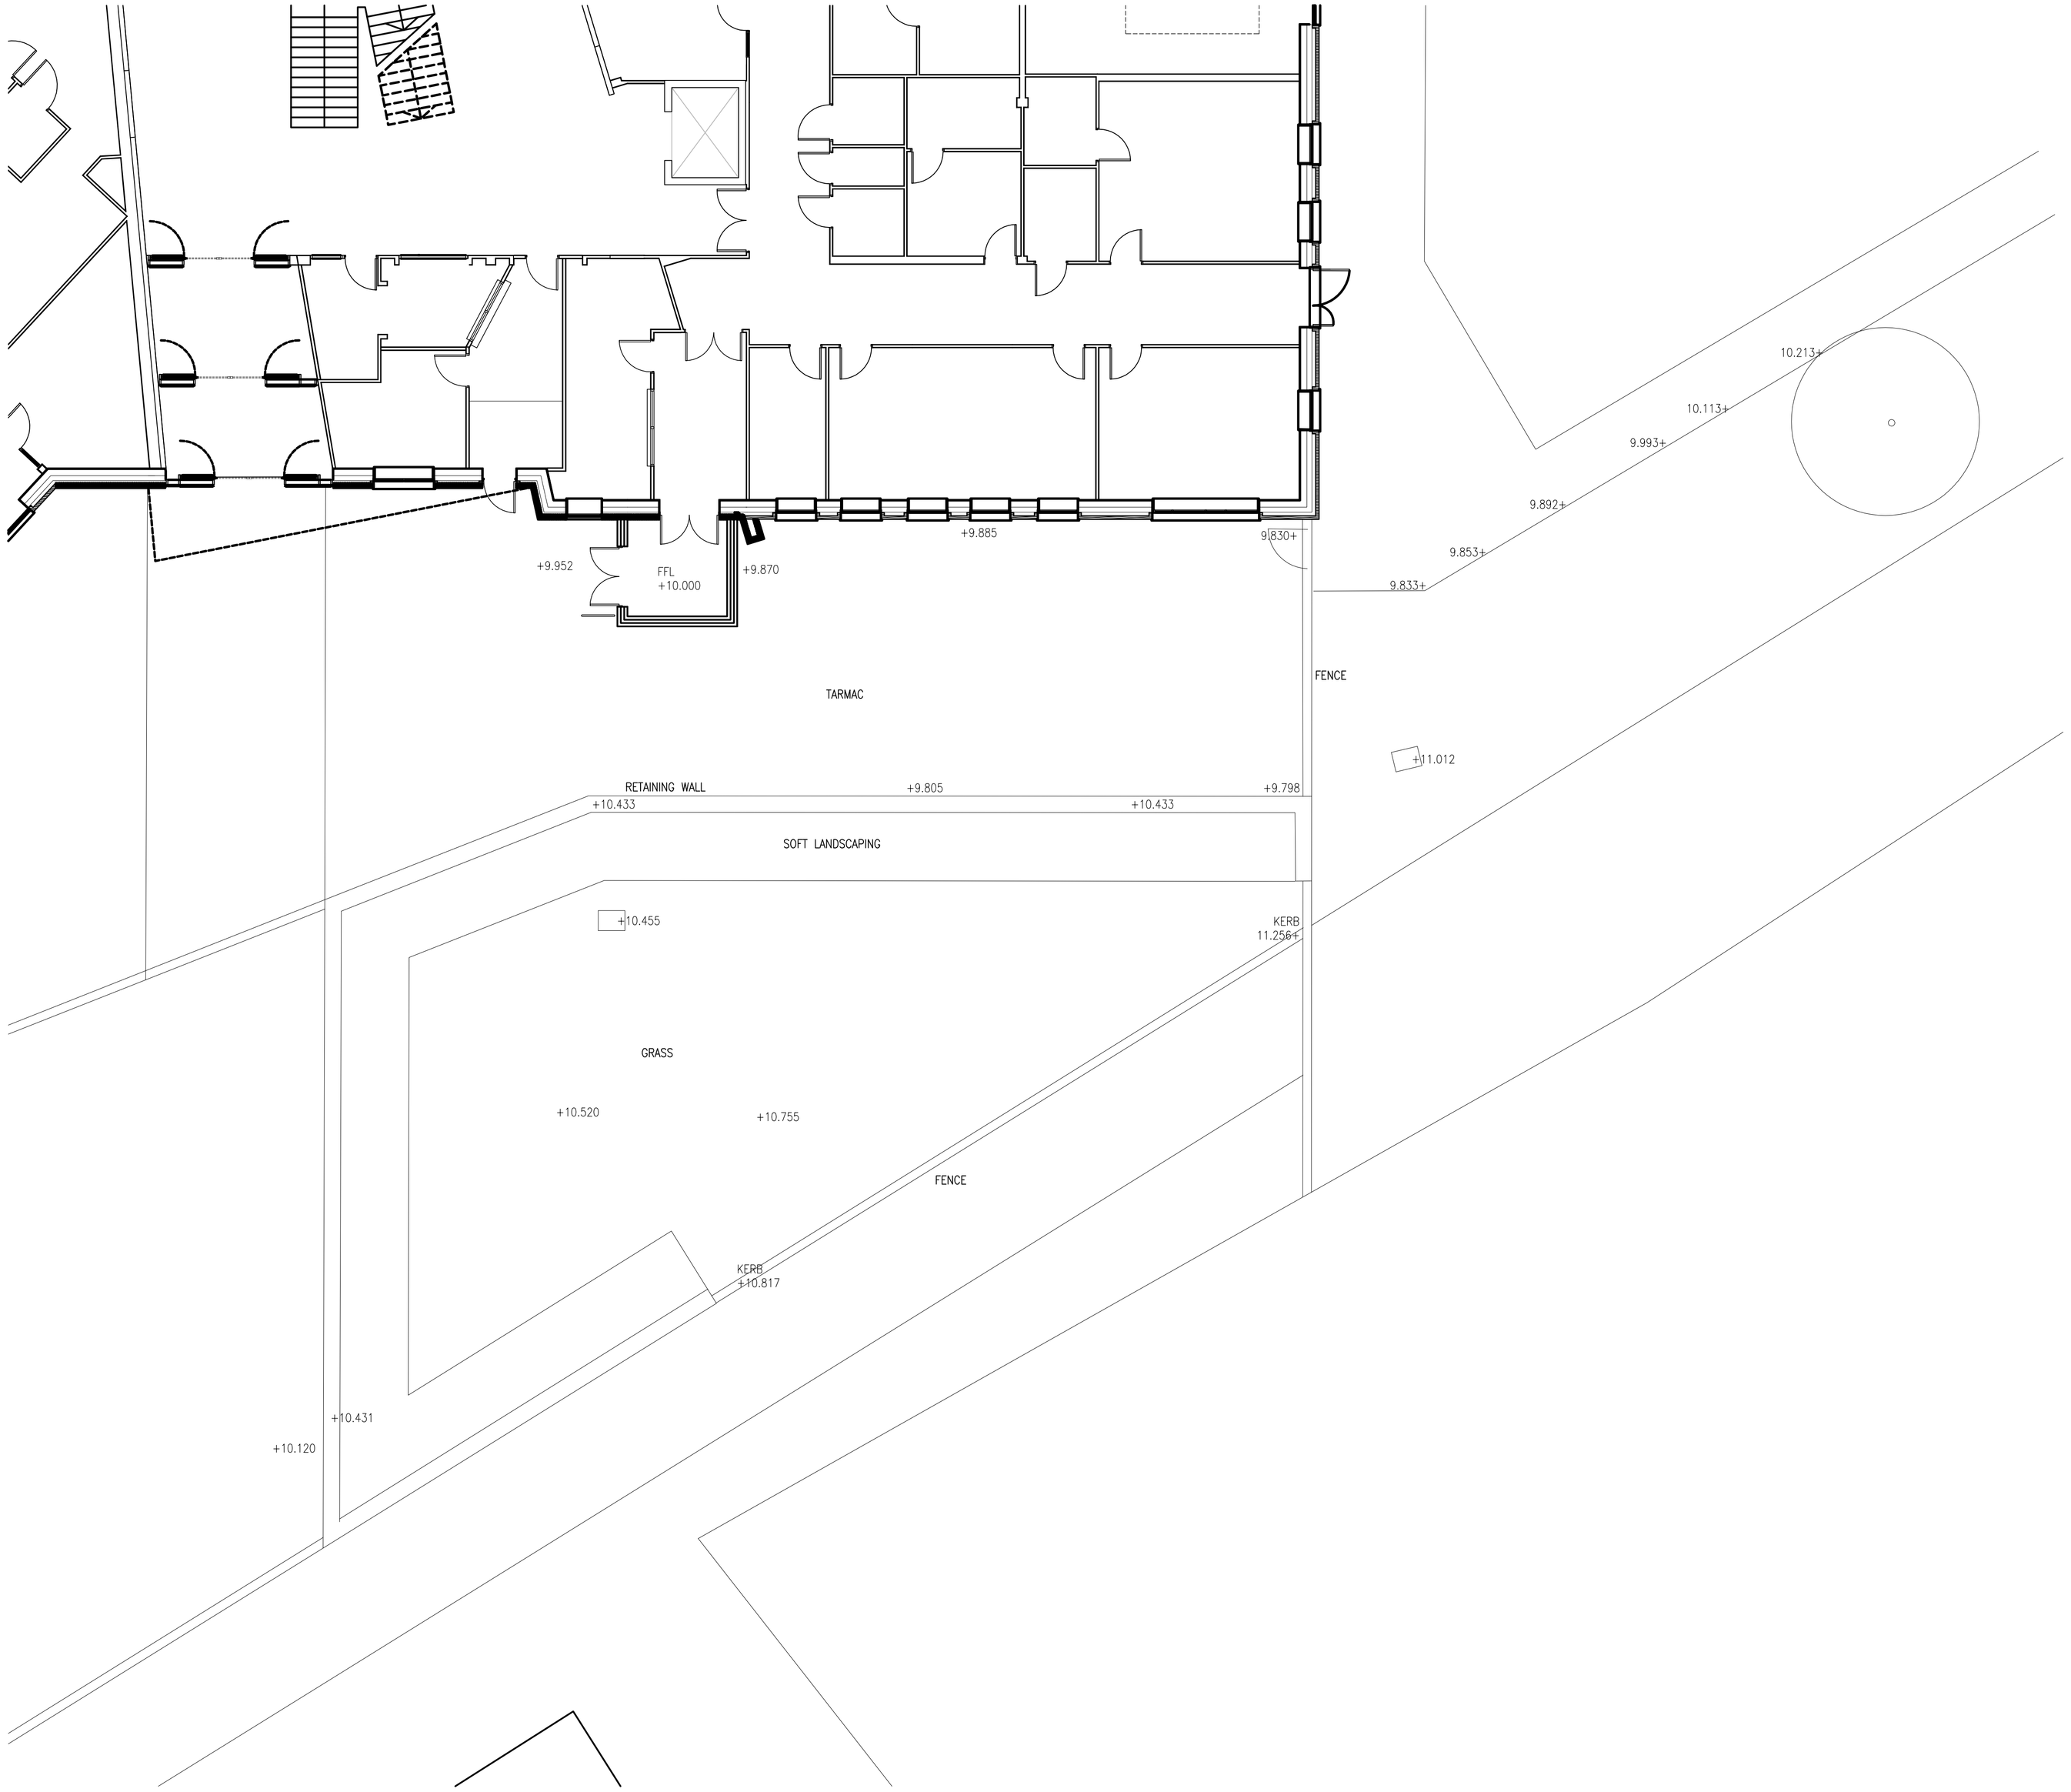

REVISIONS

REV A – LEVELS ADDED, SCALE AMENDED

North Ridge High School
Higher Blackley Education
Village
Alworth Road
Blackley
Manchester
M9 0RP

Scheme

NORTH RIDGE HIGH SCHOOL
HIGHER BLACKLEY EDUCATION VILLAGE
BLACKLEY

Sheet size	Drawing
A1	NEW EXTENSION EXISTING SITE PLAN
Date: MAY 2013	

Drawing no.	Scale	Rev.
NRH/2/001	1:100	A