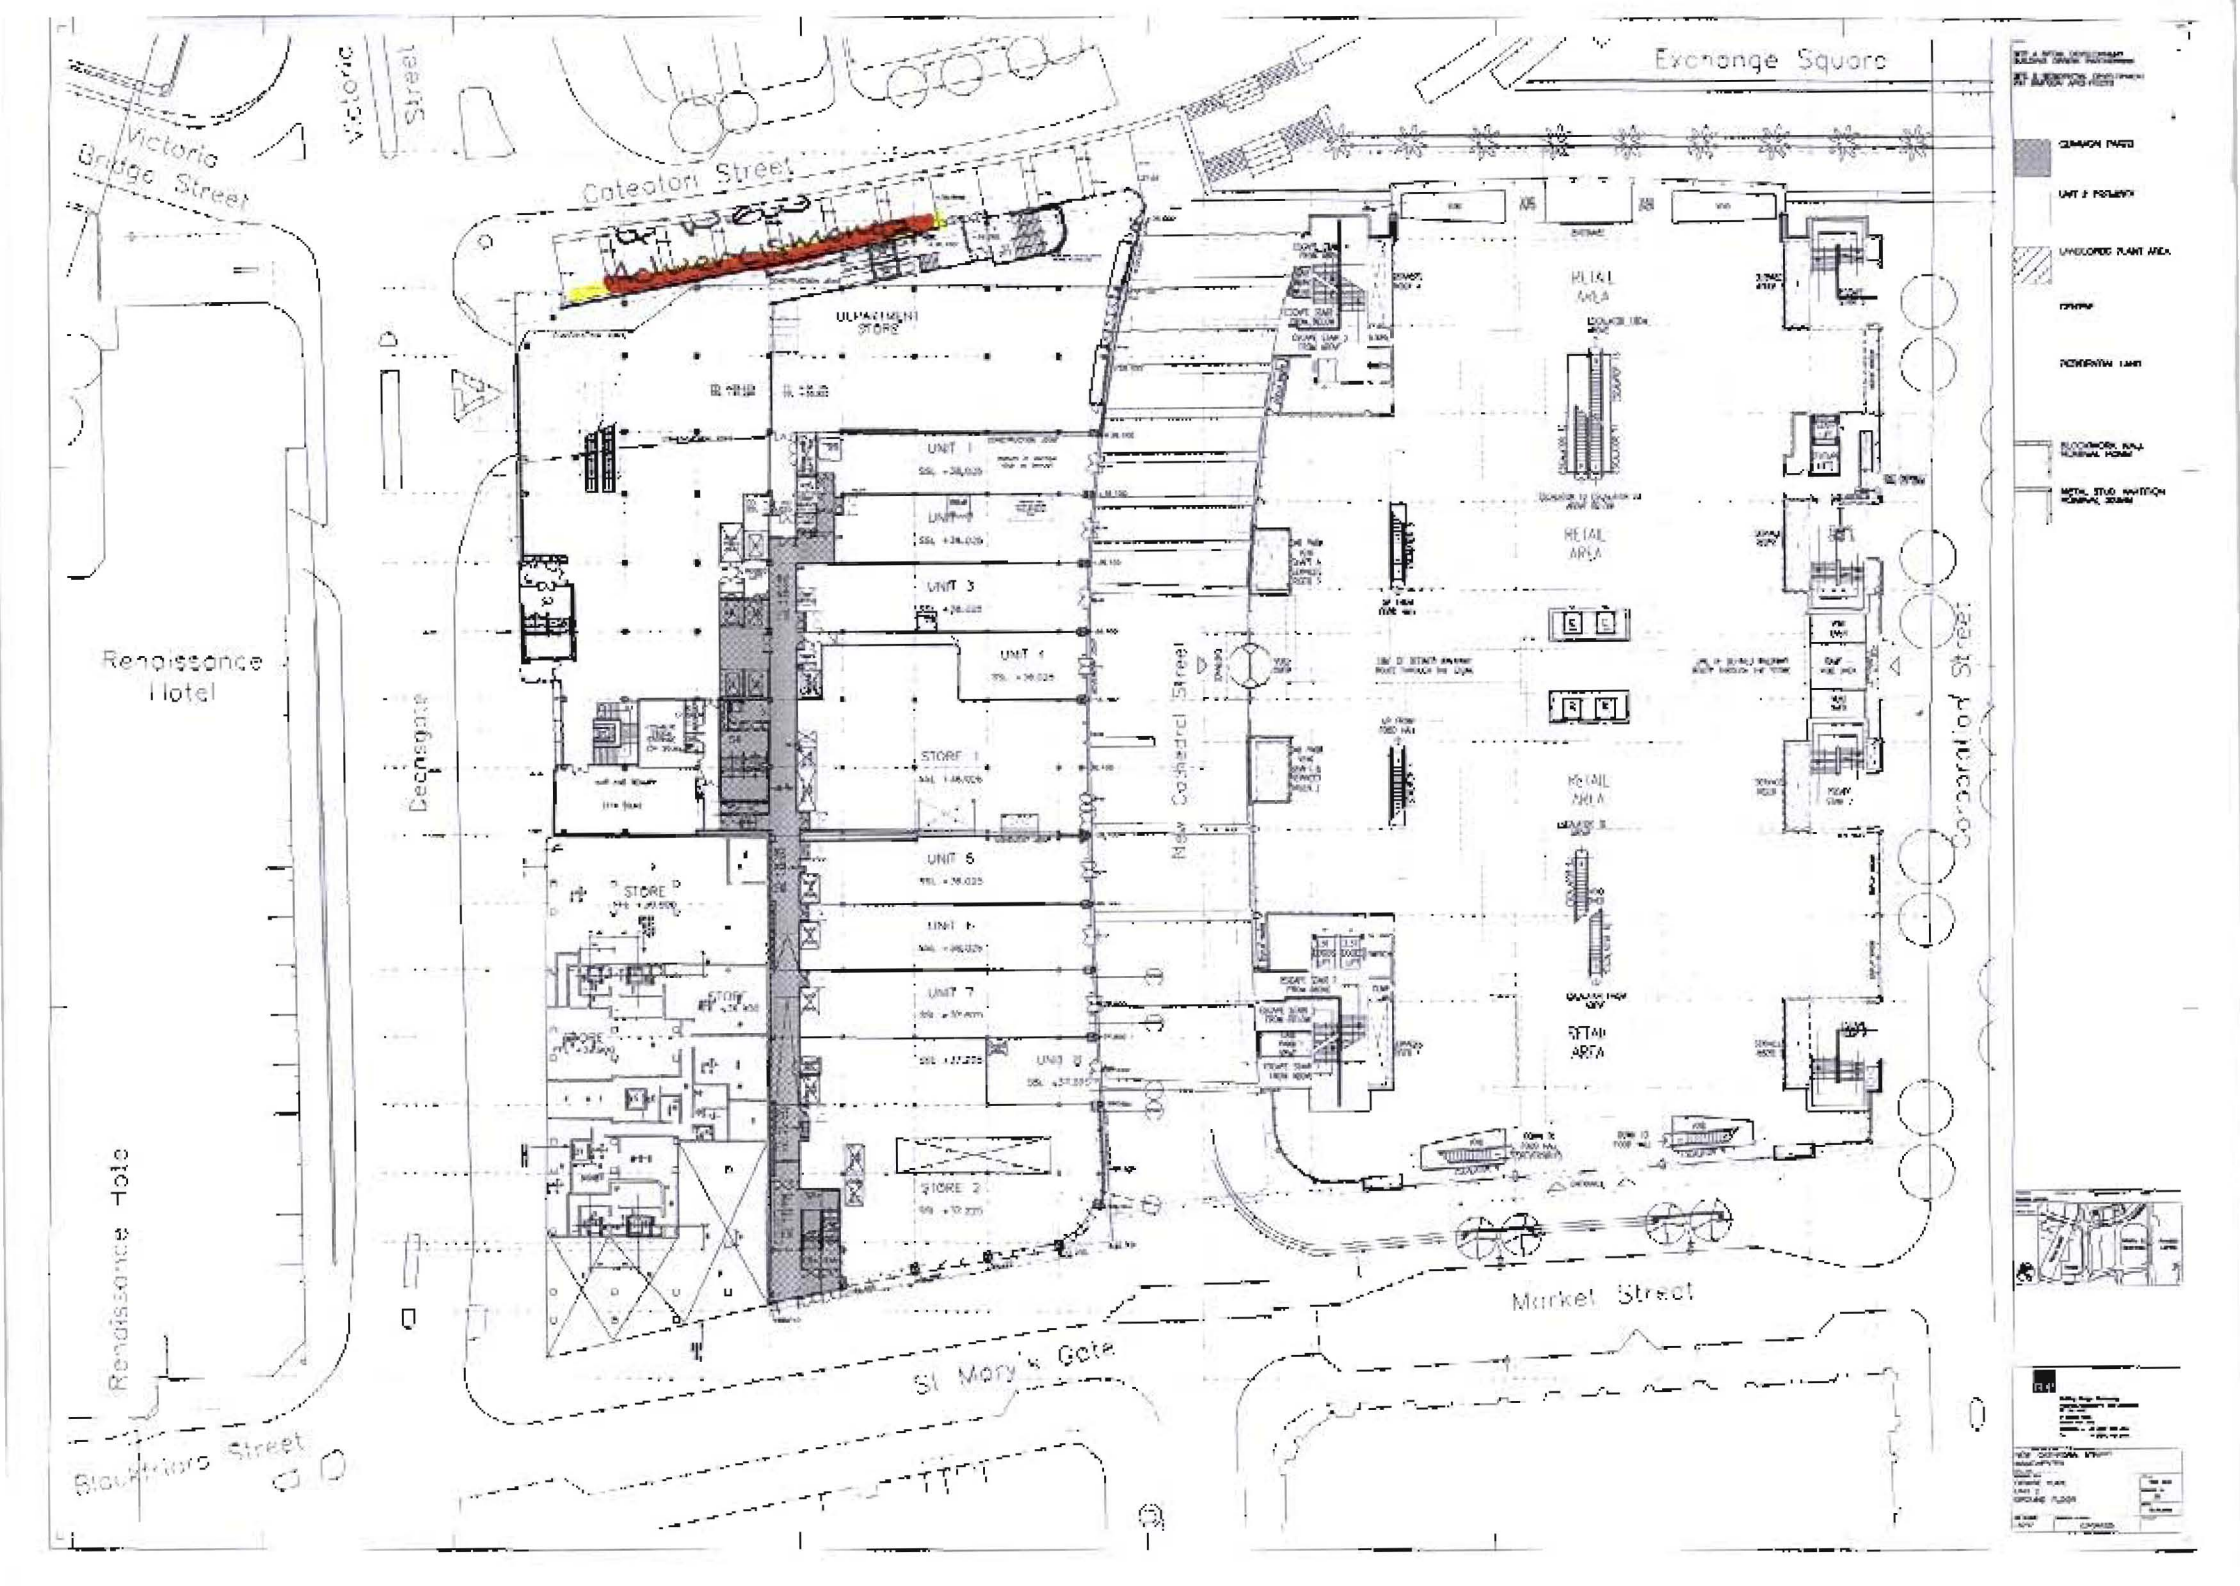

Exchange Square
Victoria Bridge Street
Victoria Street
Cateaton Street
Renaissance Hotel
Deansgate
New Cathedral Street
Corporation Street
Market Street
St Mary's Gate
Blackfriars Street
DEPARTMENT STORE
UNIT 1
UNIT 2
UNIT 3
UNIT 4
STORE 1
UNIT 5
UNIT 6
UNIT 7
UNIT 8
STORE 2
STORE
RETAIL AREA
RETAIL AREA
RETAIL AREA
RETAIL AREA