This drawing is the property of Plans and Planning and should not be reproduced without written permission.
Contractors are to check all dimensions and levels prior to site works commencement.
Unless stated specifically this drawing has not been plan checked by Building Control and the notes are for general guidance Only.
FULL PLANS DRAWINGS ARE DESIGNATED BR101
If there are no structural calculations accompanying this drawing then sizes of structural components are approximate and should be checked by the builder.

AREA 2 HA
SCALE: 1:1250
CENTRE COORDINATES: 384027 , 392080



1 East Existing
Scale = 1 : 100




2 North Existing
Scale = 1 : 100



3 South Existing
Scale = 1 : 100




4 West Existing
Scale = 1 : 100

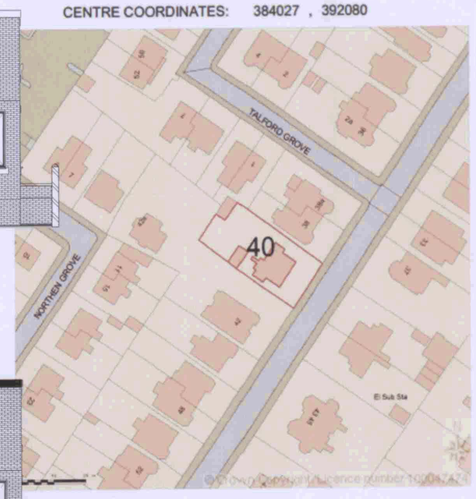




5 East Proposed
Scale = 1 : 100

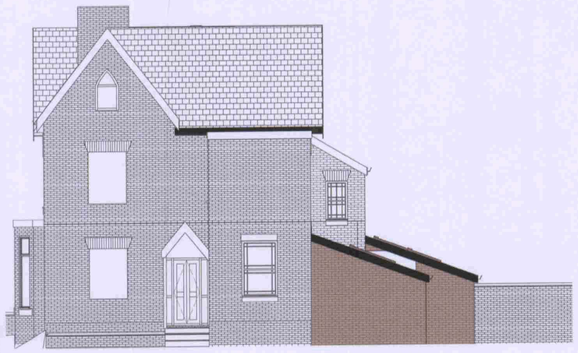


6 North Proposed
Scale = 1 : 100

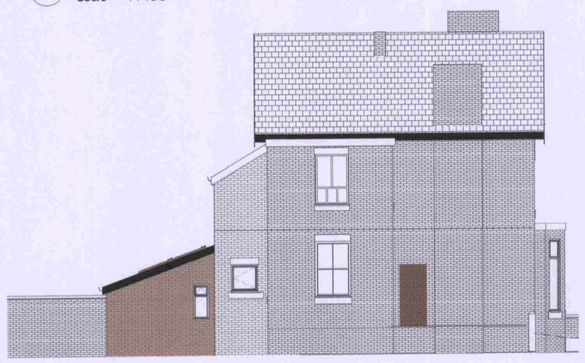


7 South Proposed
Scale = 1 : 100




8 West Proposed
Scale = 1 : 100

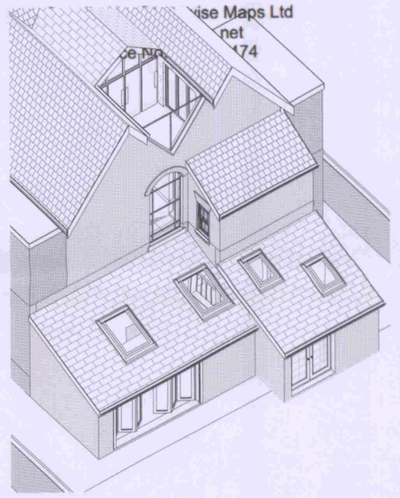

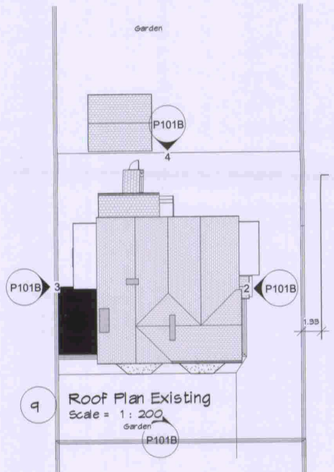


9 Roof Plan Existing
Scale = 1 : 200


10 Roof Proposed
Scale = 1 : 200

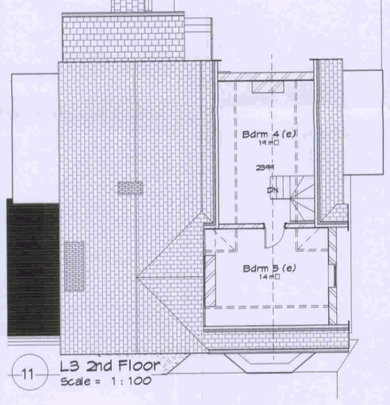


11 L3 2nd Floor
Scale = 1 : 100

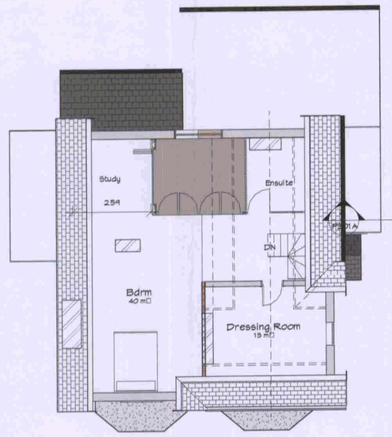


12 L3 2nd Floor Proposed
Scale = 1 : 100

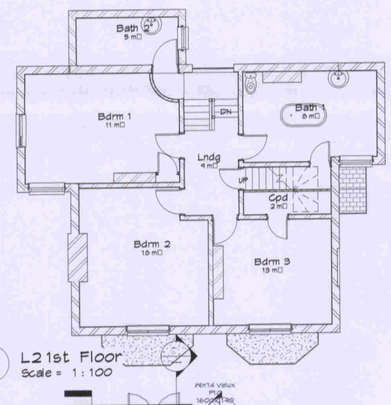


13 L2 1st Floor
Scale = 1 : 100

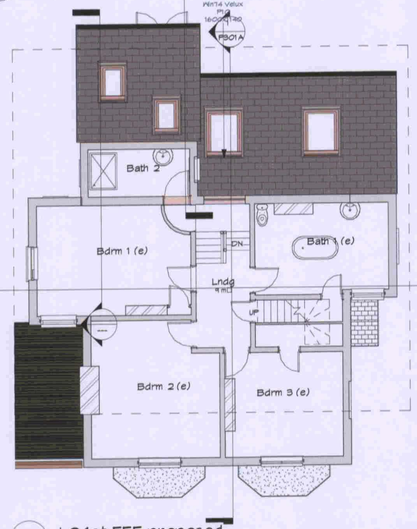


16 L2 1st FFE proposed
Scale = 1 : 100

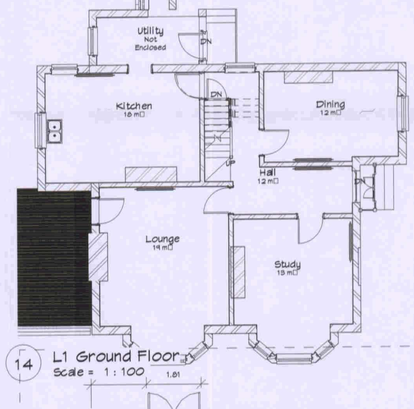


14 L1 Ground Floor
Scale = 1 : 100

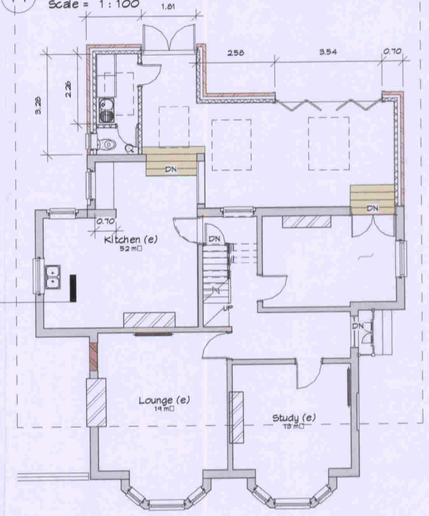

17 L1 Ground Proposed
Scale = 1 : 100

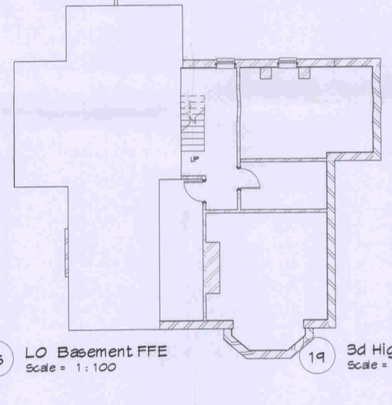

15 L0 Basement FFE
Scale = 1 : 100

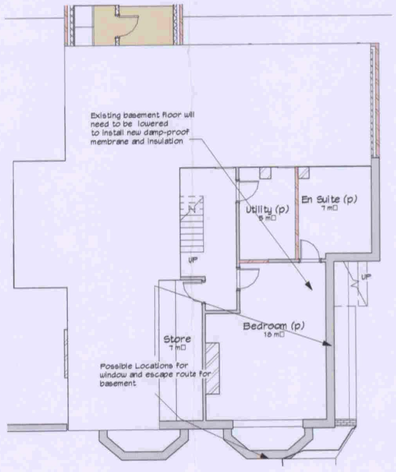

18 L0 Basement FFE Proposed
Scale = 1 : 100

19 3d High
Scale =

Client
Adrian Morley

Project
Rear Extension

Stage
Revision to 049016/FH/2012

Project
40 Clyde Road,
Didsbury

PLANNING AND BUILDING CONTROL
06 FEB 2013

Drawing Title
Planning Revised

plansandplanning
Petworth Lodge
1a Hillbrook Rd
Bramhall
Stockport SK7 2BT
www.plansandplanning.co.uk

P F Kirk Feb 2012

P101B 2012-08

04/02/2013 13:25:31

Print to Scale on A1