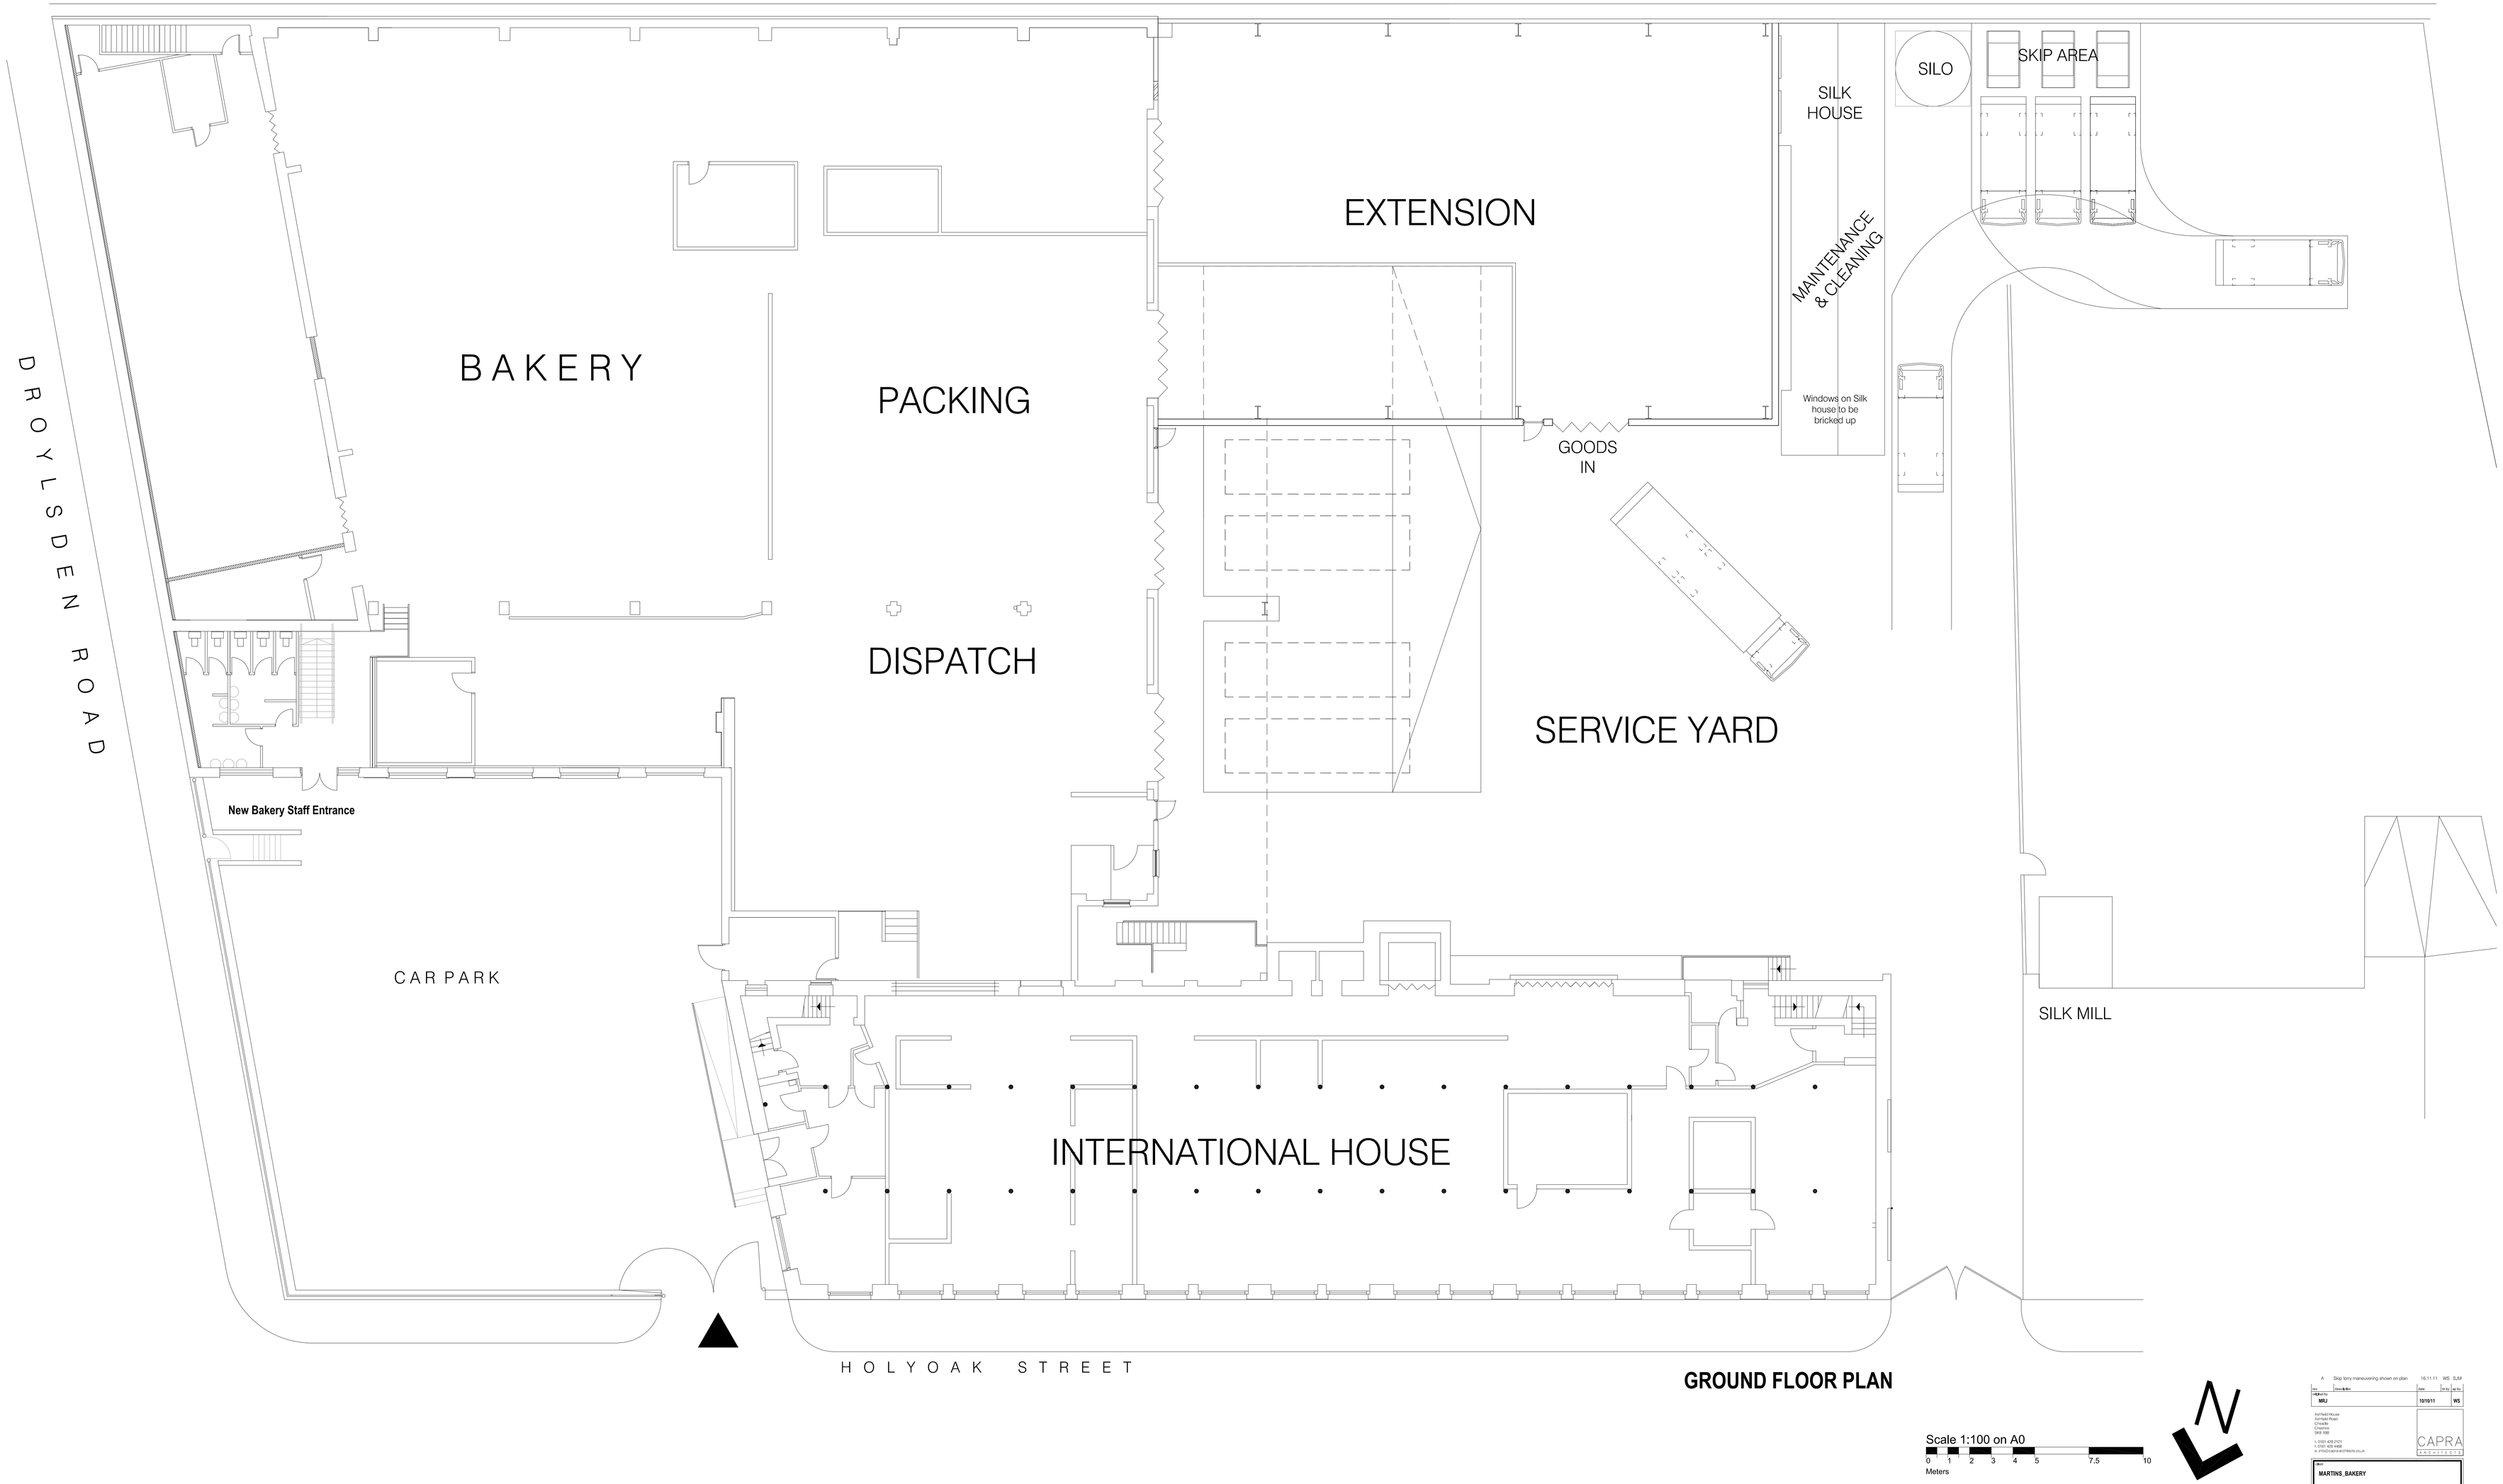

GROUND FLOOR PLAN

Scale 1:100 on A0

0 1 2 3 4 5 7.5 10

Meters

A Skip lorry manoeuvering shown on plan 16.11.11 WS SJM

Rev	Description	Date	Dr by	Ch by

Original by	Date	Dr by
MRJ	10/10/11	WS

Architect House
Ashfield Road
Chadkirk
Chester
SK8 1BB

t. 0161 428 2121
f. 0161 428 4488
e. info@capraarchitects.co.uk

CAPRA ARCHITECTS

Client
MARTINS_BAKERY

Project
NEWTON_HEATH
BAKERY_EXTENSION

Drawing
PROPOSED_BAKERY_PLAN

Computer file: ---
Last date: ---
Project number: 2453
Scale: 1:100@A0
Drawing number: AL(2)P03
Rev: A
Status: P

This drawing is to be read in conjunction with all related drawings. Do not scale from this drawing. All dimensions must be checked and verified on site before commencing any work or producing shop drawings. Any discrepancy should be reported to the Architect.
This drawing is copyright and remains the property of Capra Design Ltd.