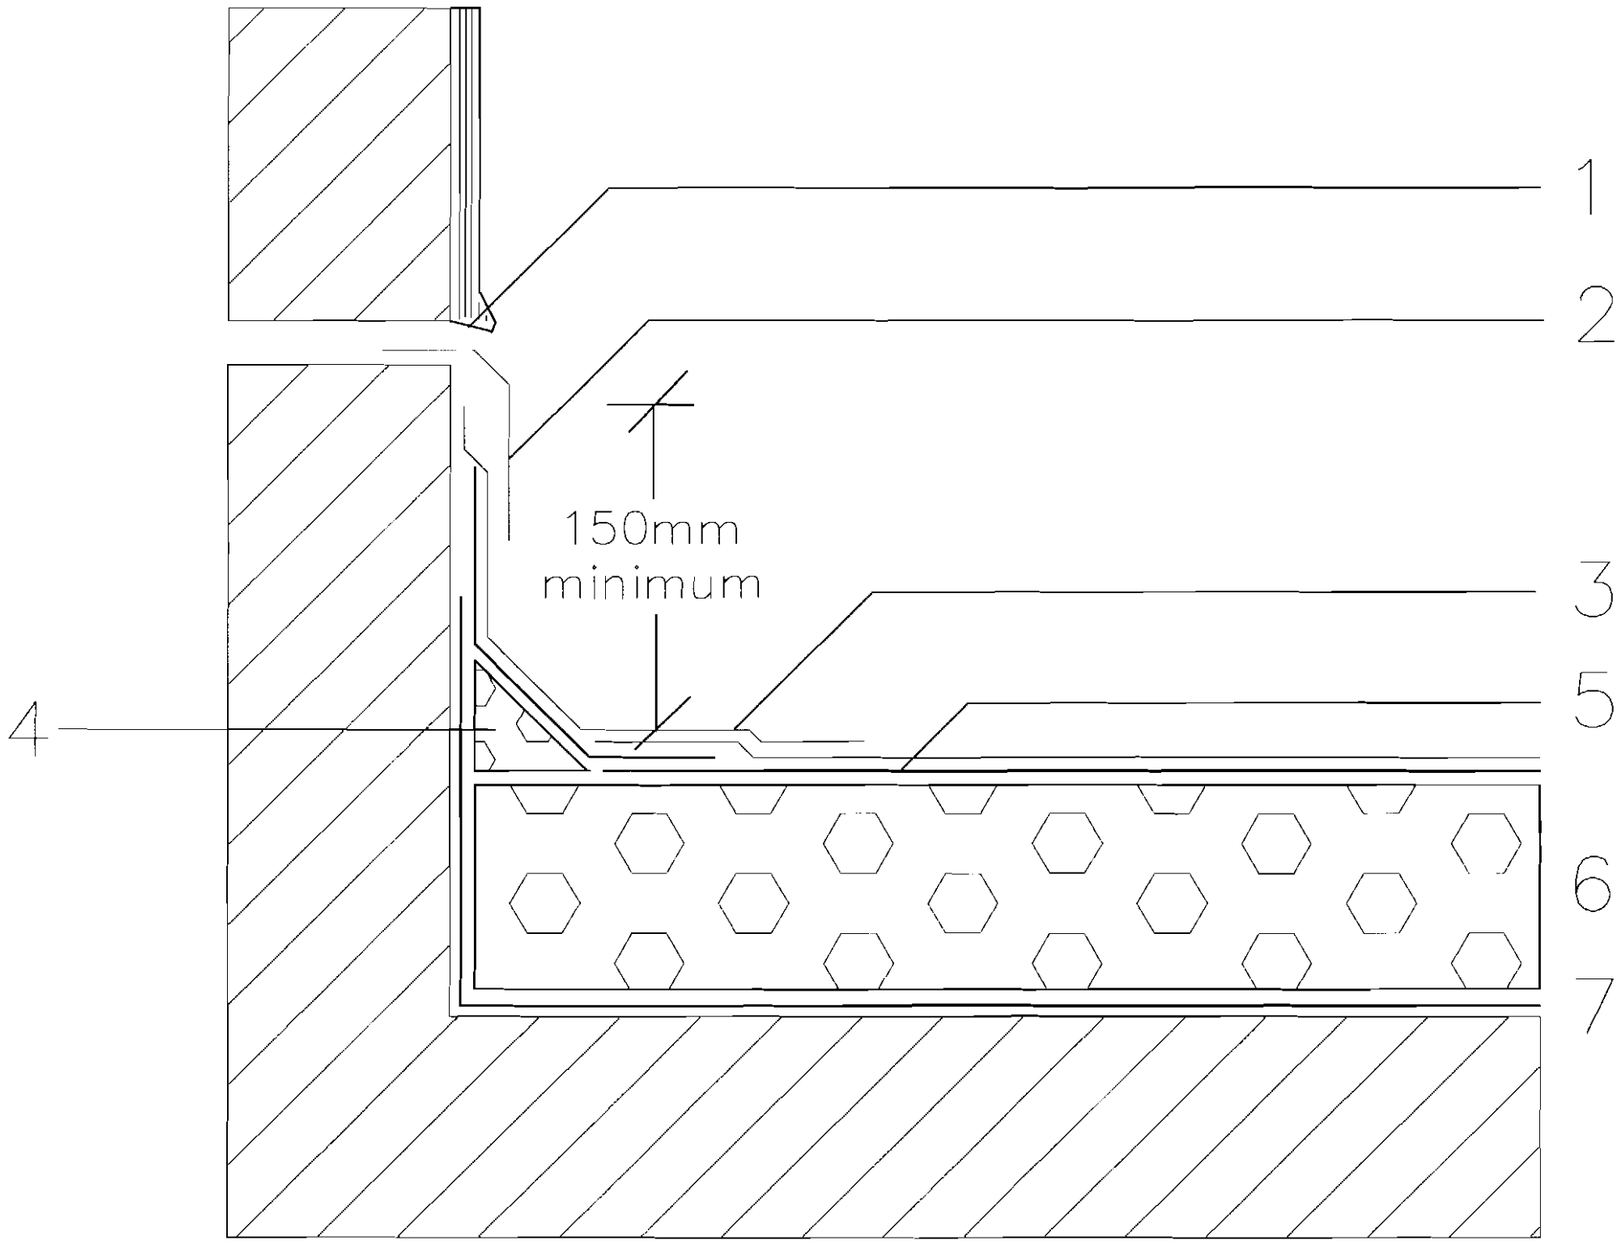

aa projects

1025/008
DWG No.

Notes:

1. Render stop
2. Non-ferrous metal flashing
3. TREMCO elastomeric mineral felt
4. Insullation fillet 50mm x 50mm
5. TREMCO elastomeric underlay felt
6. Insullation as per specification
7. TREMCO vapour control layer

CK'D
REFUSE
RECD 30 2008

Rev	Date	Revision notes	By	Check