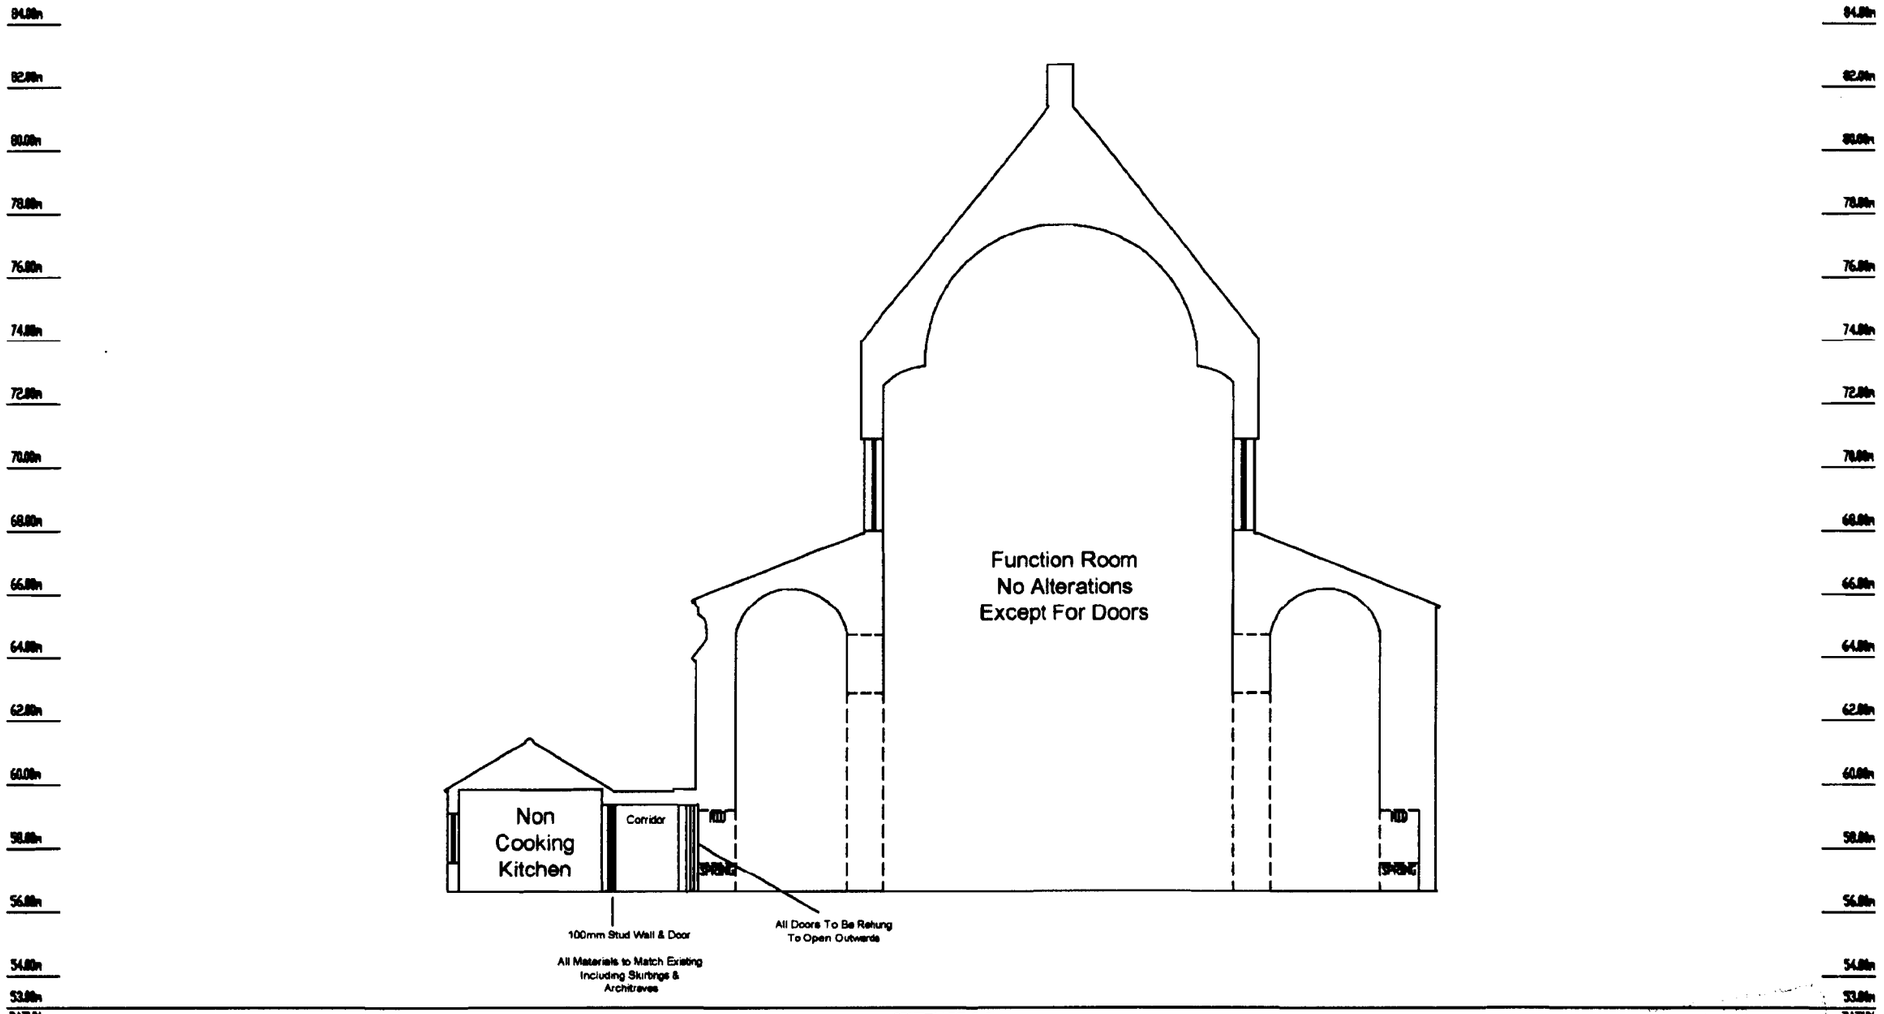

Notation:

AB	Air Brick	UM	Uncertain Mtce
AV	Air Valve	VP	Vent Pipe
BB	Bell to Beacon	WJ	Earth Junction
BC	Building Corner	WM	Ordnance
BH	Borehole	WP	Lamp Post
BL	Bell Level	WR	Retaining Element
BW	Bench Mark	WS	Water Stop Valve
BY	Boundary	WT	Wet Area
C	Bollard	WW	Window
CA	Bi-Beam (Tree)	XB	Multi-Perm. T Bar
CB	Bus Stop	XC	Ordnance Junction
CC	Bottom Transom Manhole	XD	Notice Board
CD	Boor Wall	XE	Additional Survey Station
CE	Cable	XF	Road Name Plate
CF	Chelsea Circuit Television	XG	Old Building
CG	Ceiling Level	XH	Observation Survey
CH	Concrete	XI	Relay Box
CI	Concrete Post	XJ	Pedestrian Post
CK	Cable Riser	XK	Flower
CL	Cable Transmission Manhole	XL	Parking Meter
CM	Culvert	XM	Post Office Manhole
CN	Drop Kerb	XN	Petrol Pump
CO	Down Pipe	XO	Retaining Eye
CP	Damp Proof Course	XP	Road Sign
CQ	Drain	XQ	Retaining Wall
CR	Dog Waste Bin	XR	Rainwater Pipe
CS	Electricity Box	XS	Stand Pipe
CT	Electricity Manhole	XT	Stableway
CU	Electricity Pole	XU	Earth Level
CV	Earthing Rod	XV	Surface Water Manhole
CW	Flower Bed	XW	Stop Tap
CX	Footbridge	XX	Stump (Tree)
CY	False Ceiling Level	XY	Stop Valve
CZ	Finished Floor Level	XZ	Salt Yard Plate
DA	Fence Top Rising	YA	Surface Water
DB	Flair Level	YB	Site Big Picture TP
DC	Foul Water Manhole	YC	Proprietary Boundaries
DD	Flag Pole	YD	Telephone - Call Box
DE	Fence Post & Chain	YE	Treetrunk Centre
DF	Fence Post & Panel	YF	Traffic Lights
DG	Fence Post & Rail	YG	Top of Wall
DH	Fence Post & Wire	YH	Telephone Pole
DI	Fence Safety Barrier	YI	Top Tel
DJ	Permanent Survey Station	YJ	Tel-Beam Tree
DK	Foul Water	YK	Traffic Signal Minimum
DL	Fence Wire Mesh	YL	Under Beam
DM	Gas Valve	YM	Under Tie Lift
DN	Ground Level	YN	Yard Pipe
DO	Gate Post	YO	Waste Bin
DP	Guttey	YP	Window Cill Level
DQ	Height	YQ	Window Head Level
DR	Hydrant	YR	Well Level
DS	Information Sign	YS	Wire Mattress

Section Layout:

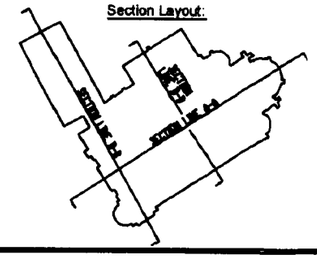

Additional Notes:

Amendments:

Date	Details

FormbySurveys

Formby Surveys Limited
6 Edinburgh Road
Formby
Merseyside
L37 4EP

T (01704) 831482
F (01704) 831485
E info@formbysurveys.com
W www.formbysurveys.com

Copyright in this drawing remains with Formby Surveys Limited. Do not scale from this drawing, work to figured dimensions. Check all dimensions on site. In the event of any discrepancy, refer query to Formby Surveys Limited.

Surveyed for:
Holborow & Ormesher Ltd

Cross Section Corpus Christi Manchester

Surveyed: JJD	CAD: SM	Checked: JD	Scale: 1:100
FSL Ref.No.:	70979-X100.3.0	Date of Issue:	December 2008