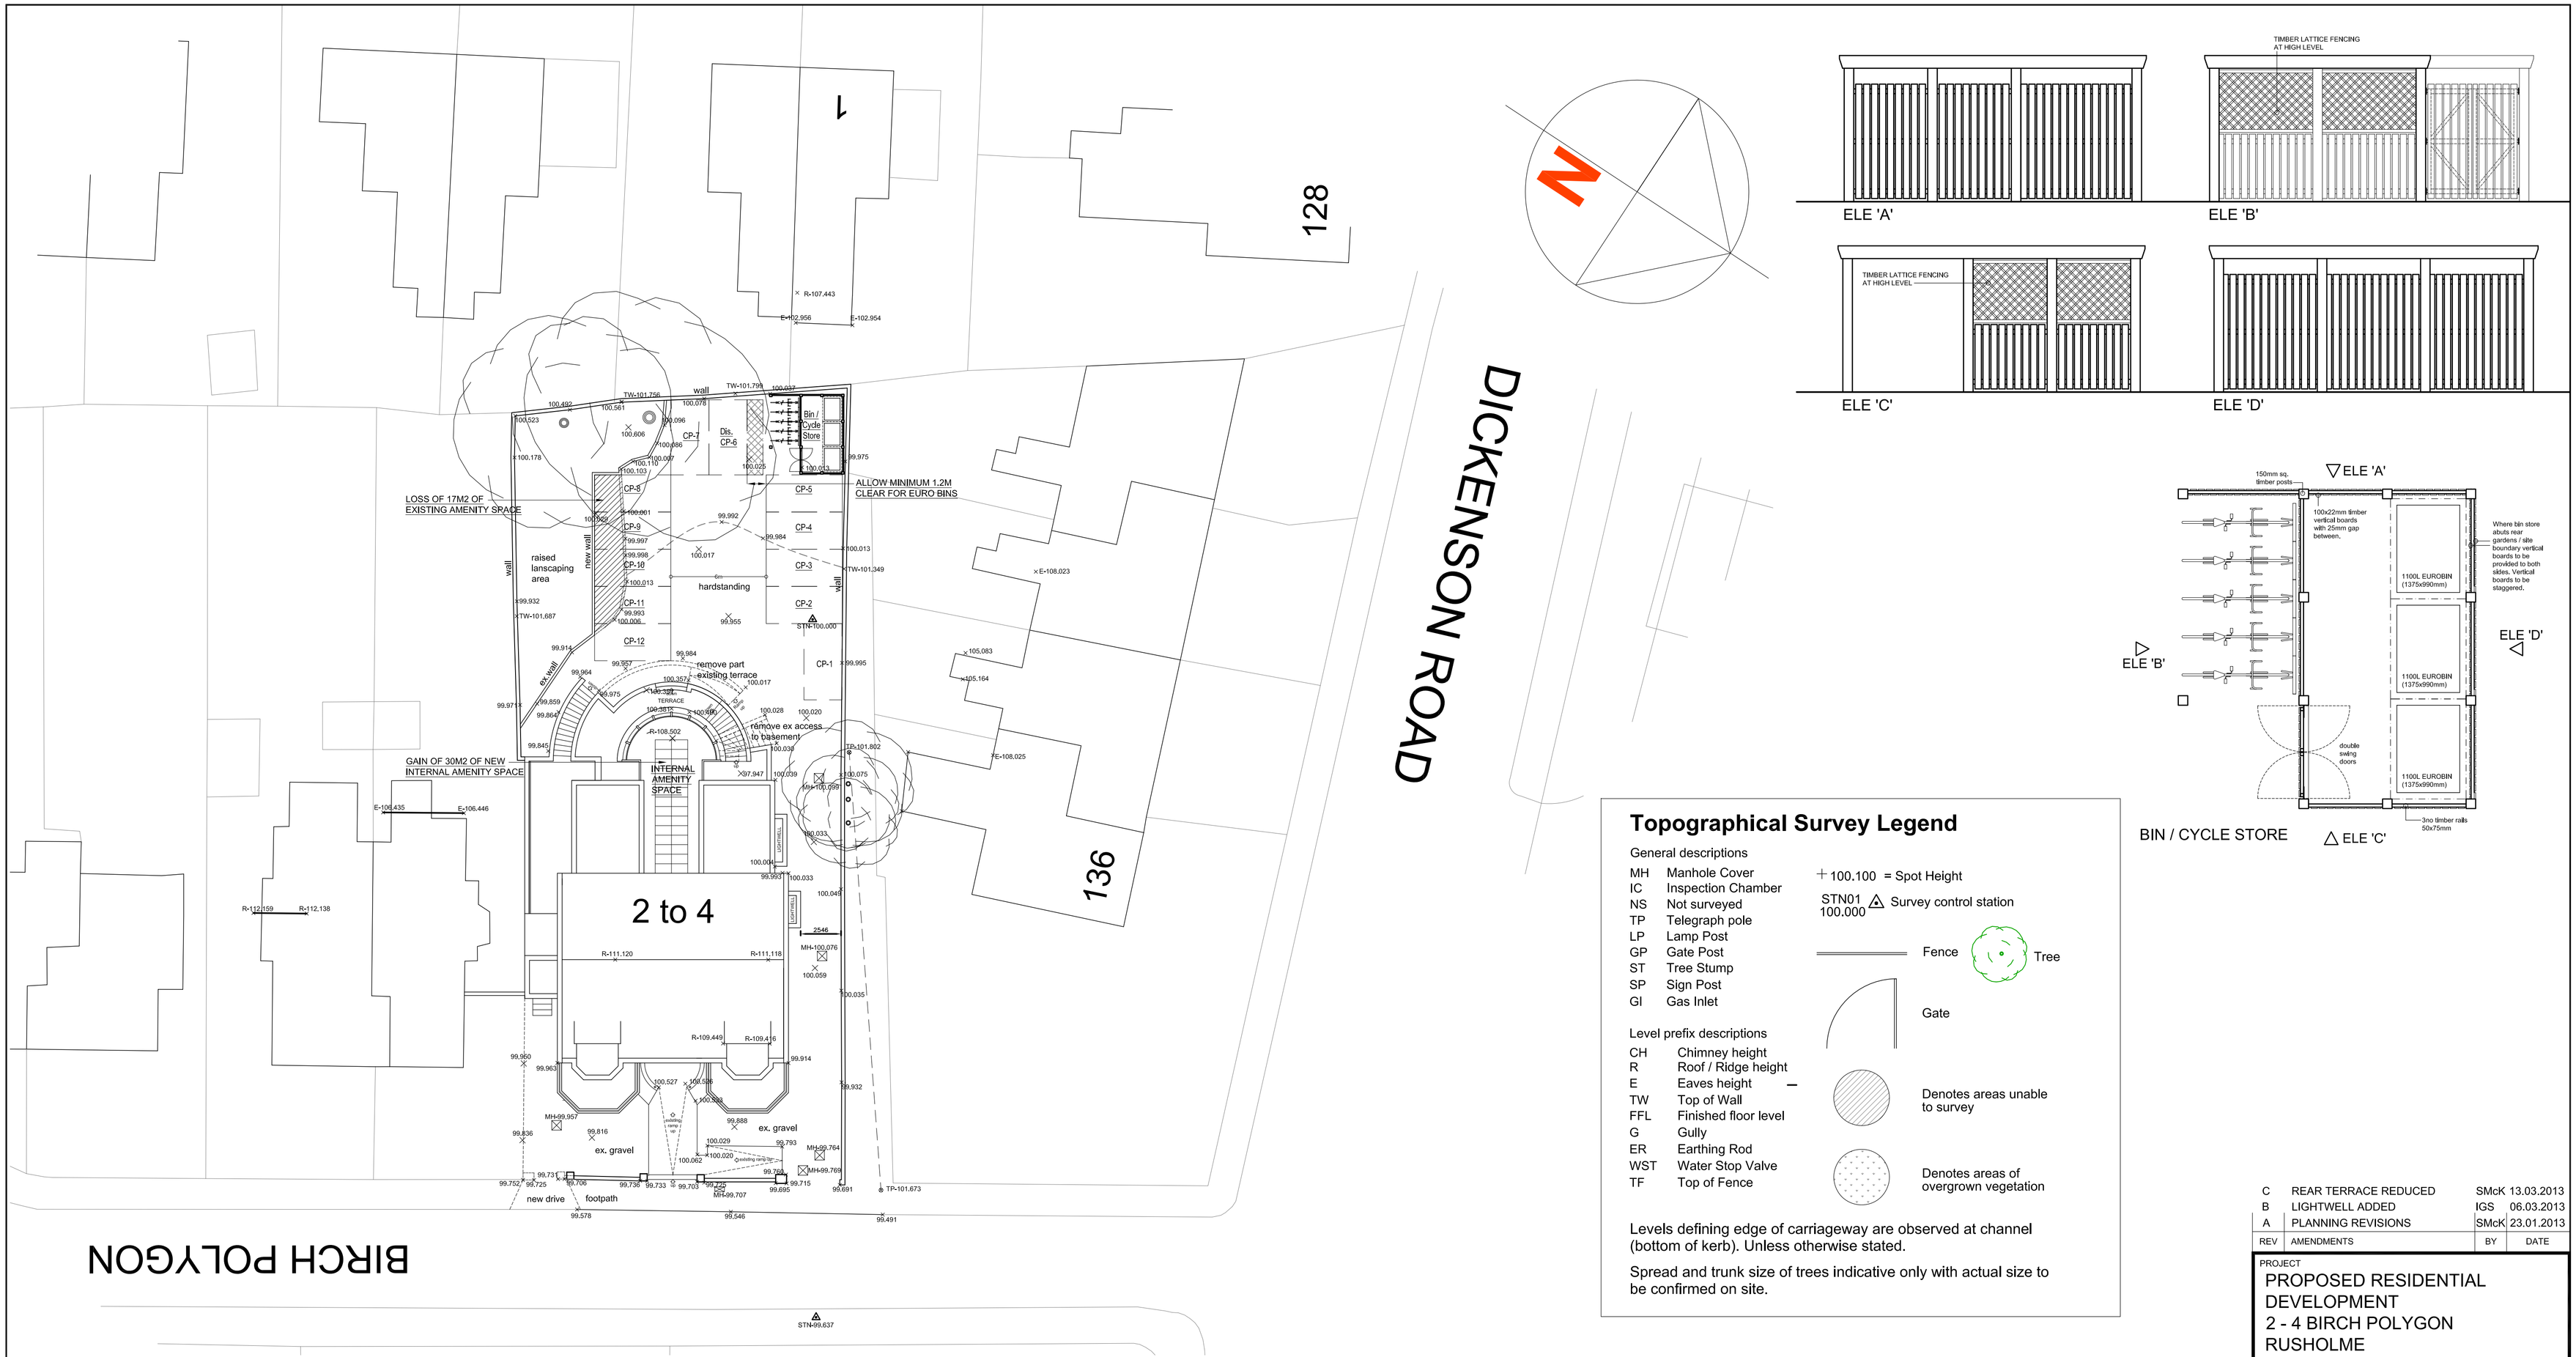

Topographical Survey Legend

General descriptions

MH	Manhole Cover
IC	Inspection Chamber
NS	Not surveyed
TP	Telegraph pole
LP	Lamp Post
GP	Gate Post
ST	Tree Stump
SP	Sign Post
GI	Gas Inlet

Level prefix descriptions

CH	Chimney height
R	Roof / Ridge height
E	Eaves height
TW	Top of Wall
FFL	Finished floor level
G	Gully
ER	Earthing Rod
WST	Water Stop Valve
TF	Top of Fence

+ 100.100 = Spot Height

STN01 100.000 Survey control station

Fence

Tree

Gate

Denotes areas unable to survey

Denotes areas of overgrown vegetation

Levels defining edge of carriageway are observed at channel (bottom of kerb). Unless otherwise stated.

Spread and trunk size of trees indicative only with actual size to be confirmed on site.

: PROPOSED SITE PLAN :

: 2-4 BIRCH POLYGON, RUSHOLME :

REV	AMENDMENTS	BY	DATE
C	REAR TERRACE REDUCED	SMcK	13.03.2013
B	LIGHTWELL ADDED	IGS	06.03.2013
A	PLANNING REVISIONS	SMcK	23.01.2013

PROJECT
PROPOSED RESIDENTIAL DEVELOPMENT
2 - 4 BIRCH POLYGON
RUSHOLME
M14 5HX

CLIENT
MANCHESTER PROPERTIES NW LTD.

TITLE
PROPOSED SITE PLAN
WITH PROPOSED PARKING &
BIN/CYCLE STORE

DRAWN MD
CHECKED
APPROVED
DATE 11.12.2012
SCALE 1:200@A1
1:50 BIN STORE

HOWARD & SEDDON A.R.I.B.A.
CHARTERED ARCHITECTS
64 WASHWAY ROAD,
SALE. CHESHIRE M33 7RE.
TEL No. 0161 - 973 8296
FAX No. 0161 - 962 3485
e-mail : admin@howardandseddon.co.uk

JOB No.	DRG No.	REVISION
10930	09	C

TEMPLATE REF. H&S A1L