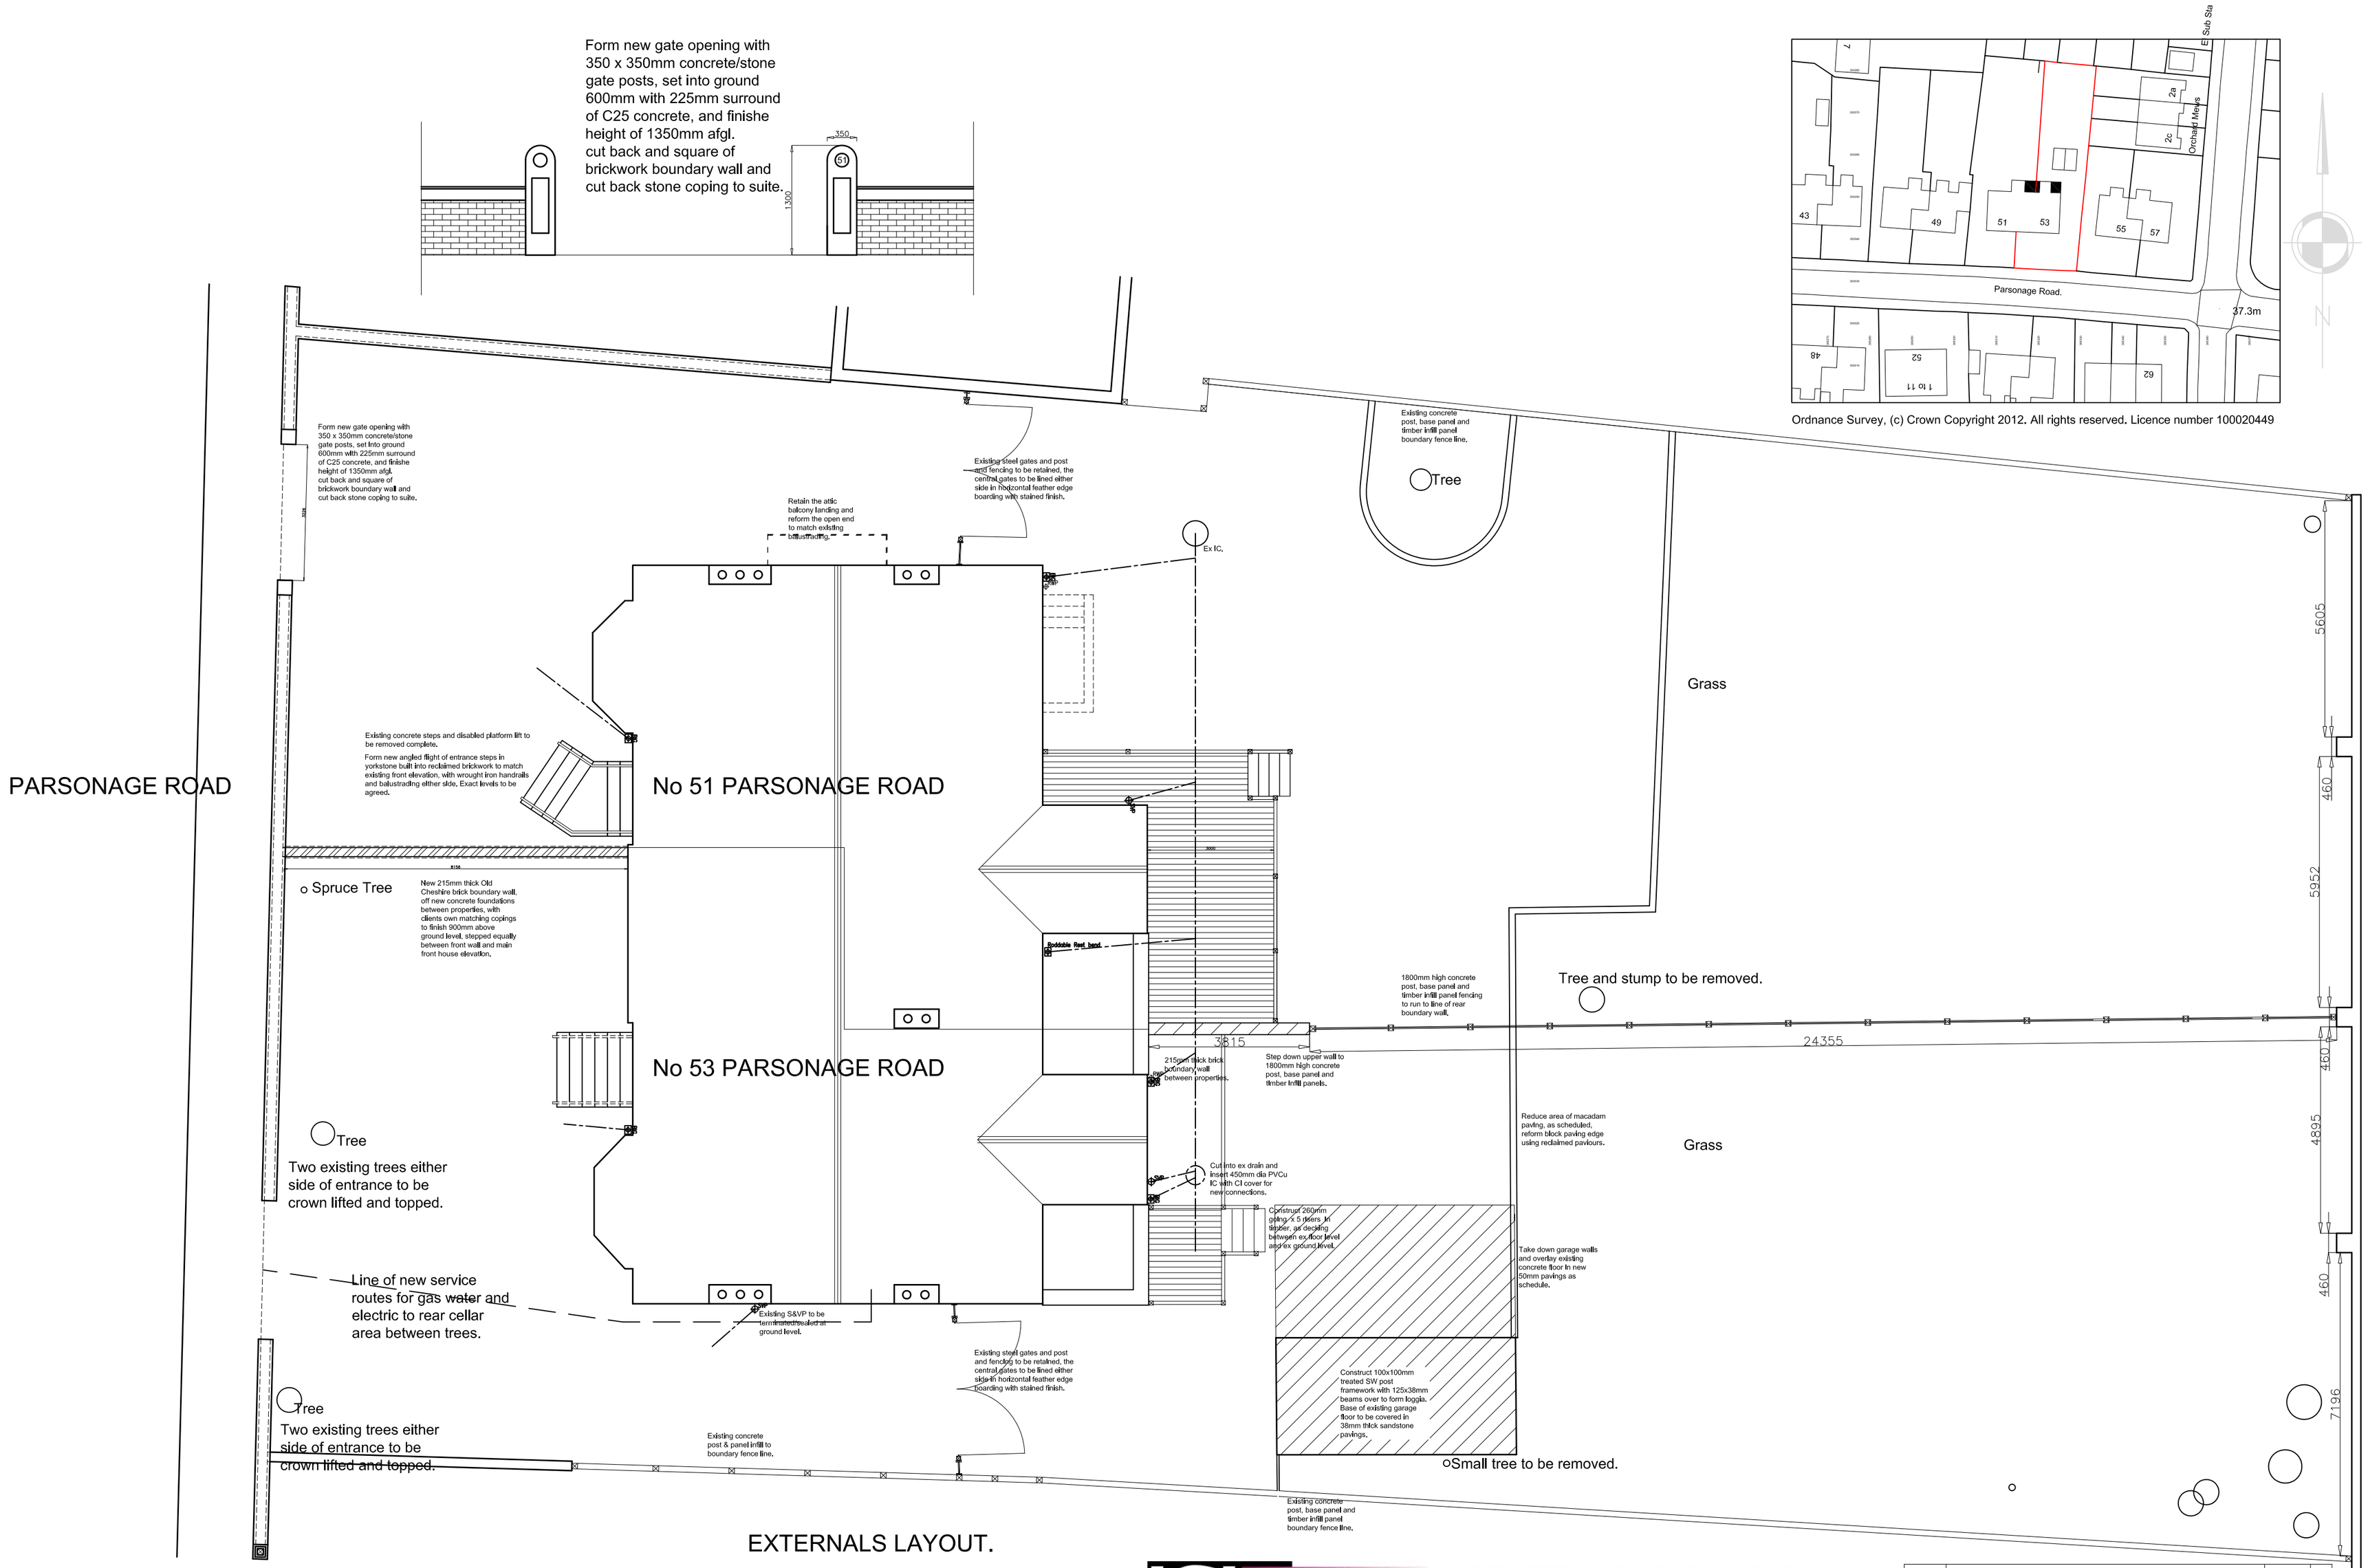

Chartered Building Surveyors
Design & Construction Consultants

12 GREEK STREET STOCKPORT CHESHIRE SK3 8AB
Tel: (0161) 476-6662 Fax: (0161) 477-6663 www.iglsurveying.co.uk info@iglsurveying.co.uk

This dwg is copyright and should not be used or reproduced without written consent of IGL Surveying Ltd.
All dimensions to be checked on site by contractor prior to commencement of works.

CLIENT: Mr & Mrs W Pinnock
PROJECT: 53 Parsonage Road, Withington.
DRAWING: Proposed External Layouts

Dwg No: 2558/P/01 Scale: 1:1250 & 1:100
Drawn: RWI Date: October 2012
Checked: RWI Rev: A

Rev:	Description:	Date:
A	MINOR AMENDMENTS.	19/12/12

A2 WHEN PLOTTED