DO NOT SCALE - ALL CHANGES TO BE DONE ON CAD

REV	DATE	DESCRIPTION	APPROVED
B	02/07/2008	Planning Drawing	-

Scale 1:100 @ A3

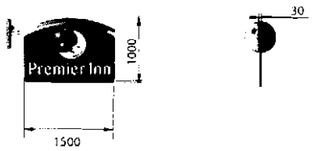

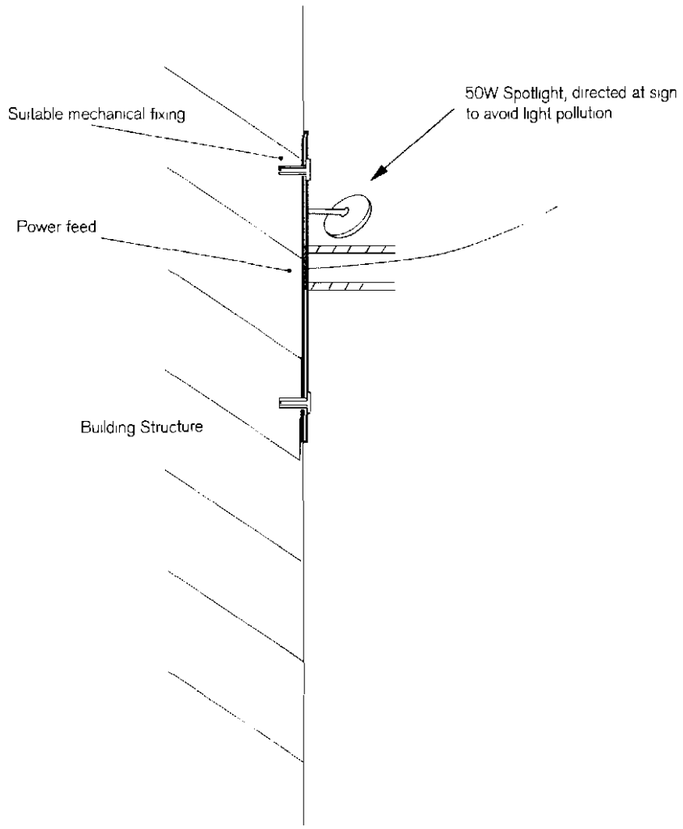

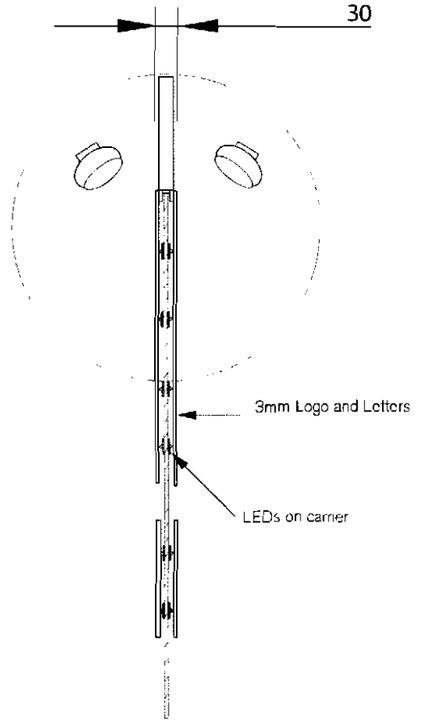

ACKD
REFUED
RECD 24 JUL 2008
M
M
M
FOIL ACTION

ENDPOINT LTD.
165 TOWER BRIDGE ROAD
LONDON SE1 3LW

TEL: 020 7089 2670
FAX 020 7089 2671
www.endpoint.co.uk

Endpoint

TITLE: 268 : Manchester CC Portland St - Hanging Sign Detail, Sign P3

MATERIAL				SHRINKAGE	
FINISH		GENERAL WALL		GENERAL DRAFT	
DRAWN BY	G.Knight	CHECKED		SCALE	1:100 @ A3

THIS DRAWING IS NOT TO BE USED FOR MANUFACTURE WITHOUT THE EXPRESS WRITTEN APPROVAL OF THE CLIENT

© ENDPOINT LTD CONFIDENTIAL UNAUTHORISED COPYING DISCUSSION & DISTRIBUTION PROHIBITED

THIRD ANGLE PROJECTION

TOLERANCES UNLESS OTHERWISE STATED
0 ±0.5
0.0 ±0.1
0.00 ±0.05

ALL DIMENSIONS IN mm

DRG No. **268-104-B**

DO NOT SCALE - ALL CHANGES TO BE DONE ON CAD

REV	DATE	DESCRIPTION	APPROVED
A	19/03/2008	Planning Drawing	PV
B	02/07/2008	Planning Drawing	-
C	22/07/2008	Planning Drawing	-

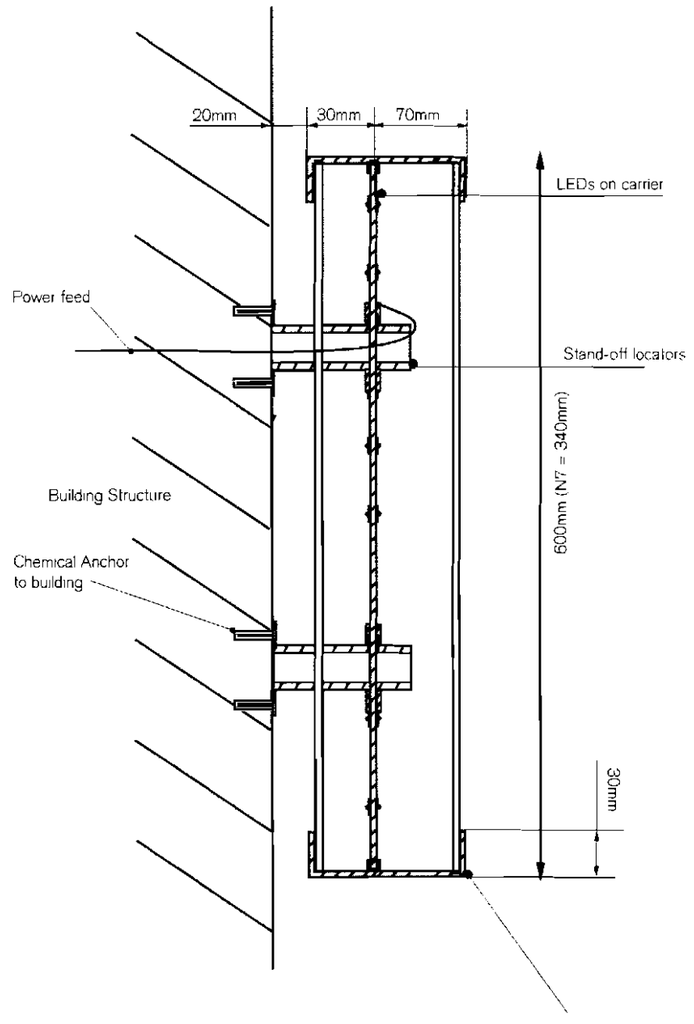

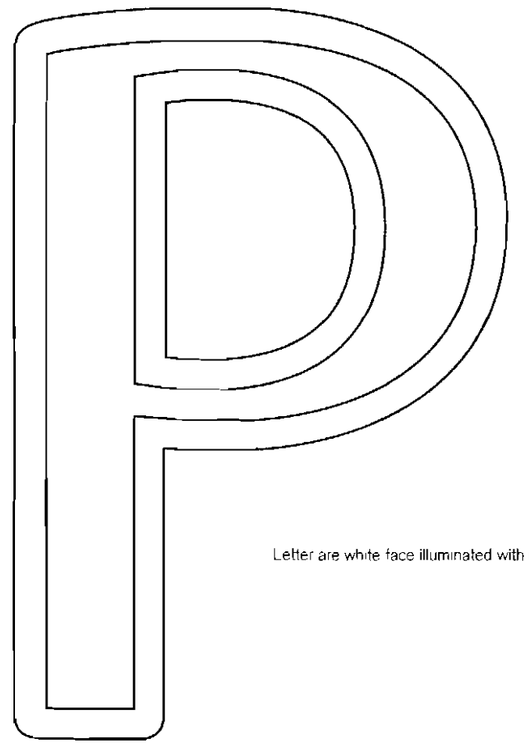

Letter are white face illuminated with reverse purple halo **(halo effect of Sign P1 only)**

Fully formed de-scaled stainless steel letters with clear acrylic back (purple vinyl diffuser applied) and white opal acrylic front
Internal low energy white LED illumination

SIGN P1 - 140 white LED units in each Premier Inn sign with output of 0.5W = 70W light output

SIGN N7 - 80 white LED units in each Premier Inn sign with output of 0.5W = 40W light output
Same construction as P1, however N7 is fixed to carrier rail behind glass. Carrier Rail fixes into window mullions
Signage is Interior. No Halo effect. Thickness 70mm.

PLANNING
ACK'D
REPLIED
RECD 24 JUL 2008
FOIL ACTION

ENDPOINT LTD.
165 TOWER BRIDGE ROAD
LONDON SE1 3LW

TEL 020 7089 2670
FAX 020 7089 2671
www.endpoint.co.uk

Endpoint

TITLE: 268: Manchester CC Portland St - External Lettering Detail, Sign P1, N7

MATERIAL				**SHRINKAGE**	
FINISH		**GENERAL WALL**		**GENERAL DRAFT**	
DRAWN BY	G.Knight	**CHECKED**		**SCALE**	1:5 @ A3

THIS DRAWING IS NOT TO BE USED FOR MANUFACTURE WITHOUT THE EXPRESS WRITTEN APPROVAL OF THE CLIENT

© ENDPOINT LTD CONFIDENTIAL UNAUTHORISED COPYING OR POSSESSION & DISTRIBUTION PROHIBITED

THIRD ANGLE PROJECTION

TOLERANCES
UNLESS OTHERWISE STATED
0 ±0.5
0.0 ±0.1
0.00 ±0.05

ALL DIMENSIONS IN mm

DRG No. **268-102-C**