DRAWING THREE

TREE PROTECTION PLAN

KEY

T1 Individual tree

G1 Groups of trees

Proposed development area

Tree protective fencing

Construction restraint zone

★ Approximate tree position (not marked on original topographical survey)

\# Tree on third-party land (retain and protect)

Trees/Groups that may be Retained

Category A Trees/Groups

Category B Trees/Groups

Category C Trees

NOTE: see arboricultural [illegible] for further information.

G15*

G10*#

G12*#

T14#

G21#

Reproduced from the Ordnance Survey with the permission of The Controller of Her Majesty's Stationery Office, Crown Copyright TEP, The Environment Partnership, Genesis Centre, Birchwood Science Park, Warrington, Cheshire. WA3 7BH. Licence No. AL 52886A

Rev	Description	Drawn	Approved	Date

TEP
Genesis Centre
Birchwood Science Park Warrington
WA3 7BH
Tel 01925 844004
Fax 01925 844002
e-mail tep@tep.uk.com

Project

Manchester Airport Transit Unit

Title

Tree Protection Plan

Drwg No D1663.004

Scale	Date
1:1250 @ A2	11/04/08

Drawn	Checked	Approved
JS	AM	PM

Temporary Supported Heras Fence Detail
Scale 1:20

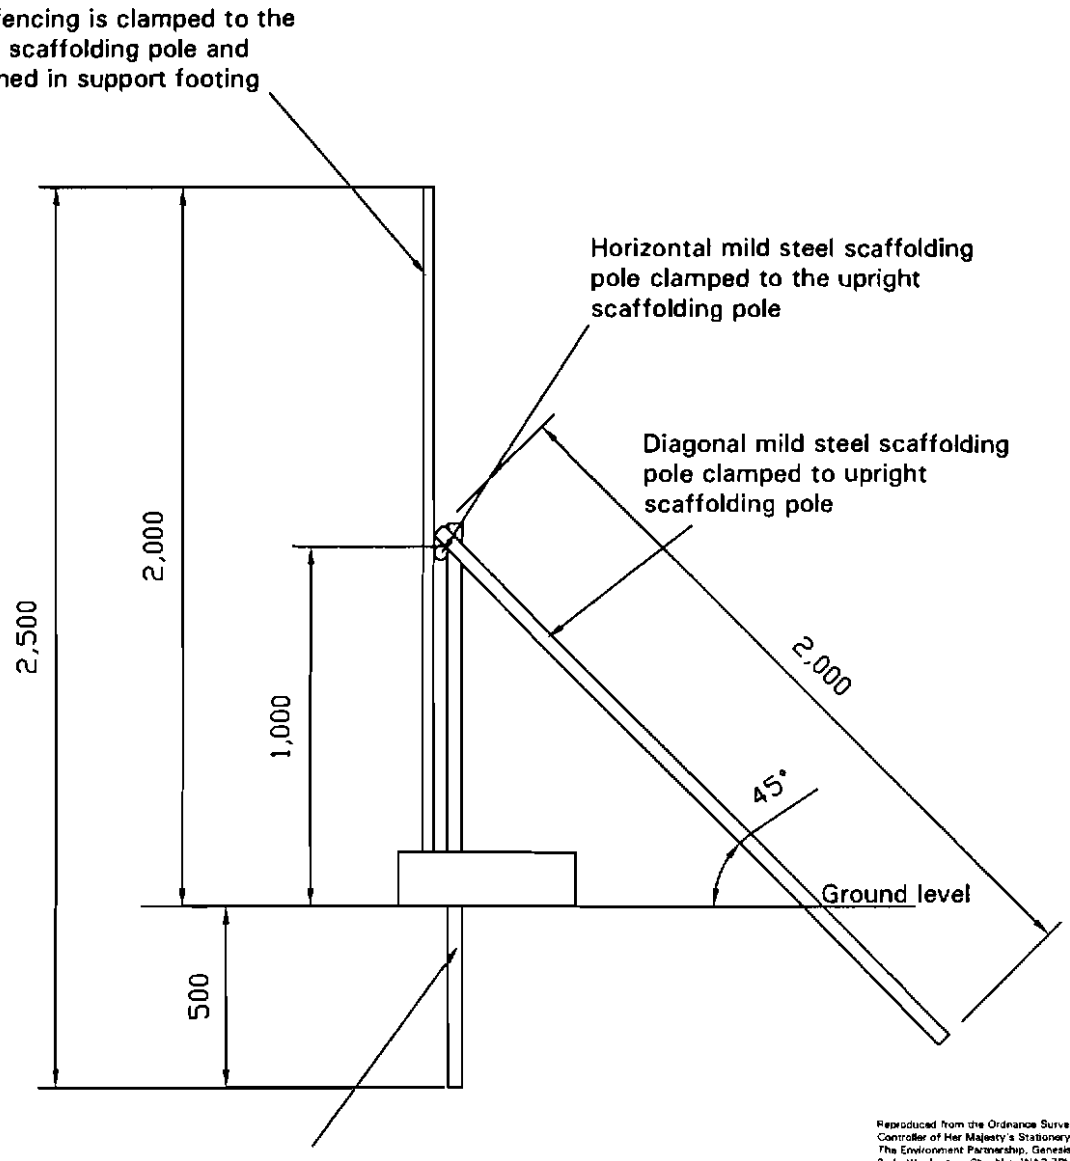

Note:
Fencing to be Heras anticlimb panels (3.5m wide x2m high)



Tree Protection Notice is to be attached to the fencing 1.5m from the ground, facing out of the Construction Exclusion Zone located at regular intervals along the fence line.
The notice must be at least A4 in size

Reproduced from the Ordnance Survey with the permission of The Controller of Her Majesty's Stationery Office. Crown Copyright TEP. The Environment Partnership, Genesis Centre, Birchwood Science Park Warrington Cheshire, WA3 7BH. Licence No. AL 52685A

Revision	Description	Amended by	Date
A	Scaffold support alterations, and Tree Protection Notice	TH	16/01/06

TEP
Genesis Centre
Birchwood Science Park Warrington
WA3 7BH
Tel 01925 844004
Fax 01925 844002
e-mail tep@tep.uk.com

Project

TEP Standard Detail

Title

Temporary Supported Heras Fence Detail for Tree Protection around Designated Root Protection Area/Construction Exclusion Zone.

Drwg No	Scale	Date
TEP.HERAS.002A	1:20 @ A4	02/10/03

Drawn by	Checked by	Approved by
RJC	ID	DS

APPENDIX 8.3

RESULTS FROM THE FIRST BREEDING BIRD SURVEY VISIT

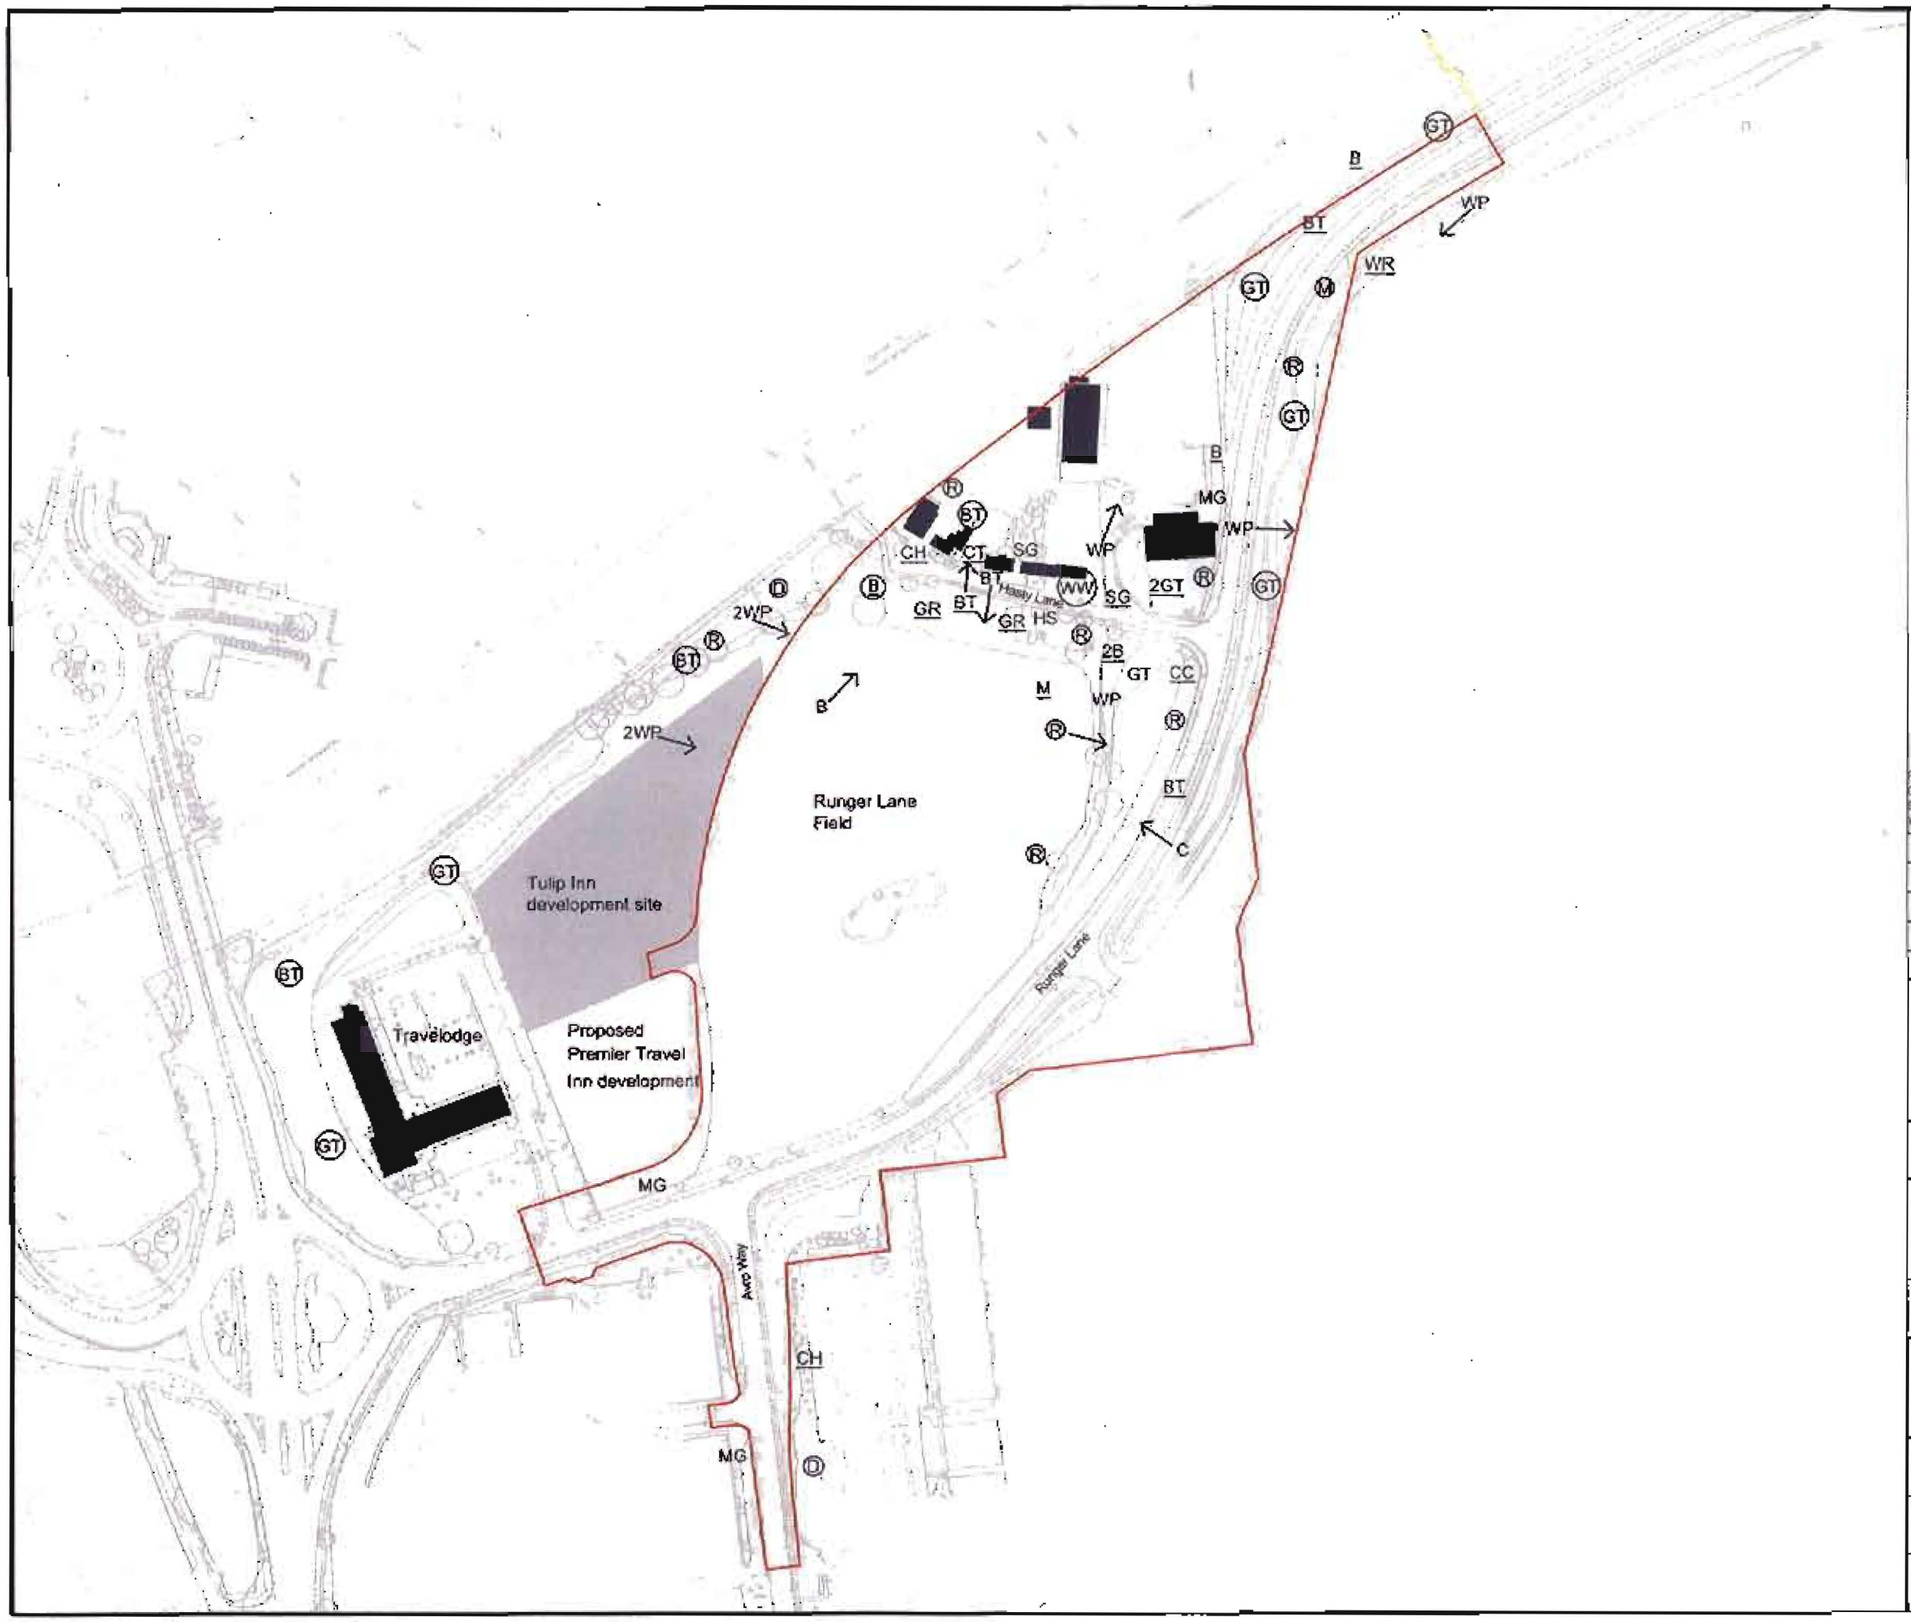

KEY

Site Boundary

Species list

B	Blackbird
BT	Blue tit
CC	Carrion crow
CH	Chaffinch
CT	Coal tit
D	Dunnock
GR	Greenfinch
GT	Great tit
M	Mistle thrush
MG	Magpie
R	Robin
WP	Wood pigeon
WW	Willow warbler

ACTIVITY RECORDING CODES

Flight path	Male bird flying in and landing
Bird calling	Two birds in song at the same time
Territorial bird calling	Bird song by speed bird
Bird in song	Bird song probably by spiral bird
Arrangement encounter between two birds	Juvenile bird
An occupied nest	Male bird
Bird carrying food	Pair of birds
Male bird flying in and landing	Female bird
Singing bird perched then flying away	
Bird seen in flight	
Bird moving between two perches	

Reproduced from the Ordnance Survey with the permission of The Controller of Her Majesty's Stationery Office. Crown Copyright TEP, The Environment Partnership, Genesis Centre, Birchwood Science Park, Warrington, Cheshire, WA3 7BH. Licence No. AL 52685A

Rev	Description	Drawn	Approved	Date

TEP
Gories's Centre
Birchwood Science Park Warrington
WA3 7BH
Tel 01925 844004
Fax 01925 844002
e-mail tep@tep.uk.com

Project

Manchester Airport Transit Unit

Title

Breeding Bird Survey - Visit One

Drwg No: D1663.005

Scale: not to scale

Date: 24/04/08

Drawn: SMC

Checked: JC

Approved: FBH