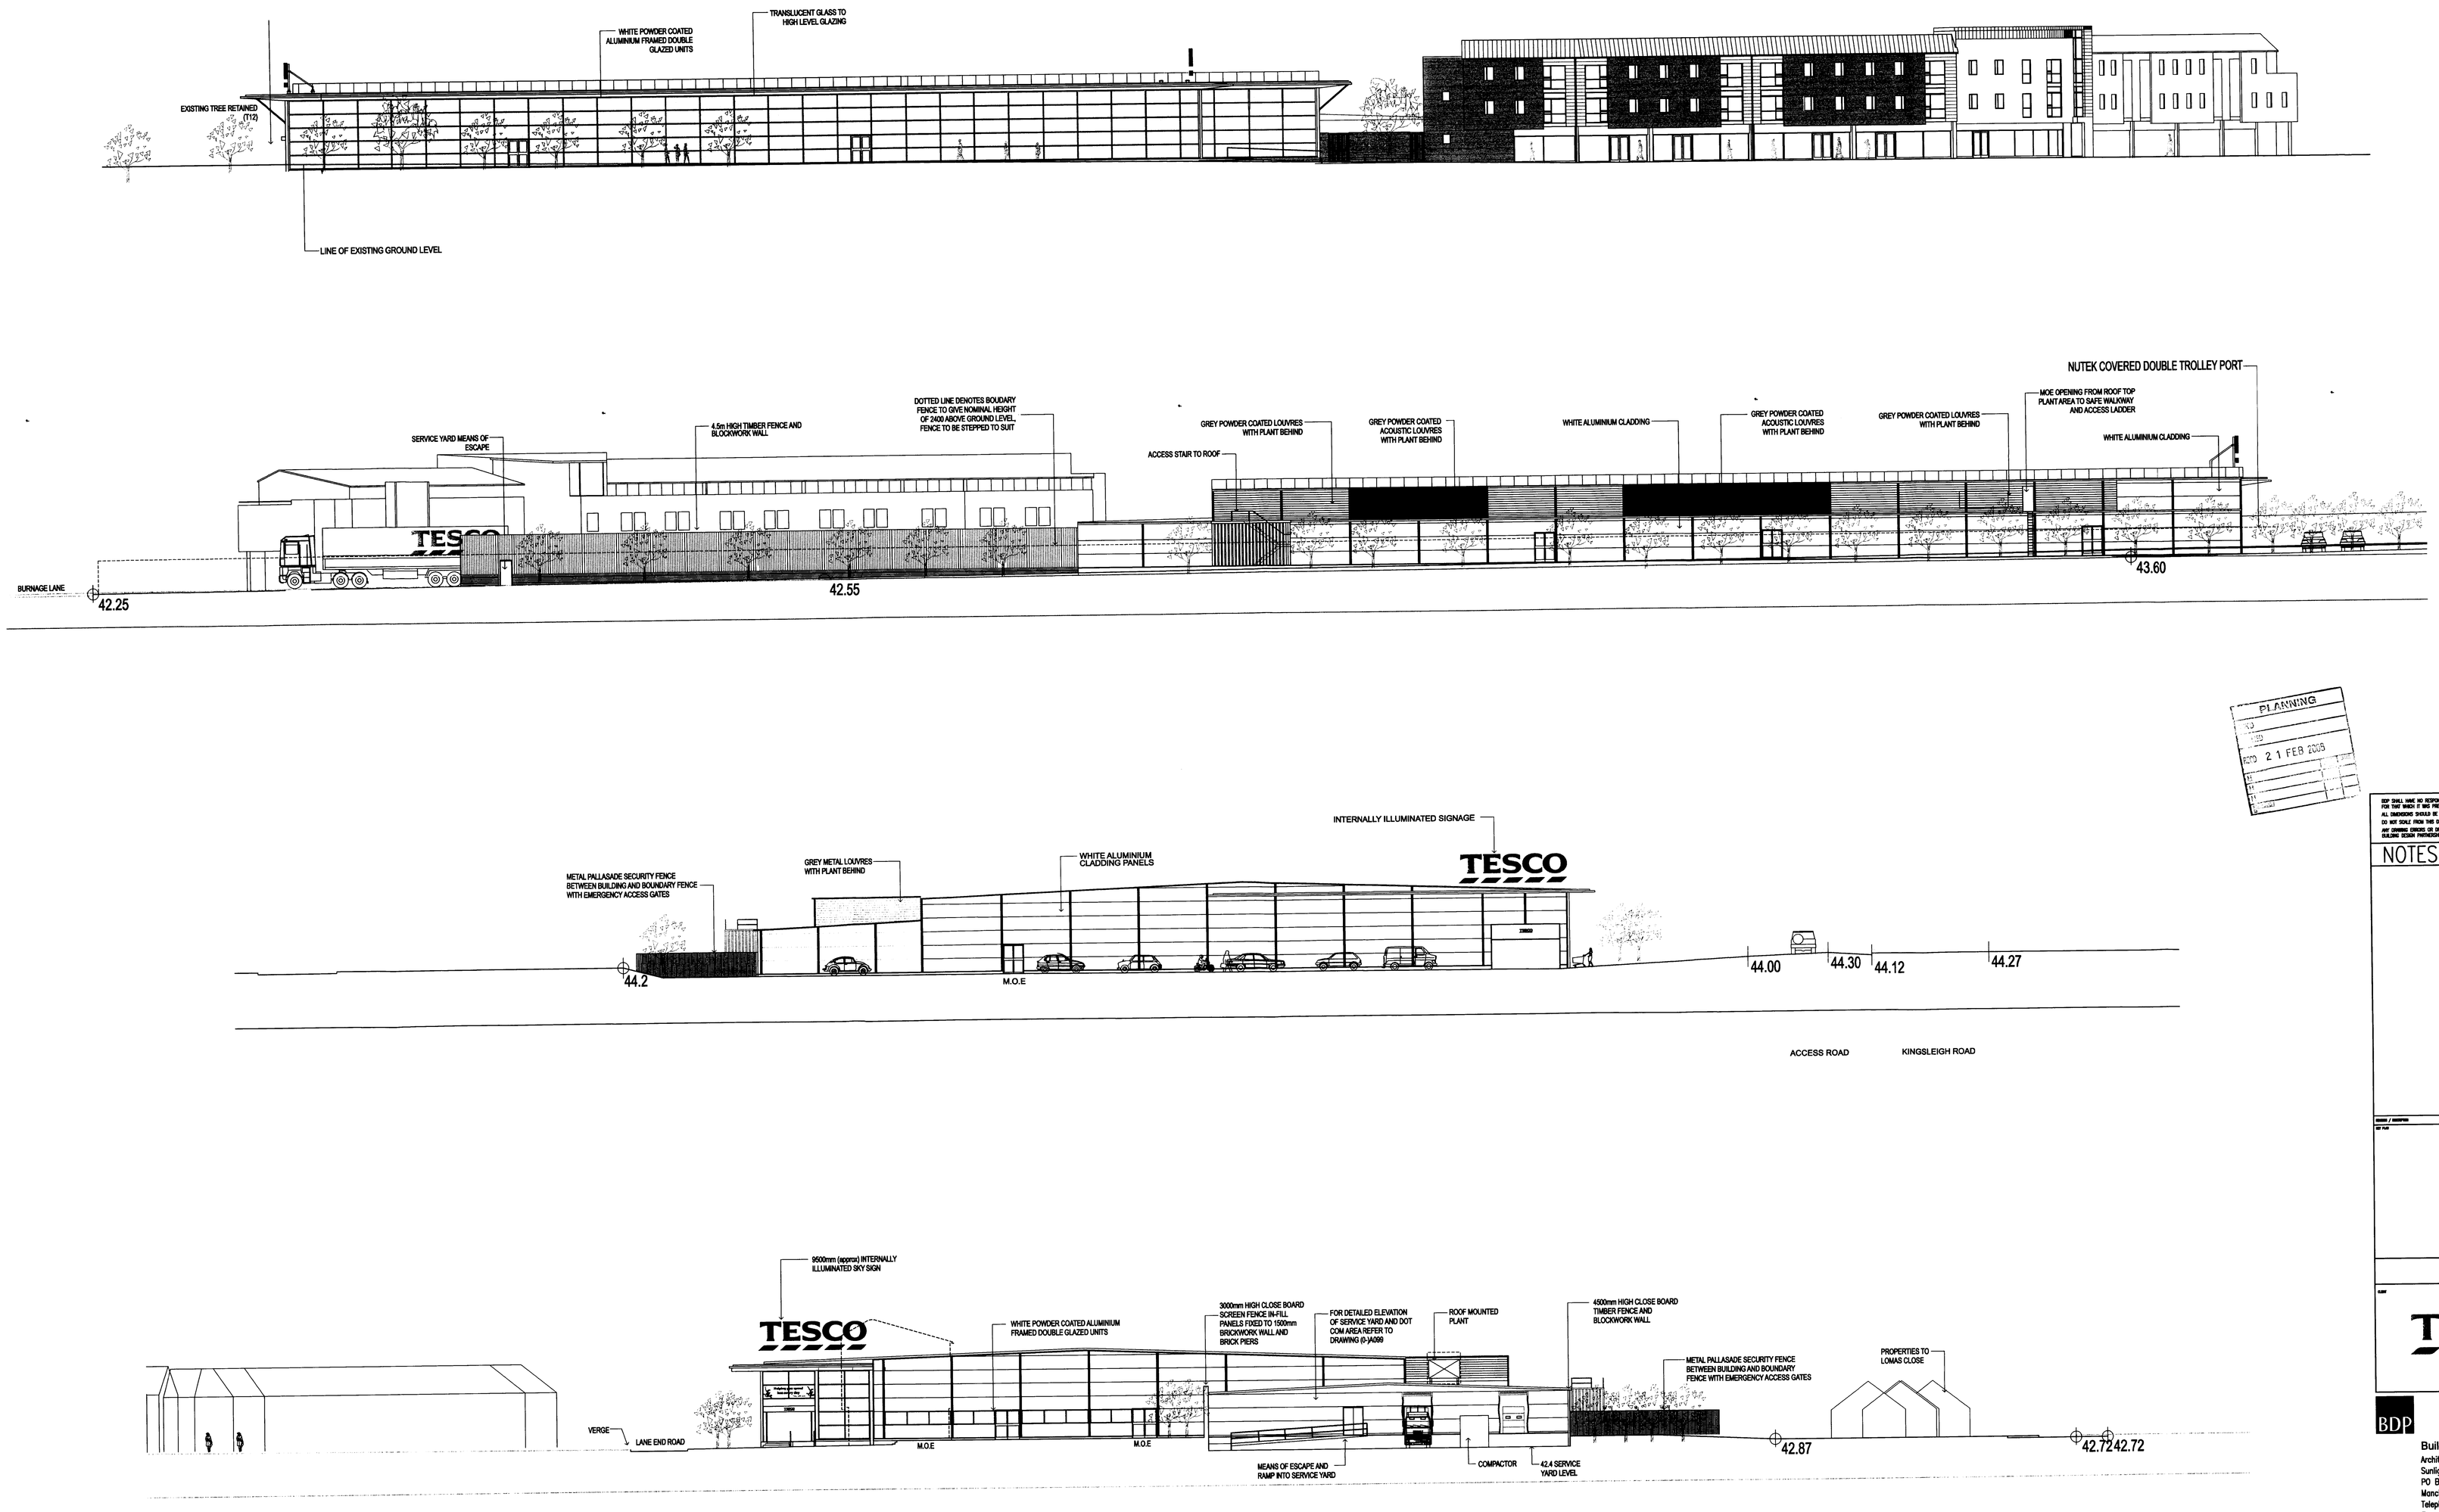

PLANNING
2 1 FEB 2008

DEP SHALL HAVE NO RESPONSIBILITY FOR ANY USE MADE OF THIS DOCUMENT OTHER THAN FOR THAT WHICH IT WAS PREPARED AND ISSUED.
ALL DIMENSIONS SHOULD BE CHECKED ON SITE.
DO NOT SCALE FROM THIS DRAWING.
ANY DRAWING ERRORS OR DISCREPANCIES SHOULD BE BROUGHT TO THE ATTENTION OF BUILDING DESIGN PARTNERSHIP AT THE ADDRESS SHOWN BELOW

NOTES

TESCO

BDP

Building Design Partnership
Architects, Engineers & Cost Consultants
Sunlight House
PO Box 85, Quay Street
Manchester M60 3JA
Telephone + 44 (0)161 834 8441
Fax + 44 (0)161 832 4280

PROPOSED TESCO STORE
LANE END ROAD,
BURNAGE, MANCHESTER.

Existing Elevations

1.200

JAN 08

MR08676 (0-)A111 -