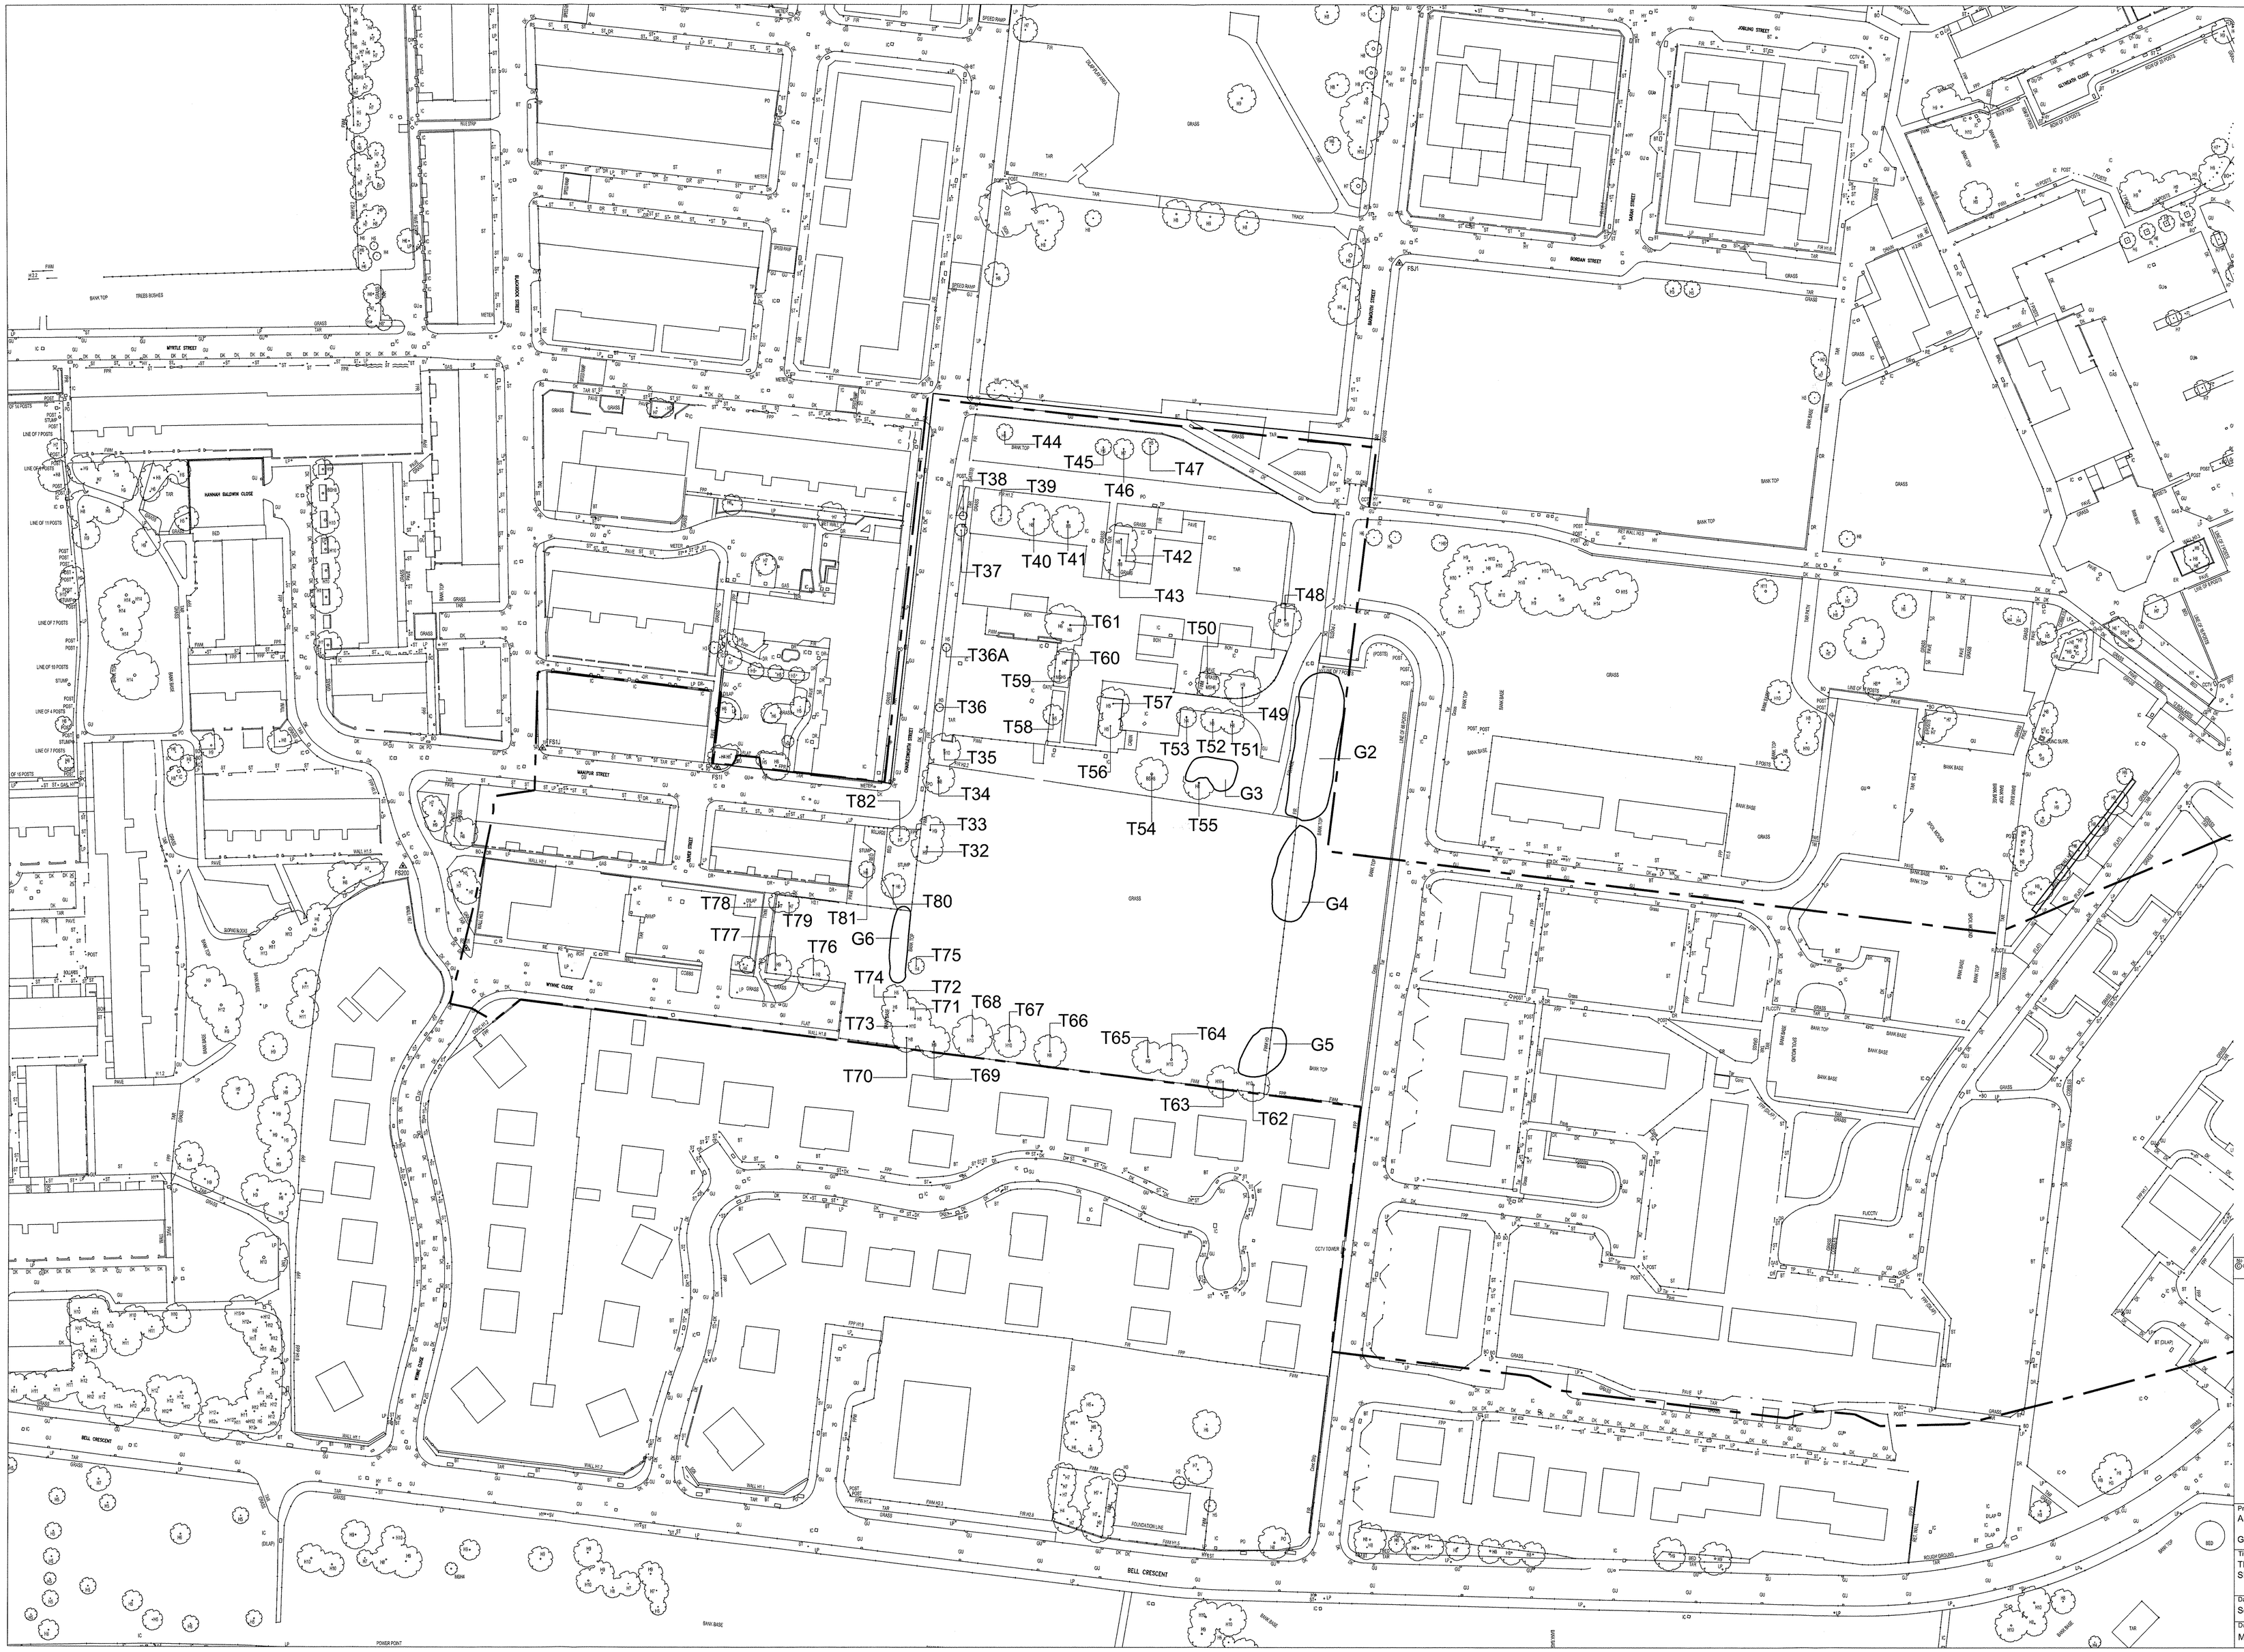

No dimension to be scaled from this drawing
© Copyright reserved

Date | Rev

TREVOR BRIDGE associates

Landscape Architecture
Urban Design
Environmental Planning

7-9 St Michael's Square
Ashton-under-Lyne
Lancs OL6 6LF

Tel: 0161-308 3765
Fax: 0161-343-3513
E-mail: info@trevorbridge.co.uk

Project
ASHTON OLD ROAD, BESWICK

GLEESON HOMES

Title
TREE SURVEY
SHEET 1 OF 2

Date	Scale(s)	Dwg no	Rev
Sept 07	1:500	2893.07	

Dwn	Chkd
MG	