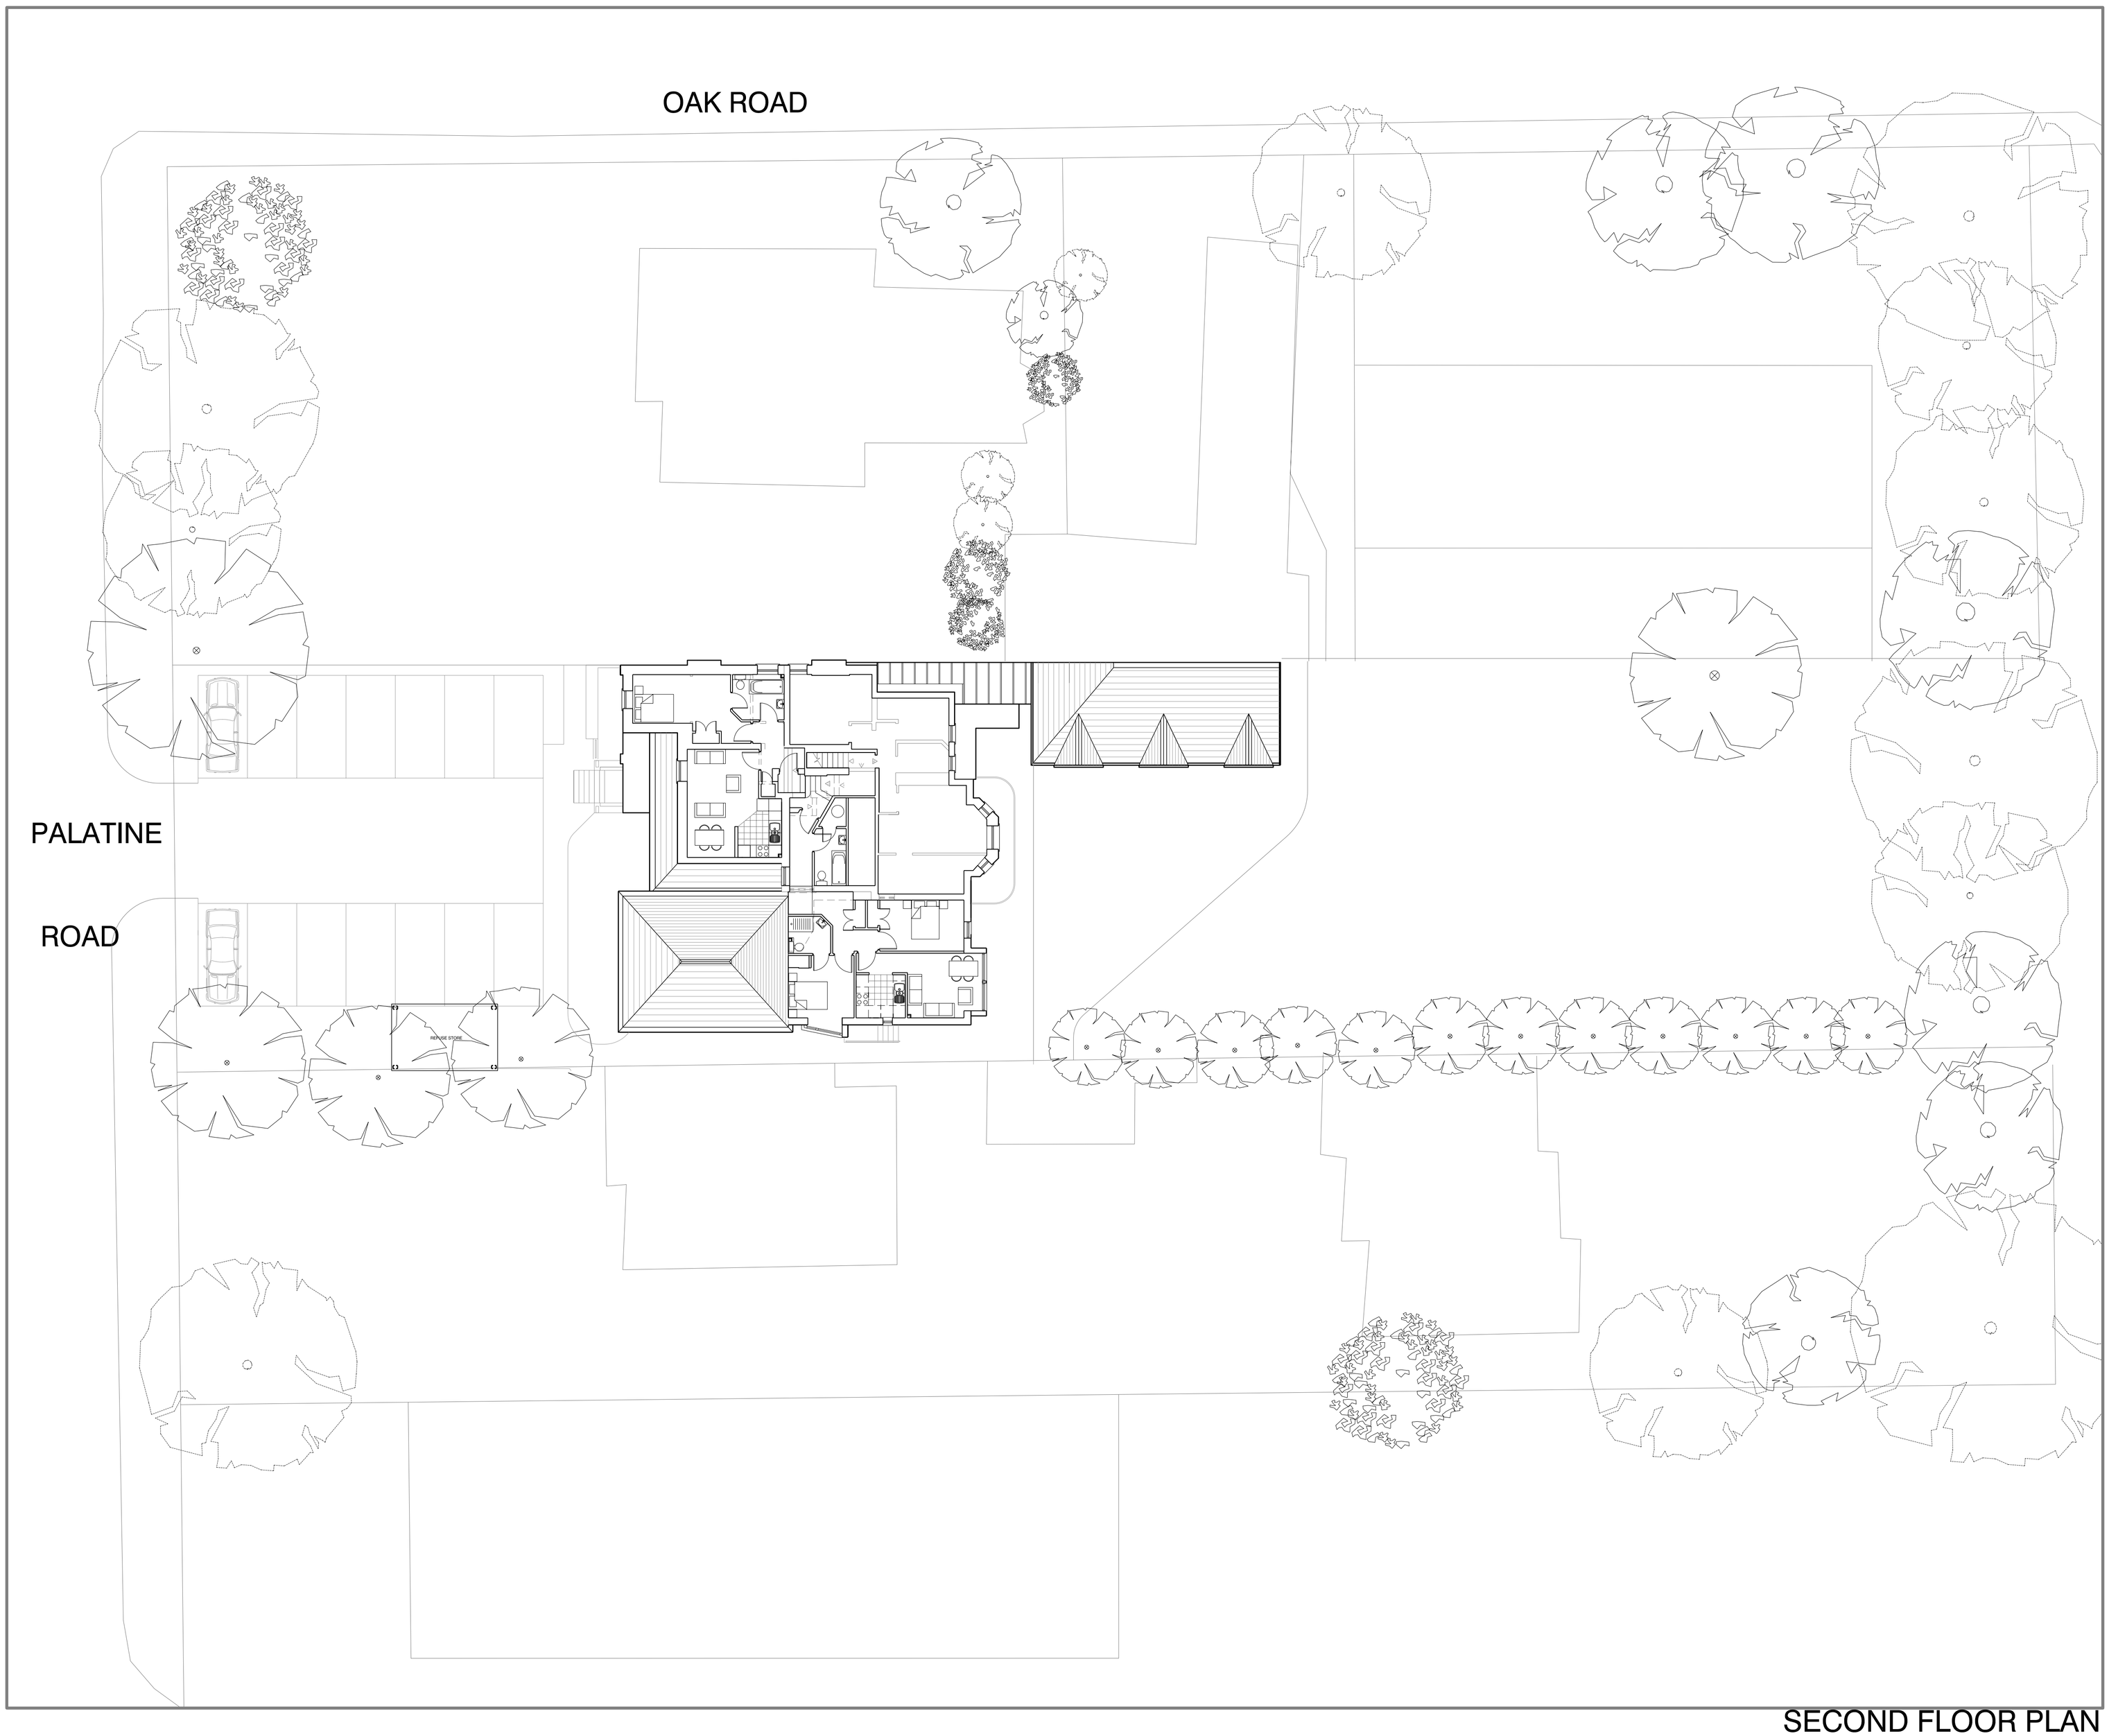

SECOND FLOOR PLAN

Where dimensions are not given,drawings must not be scaled and the matter referred to the Architect. In the event of any detail or dimensional conflict between drawings, the matter must be referred to the Architect for clarification. Do not scale from this drawing.

This drawing is not to be copied or disclosed by or to any unauthorised persons without the prior written consent from Urbane Forms Ltd .

Notes

D	Landscpae Amended	14.03.08 RJL
C	Apartments Amended, Roof details added	28.02.08 RJL/JA
B	Apartments Amended, Rear Block removed	18.02.08 RJL/JA
A	Apartments amended	xx.xx.xx --

Status: PLANNING

Drawn: RJL

Date: 28 Jan 2008

Scale @ A1: 1:150

Review:

Client: Caspian Construction

Project: Residential
55 Palatine Road

Drawing Number: **07014, (0-)14D**
CAD File

Drawing Title: Second Floor Plan

URBANE forms
architects designers project managers
57 Princess Street
Manchester
M2 4EQ
T : +44(0)161 236 0688
F : +44(0)161 236 0690
E : info @urbaneforms.com
www.urbaneforms.com