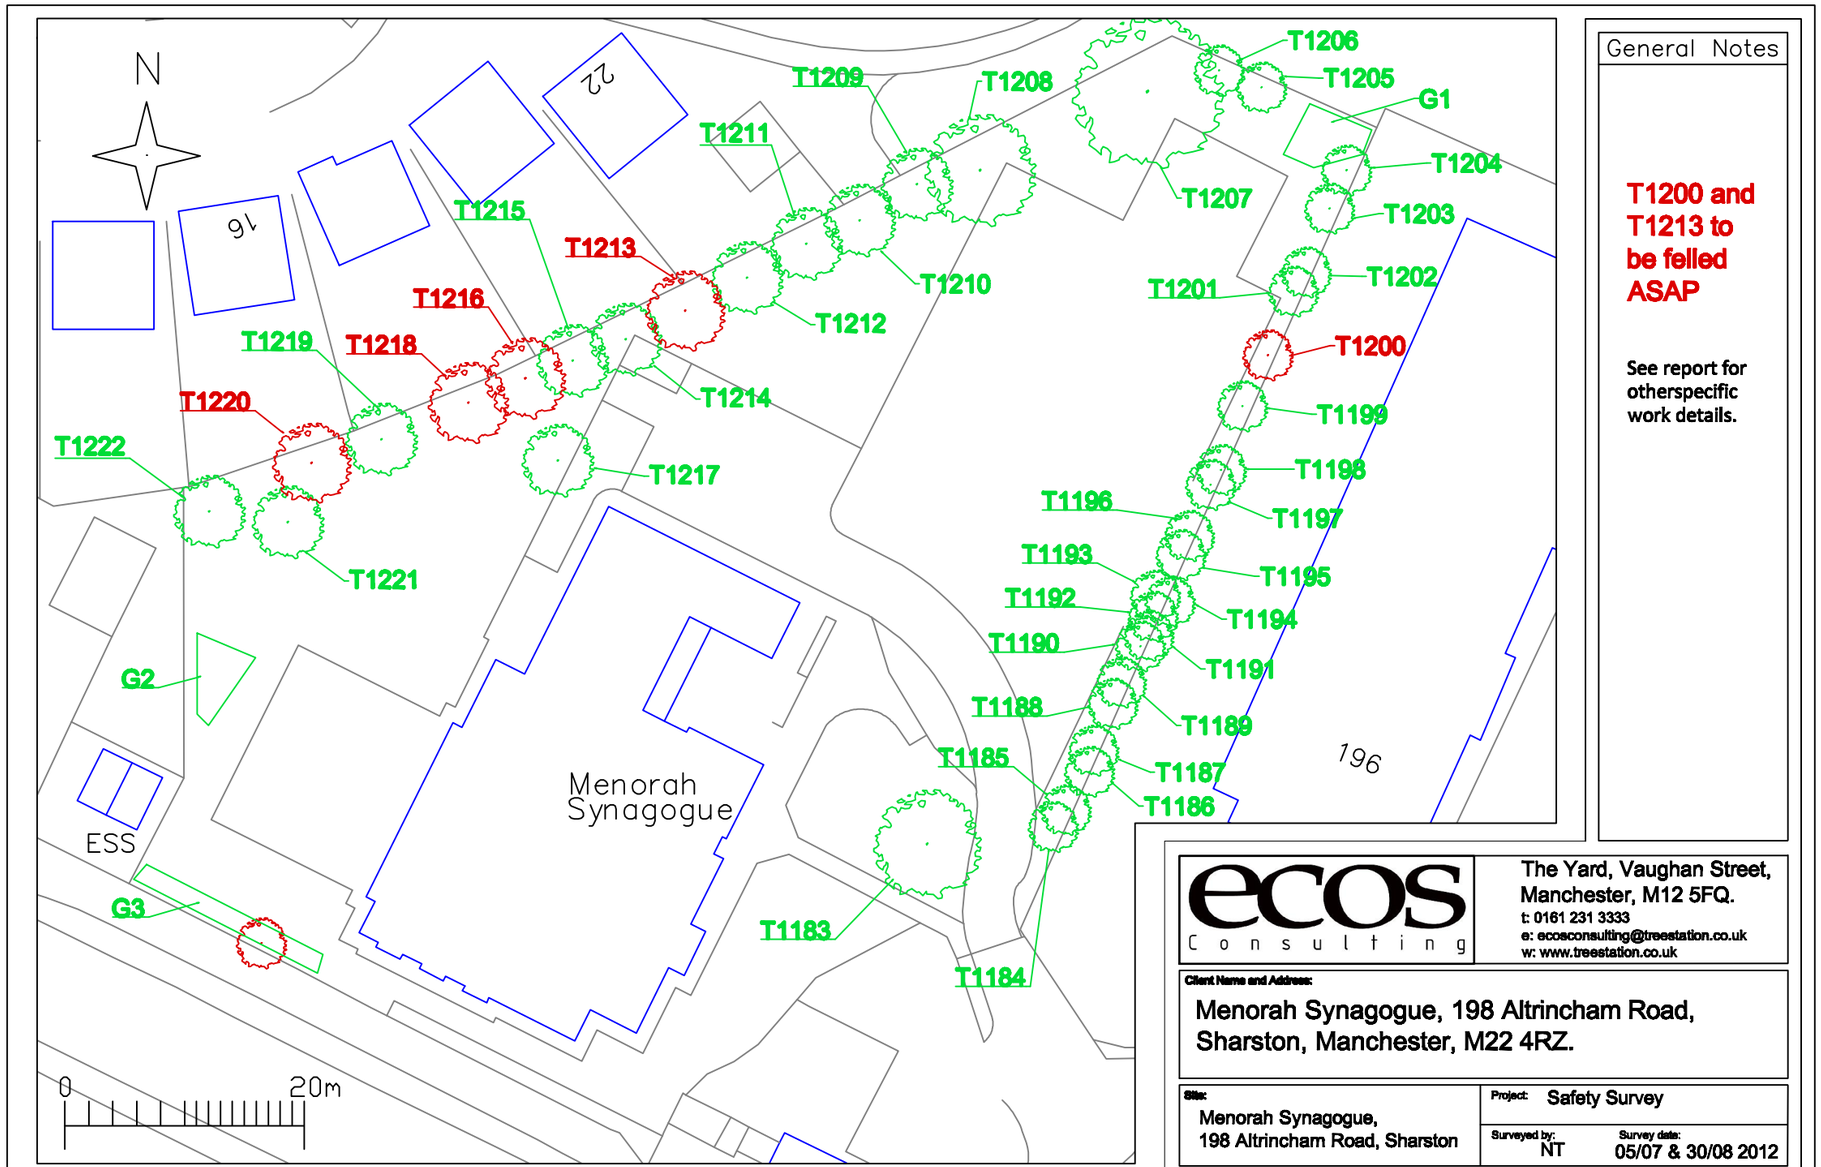

General Notes

T1200 and T1213 to be felled ASAP

See report for otherspecific work details.

ecos Consulting
The Yard, Vaughan Street,
Manchester, M12 5FQ.
t: 0161 231 3333
e: ecosconsulting@treestation.co.uk
w: www.treestation.co.uk

Client Name and Address:
Menorah Synagogue, 198 Altrincham Road,
Sharston, Manchester, M22 4RZ.

Site:
Menorah Synagogue,
198 Altrincham Road, Sharston

Project: Safety Survey

Surveyed by: NT

Survey date: 05/07 & 30/08 2012