THIS DRAWING IS COPYRIGHT AND MAY NOT BE USED OR REPRODUCED WITHOUT PERMISSION OF ROBERT KNOWLES & CO.

NO DIMENSIONS TO BE SCALED FROM THIS DRAWING.

ALL DETAILS OF EXISTING CONSTRUCTION TO BE VERIFIED BY THE CONTRACTOR PRIOR TO COMMENCEMENT OF ANY WORKS.

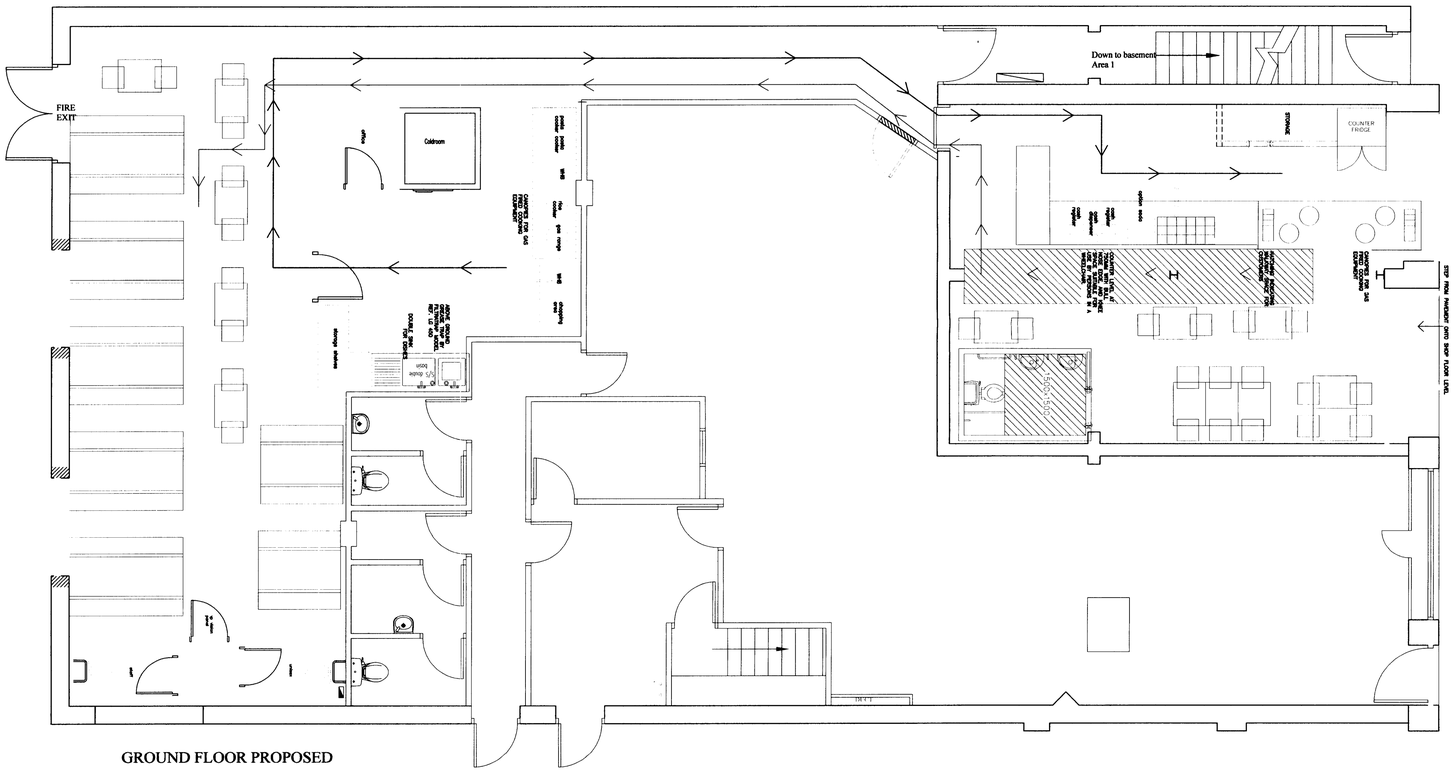
FIRE EXIT
Coldroom
Down to basement Area 1
SINKS
COUNTER FRIDGE
