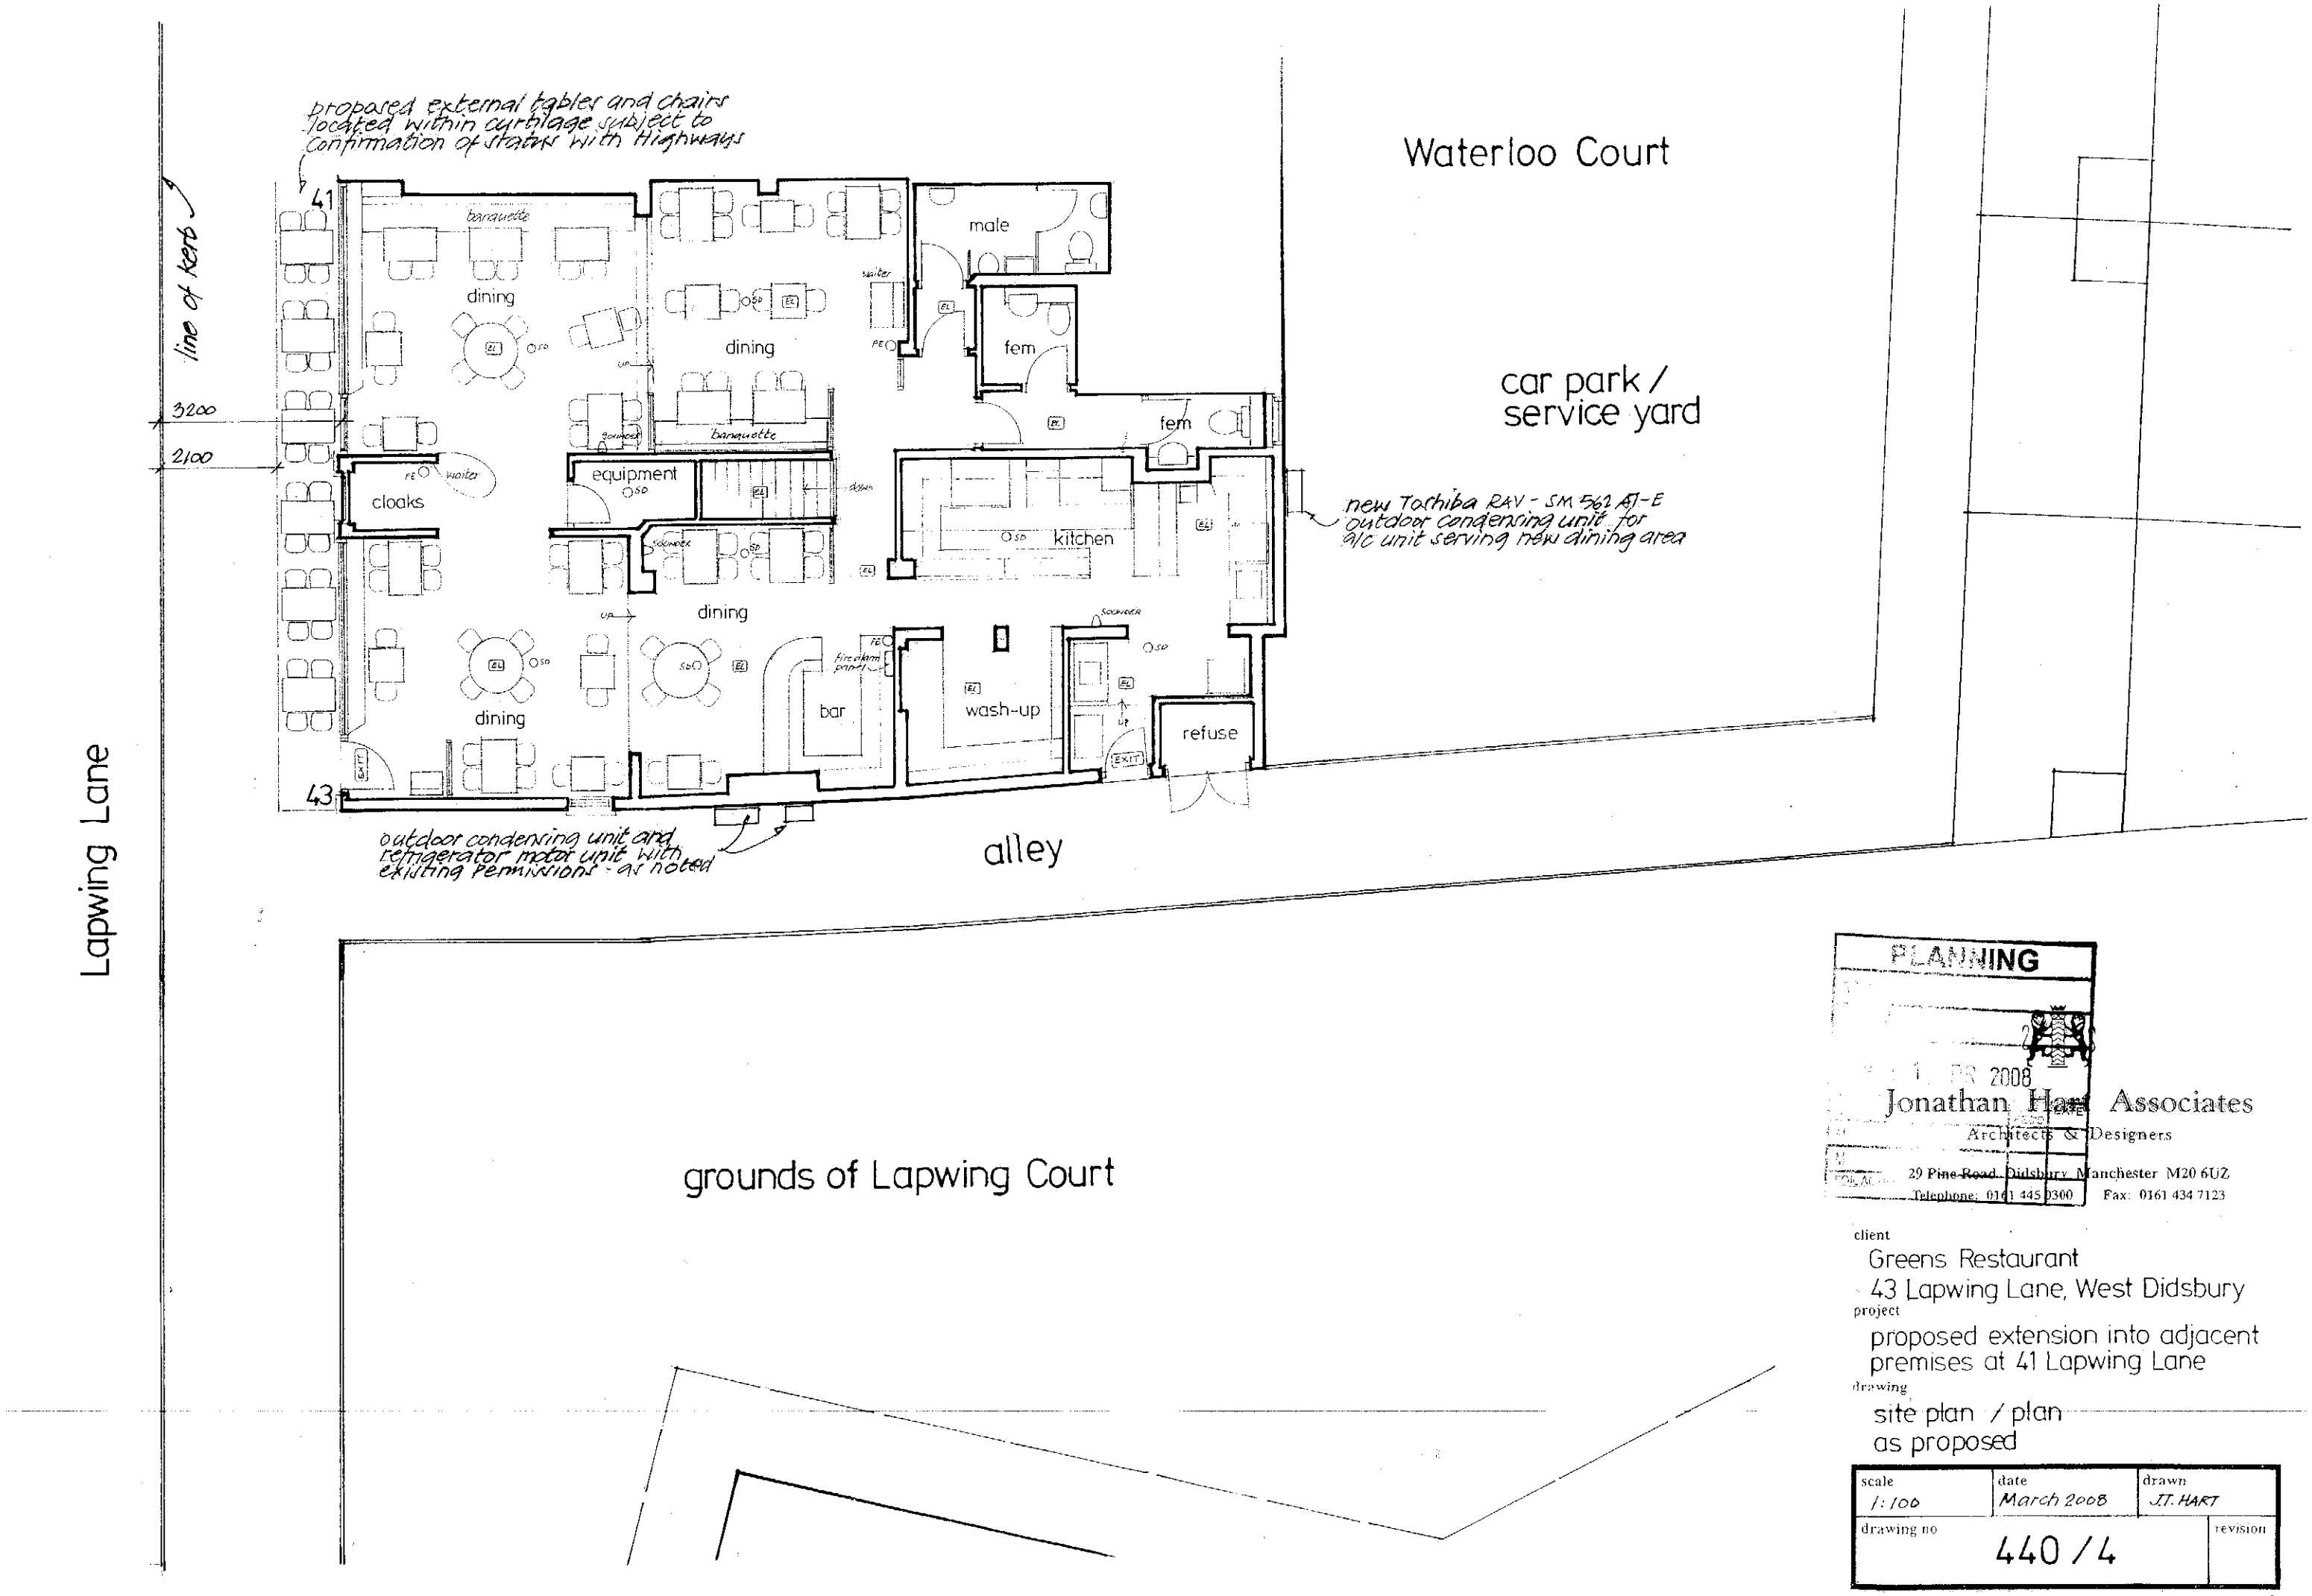

PLANNING

1 APR 2008

Jonathan Hart Associates
Architects & Designers
29 Pine Road, Didsbury, Manchester M20 6UZ
Telephone: 0161 445 0300 Fax: 0161 434 7123

client
Greens Restaurant
43 Lapwing Lane, West Didsbury

project
proposed extension into adjacent premises at 41 Lapwing Lane

drawing
site plan / plan as proposed

scale	date	drawn
1:100	March 2008	J.T. HART
drawing no	440 / 4	revision

do not scale from this drawing