

1 OFF EACH
2200(W) X 5900(H)MM

MIMAKI PRINT ONTO ORAJET 3164 GLOSS WHITE VINYL.
PERMAGUARD GLOSS LAMINATED.
MOUNTED TO 3MM WHITE DIBOND PANELS.
WRAP PRINTS AROUND THE EDGES.

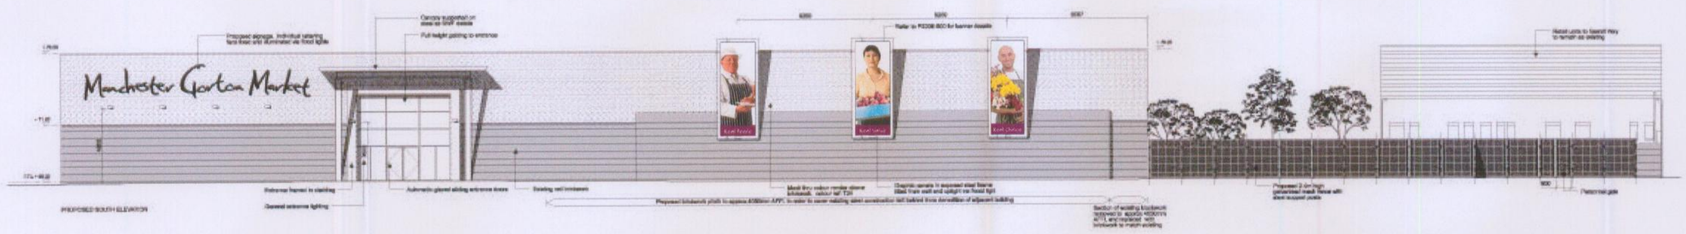

NOTES **ORIGINAL A1**

DO NOT SCALE FROM THIS DRAWING
ALL DIMENSIONS TO BE CHECKED ON SITE PRIOR TO MANUFACTURE

© All rights reserved, including the right to reproduce in whole or in part without the consent of Astra Signs Ltd. This printout is for visual purposes only and not to be used as an exact colour reference.

ASTRA JOB NUMBER	TBC
ACCOUNT MANAGER	MARK FLANAGAN
ARTWORK FOR	WORKGROUP/JAN
PRODUCTION SAVED IN	FILE NAME: GORTON spec

REV	DATE	DESCRIPTION.	CHECKED

Colour Information - Specification

cmyk mimaki print

PLANNING
ACK'D
REPLIED
RECD - 1 APR 2008

All materials as per drawn specifications

CLIENT
MANCHESTER MARKETS

PROJECT FOR
GORTON
SOUTH ELEVATION

VISUAL
DIGITAL PRINTS

CONTRACTOR

ASTRA SIGNS & exhibitions
204 Dantzic Street
Manchester M4 4DD
Tel 0161 832 2429 Fax 0161 839 9004
email sales@astrasigns.com

CONSULTANT NO.	SCALE	DATE	DRAWN	CHECKED
	1 : 10	23/01/08	LIAM	

PROJECT NO.	STANDARD	DRAWING NO.	STATUS	REV
	A			