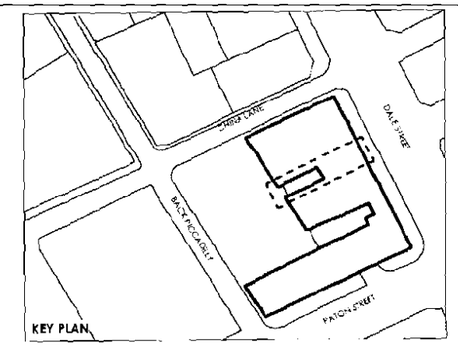

SECTION LL
DRAWING E(314)

SECTION MM
DRAWING E(315)

EXPOSED BRICKWORK
ALL WALLS ASSUMED TO BE SOLID BRICKWORK

BEAMS ABOVE SUPPORTING VAULTED CEILING - SHOWN DOTTED

LOCATION OF ORIGINAL LOADING DOORS

LOADING SHAFT PIT

SECTION JJ
DRAWING E(313)

SECTION OO
DRAWING E(317)

LOCATION OF ORIGINAL LOADING DOORS

SECTION LL
DRAWING E(314)

SECTION MM
DRAWING E(315)

SECTION NN
DRAWING E(316)

PLANNING
ACK'D
REPLIED
RECD 22 APR 2008
M
M
M
FOR ACTION
M

description	date	rev
-	-	-

ADELPHI SQUARE 2007 APPLICATION
for
Eastern Green Ltd

LIGHTWELL A
BASEMENT PLAN EXISTING

where 884B
no **E(150)**
rev -
scale 1:50@A3
date June 07
drawn JB

makinarchitecture
URBAN ARCHITECTS & DESIGNERS
www.makinarchitecture.com
t 0161 236 0051 f 0151 228 3442

SK sketch P proposed T tender C construction AB as built

DO NOT SCALE FROM THIS DRAWING
DIMENSIONS TO BE CHECKED ON SITE

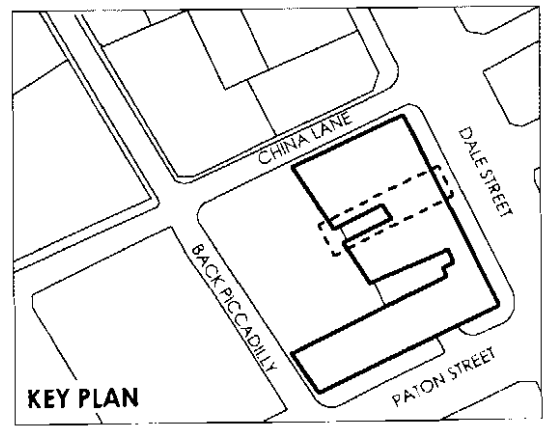

SECTION LL
DRAWING E(314)

SECTION MM
DRAWING E(315)

LOCATION OF ORIGINAL LOADING DOORS

LOCATION OF IRON GUARDING

IRON KERB WITH CONCRETE INFILL
IRON GATE WITH TIMBER CLADDING

SECTION DD
DRAWING E(307)

SECTION OE
DRAWING E(307)

VOID THROUGH TO BASEMENT

LOCATION OF IRON GUARDING

TIMBER LOADING DOORS

IRON KERB WITH CONCRETE INFILL
STONE KERB

SECTION LL
DRAWING E(314)

SECTION MM
DRAWING E(315)

SECTION NN
DRAWING E(316)

PLANNING
ACK'D
REPLIED
RECD 22 APR 2008
INIT. RECD
DATE
M
M

description | date | rev

ADELPHI SQUARE 2007 APPLICATION
for
Eastern Green Ltd

LIGHTWELL A
GROUND PLAN EXISTING

scheme 884B
no **E(151)**
rev -
scale 1:50@A3
date June 07
drawn HKW

makinarchitecture
URBAN ARCHITECTS & DESIGNERS
www.makinarchitecture.com
e 0161 2360051 f 0161 2283442

DO NOT SCALE FROM THIS DRAWING
DIMENSIONS TO BE CHECKED ON SITE

SK sketch P proposed T tender C construction AB as built

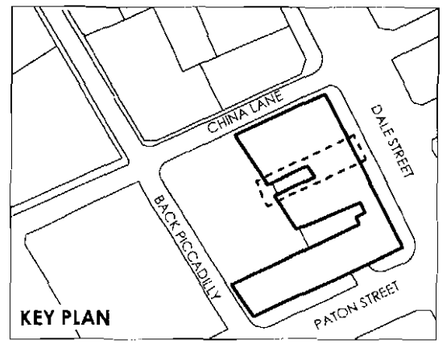

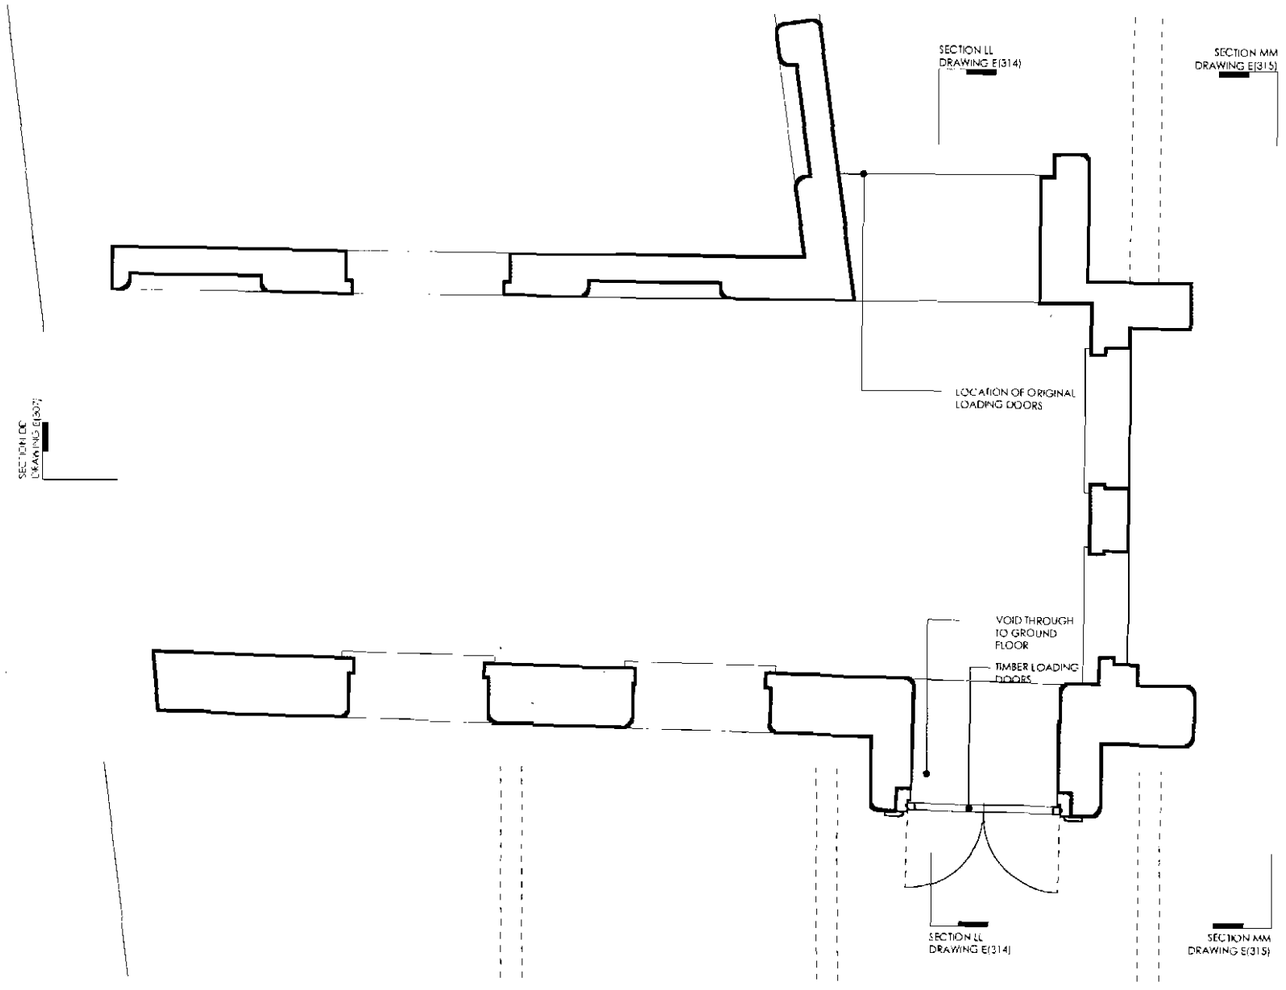

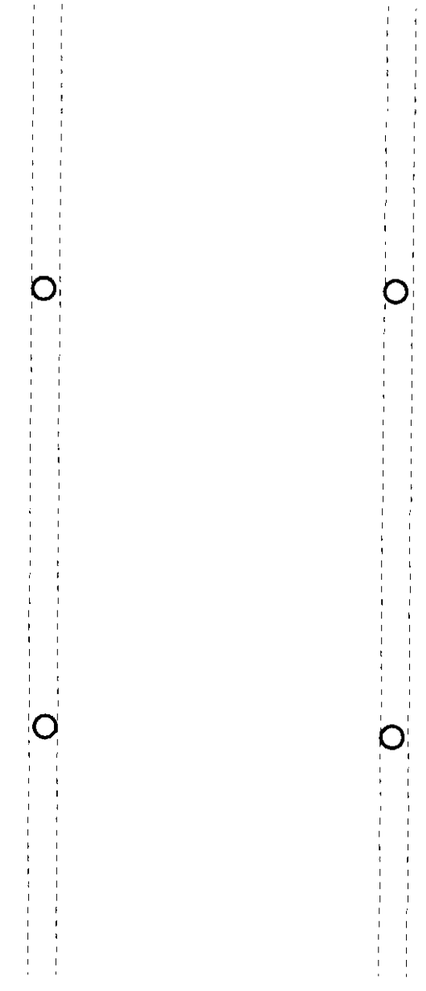

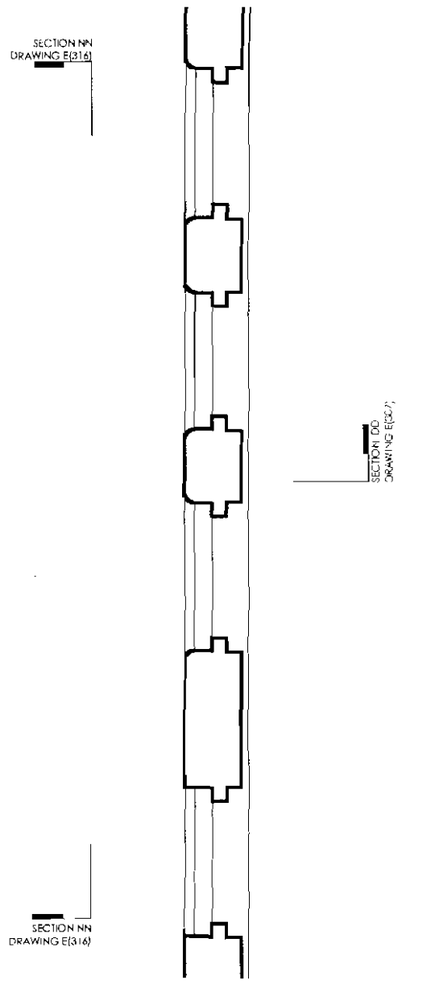



NOTE. LIGHTWELL A EXISTING ENCLOSING WALLS INTERPOLATED FROM GROUND FLOOR LOCALISED RE SURVEY FOR VEHICLE LIFT

description	date	rev
-	-	-

ADELPHI SQUARE 2007 APPLICATION
for
Eastern Green Ltd

LIGHTWELL A
1ST FLOOR PLAN EXISTING

scheme 884B
no **E(152)**
rev -
scale 1:50@A3
date June 07
drawn HKW

makinarchitecture
URBAN ARCHITECTS & DESIGNERS
www.makinarchitecture.com
t 0161 2360051 f 0161 2283442

DO NOT SCALE FROM THIS DRAWING
DIMENSIONS TO BE CHECKED ON SITE

SK sketch P proposed T tender C construction AB as built