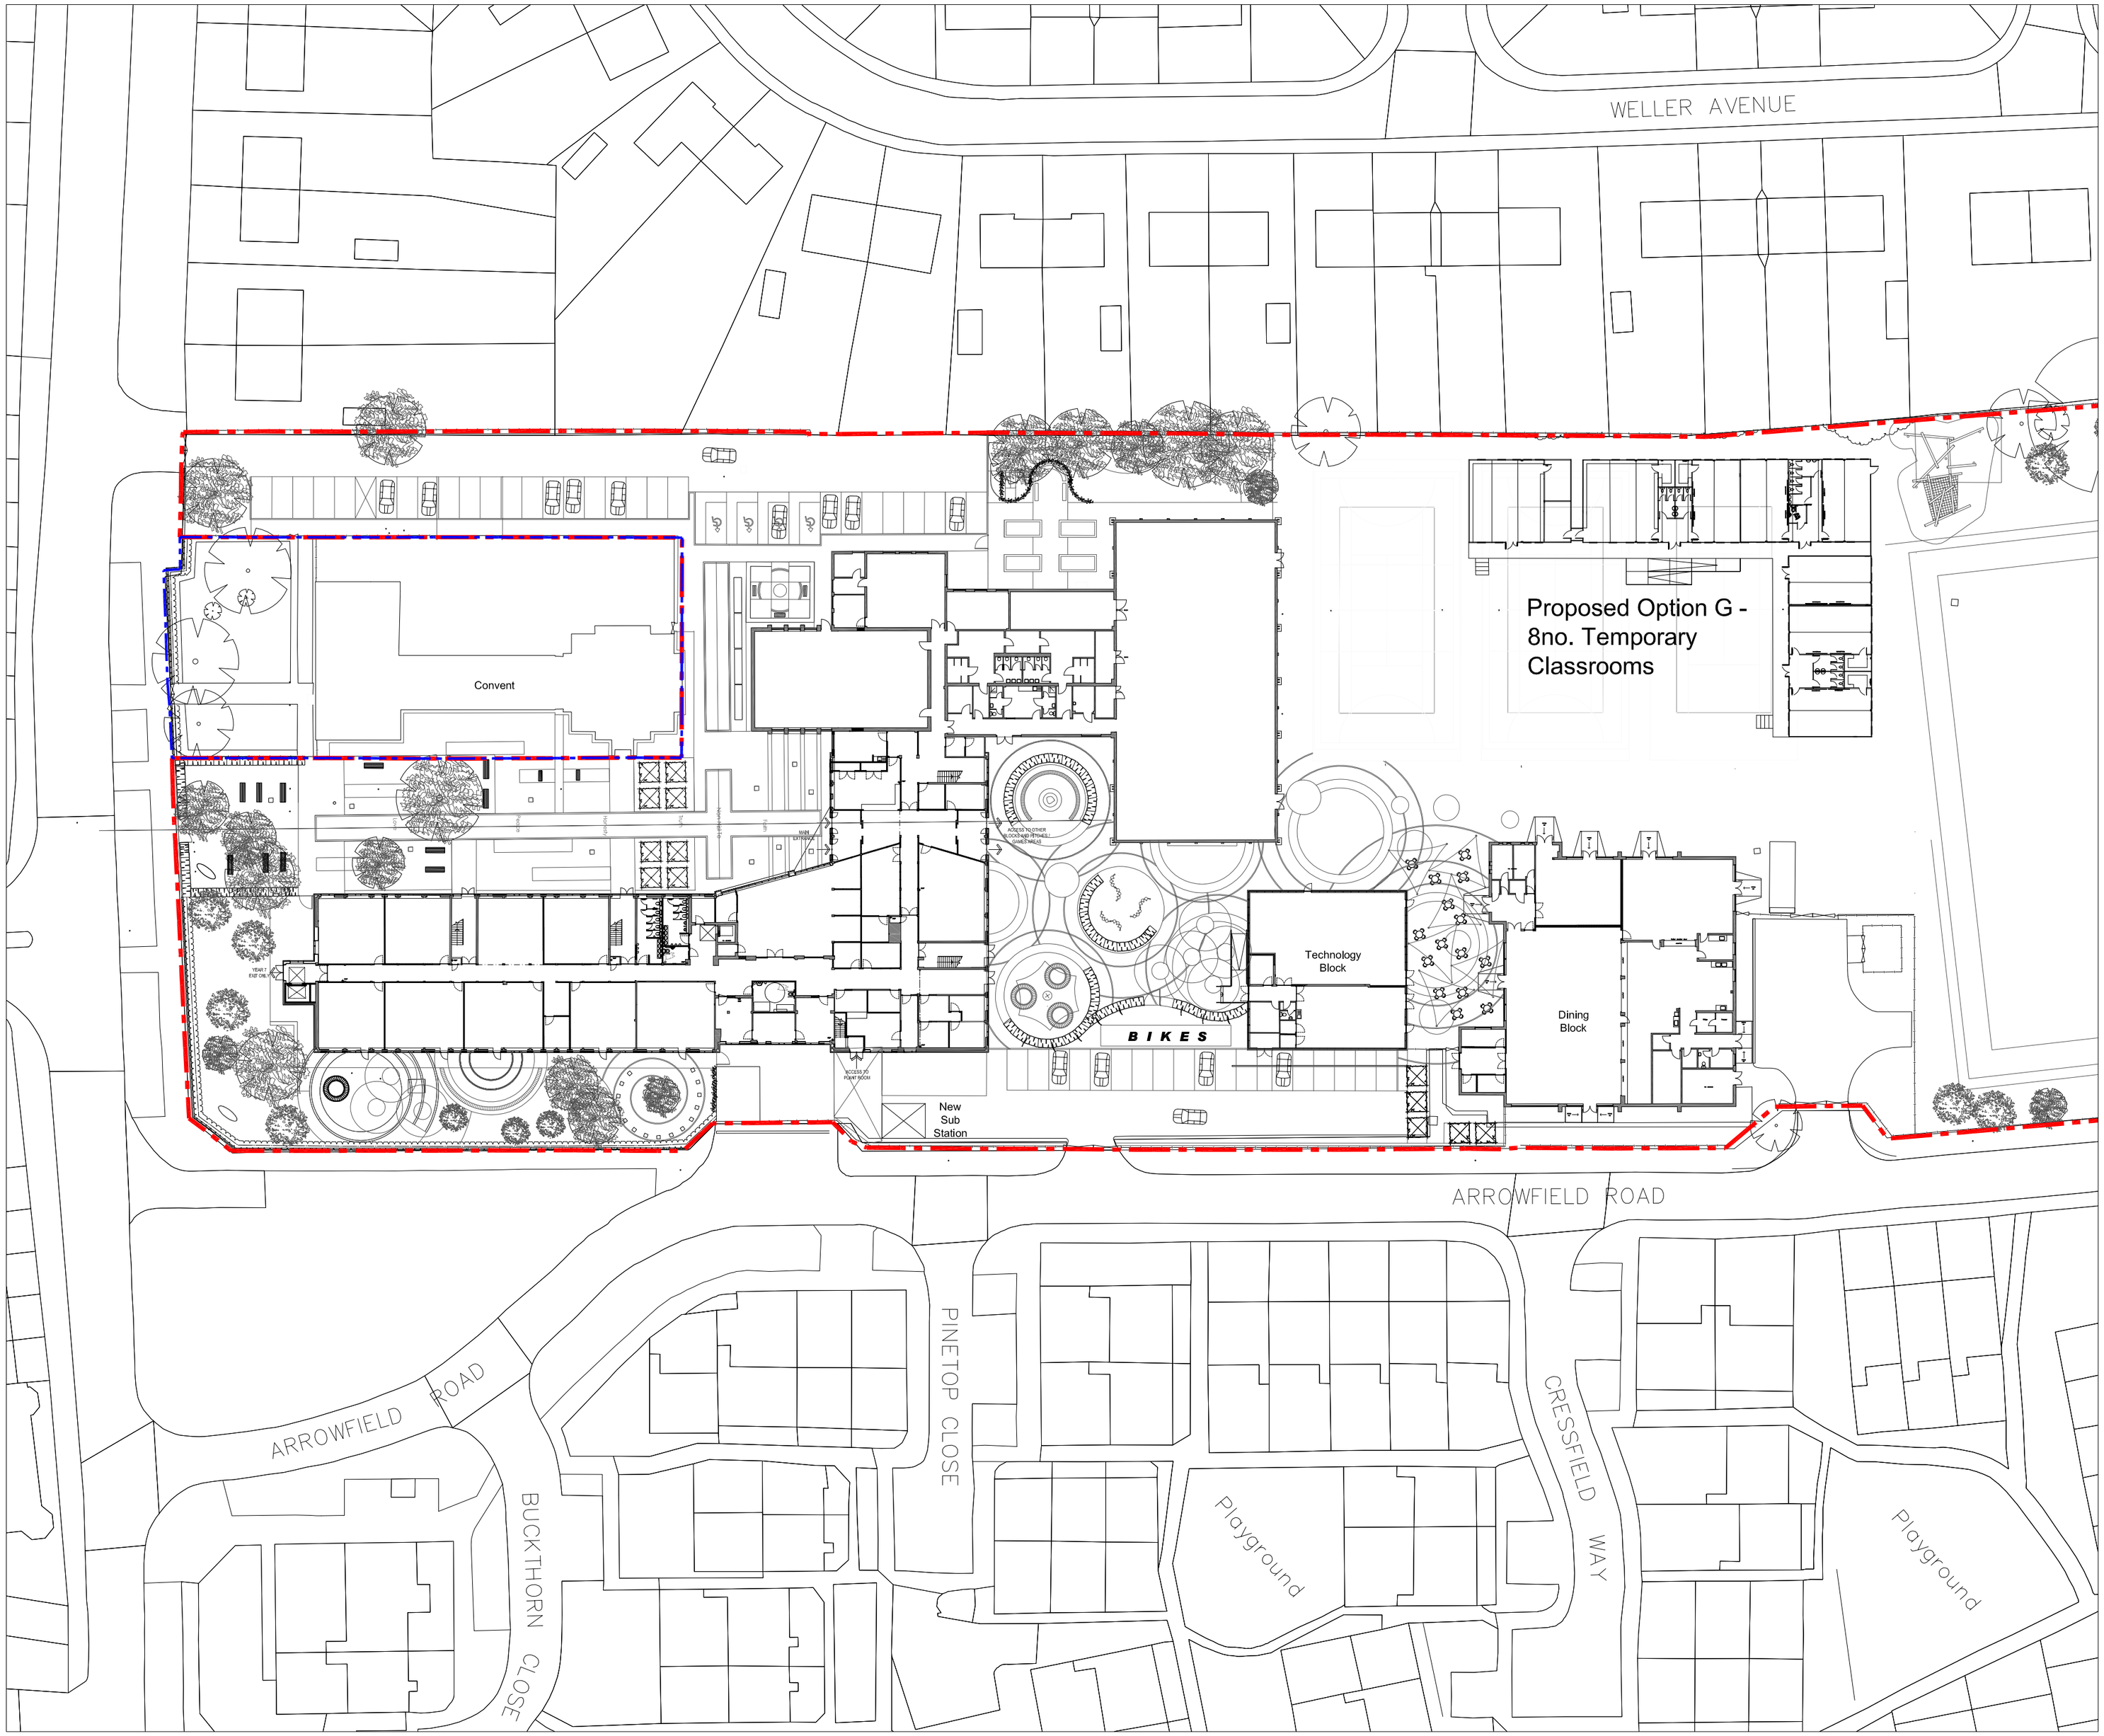


Notes

Copyright: All rights reserved.
This drawing must not be reproduced without permission.
This drawing must not be scaled. Dimensions are in millimetres unless specified.

Legend :

Boundary of school site

Boundary of Convent site

North Point.

Key Plan.

Rev	Date	Revision Note	By	Check

EllisWilliams
Architects

Wellfield, Chester Road
Preston Brook WA7 3BA
T: +44 1928 752 200
F: +44 1928 795 953

Job title
Loreto High School, Nell Lane

Drawing title
Siting of Temporary Classroom Units - Option G

Status		File Name		X-Ref File	
Information					
Drawn by	date	checked by	date	Scale at A2	Scale at A4
CR	07.10.09			1:500	1:1000

Job No.	CPI cat.	Dwg No.	Revision
1559	AG(9-)	017	-

Contractors Drawing No.