commercial street
planning drawings

PLANNING		
ACK'D		
REPLIED		
RECD 28 NOV 2007		
M	INIT.	DATE
M		
M		
FOR ACTION		



stephenson | bell
architects and planners

aproworks
5 adair street manchester M1 2NQ
t 0161 273 7204 **f** 0161 272 8553
e e-mail@stephenson-bell.com
w www.stephenson-bell.com

planning drawings

		Scale	Drawing Number
Proposed East/West Elevations	A3	1:500	al(05)01
Proposed North/South Elevations	A3	1:500	al(05)02
Proposed Plan	A3	1:150	al(05)03
Proposed West Elevation	A3	1:200	al(05)04
Proposed East Elevation	A3	1:200	al(05)05
Proposed South Elevation	A3	1:200	al(05)06
Proposed North Elevation	A3	1:200	al(05)07
Proposed Roof Plan	A3	1:150	al(05)08
Proposed Site Plan	A3	1:1250	al(05)09
Existing Roof Plan	A3	1:500	al(05)10
Existing East and West Elevations	A3	1:500	al(05)11
Existing North Elevation	A3	1:500	al(05)12
Existing South Elevation	A3	1:500	al(05)13
Proposed Sections	A3	1:150	as(05)01
Proposed Eaves Detail	A3	1:10	as(05)02
Proposed Eaves Detail	A3	1:10	as(05)03
Proposed Section Detail	A3	1:10	as(05)04

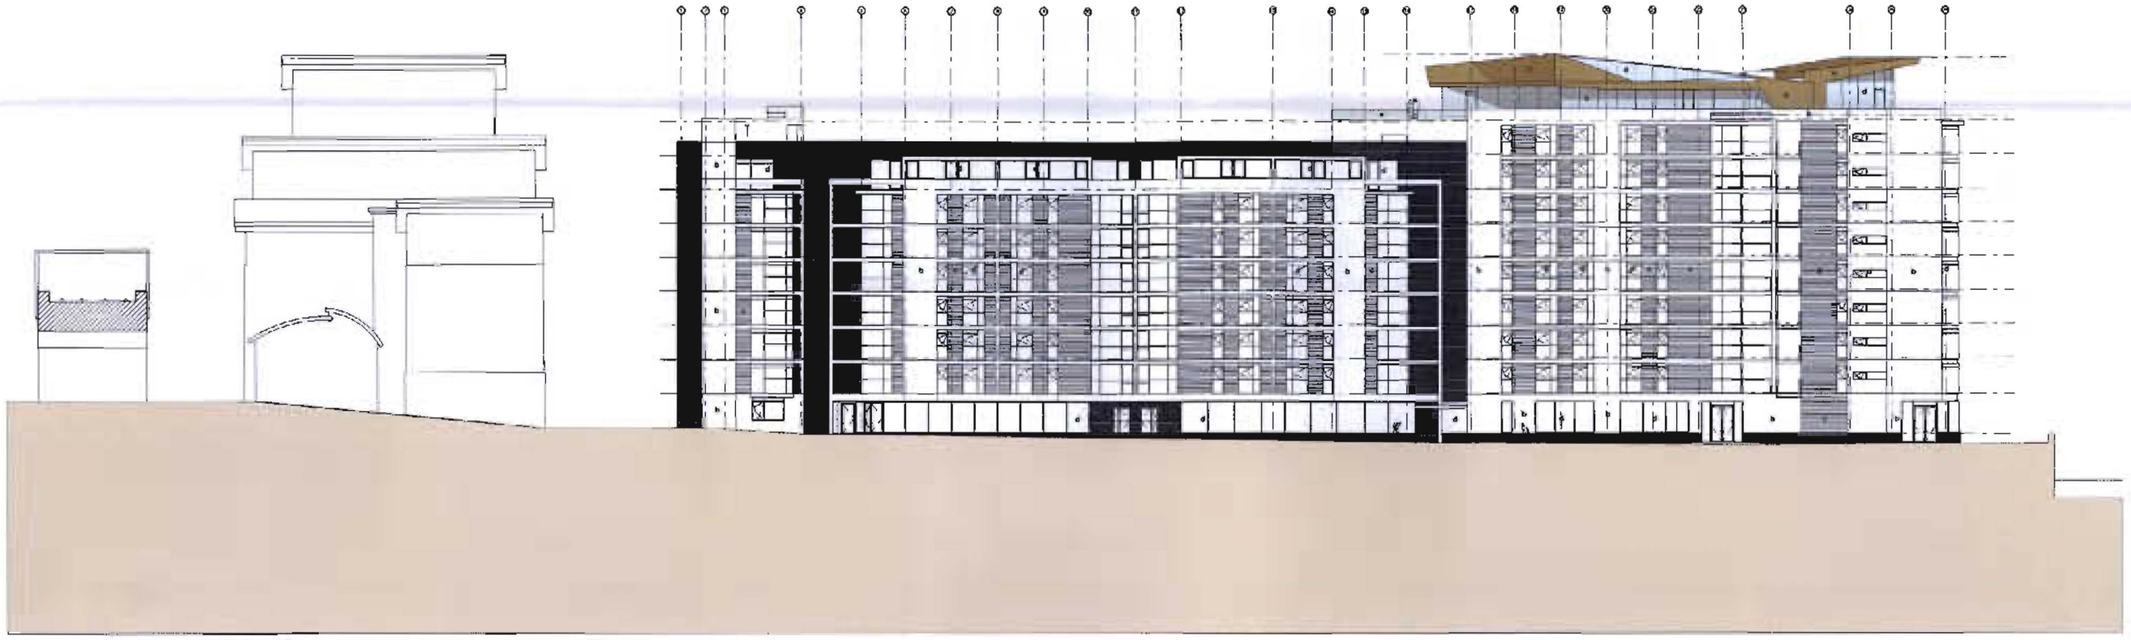

West Elevation

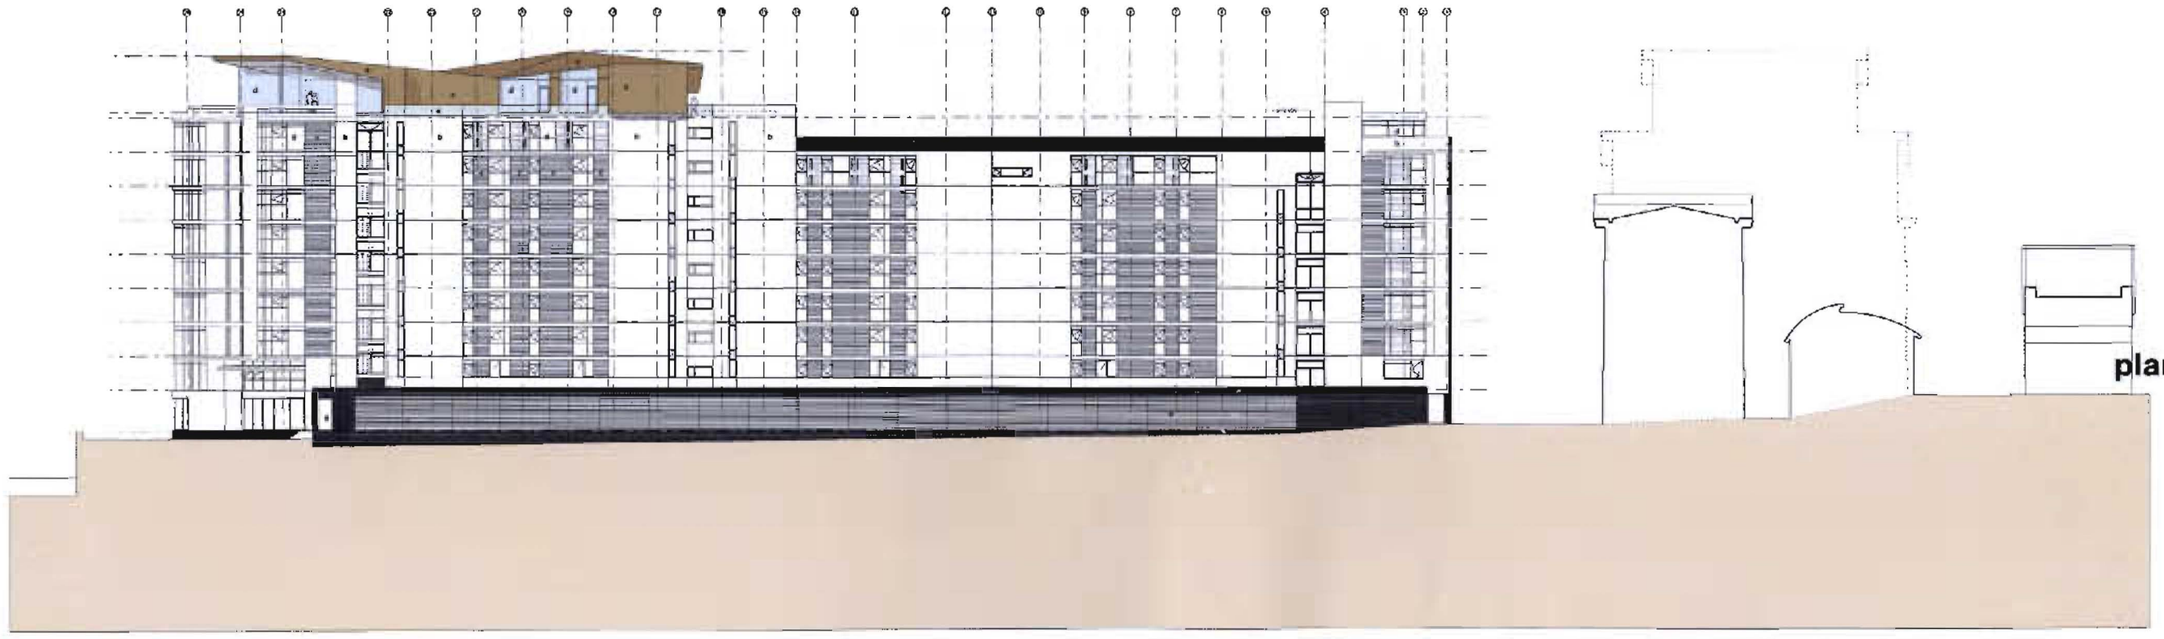

East Elevation

project

Penthouse Commercial Street
Manchester

job number

1049

title

Proposed Penthouse Elevations

drawing number

al(05)01

revision

scale

1:250@A1
1:500@A3

date

drawn by

checked by

notes / revision

issued for

planning document

stephenson | bell
architects and planners

aeroworks
5 adair street manchester M1 2NQ
t 0161 273 7204 **f** 0161 272 8553
e e-mail@stephenson-bell.com
w www@stephenson-bell.com

This design and drawing is the copyright of stephenson bell limited and may not be reproduced in any form whatsoever without prior written consent.
issue of the drawing does not impart any real or implied copyright licence **do not scale from this drawing**

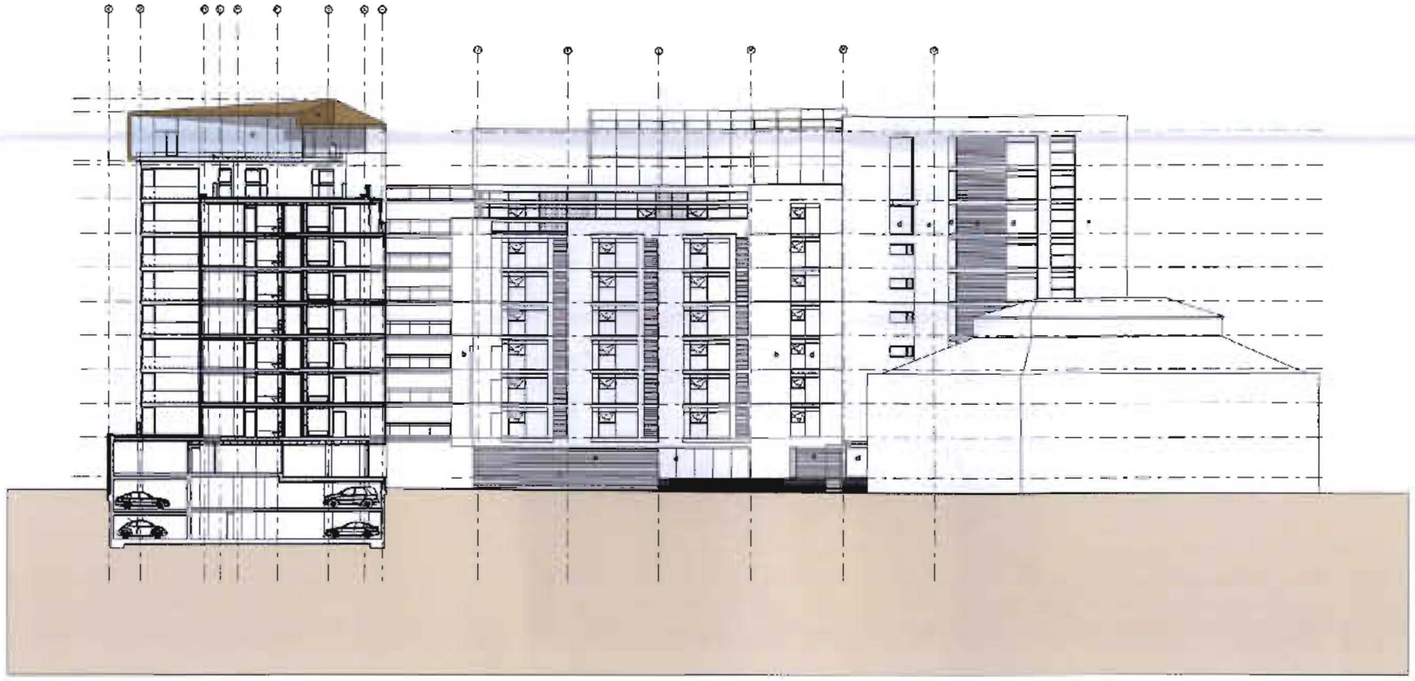

North Elevation

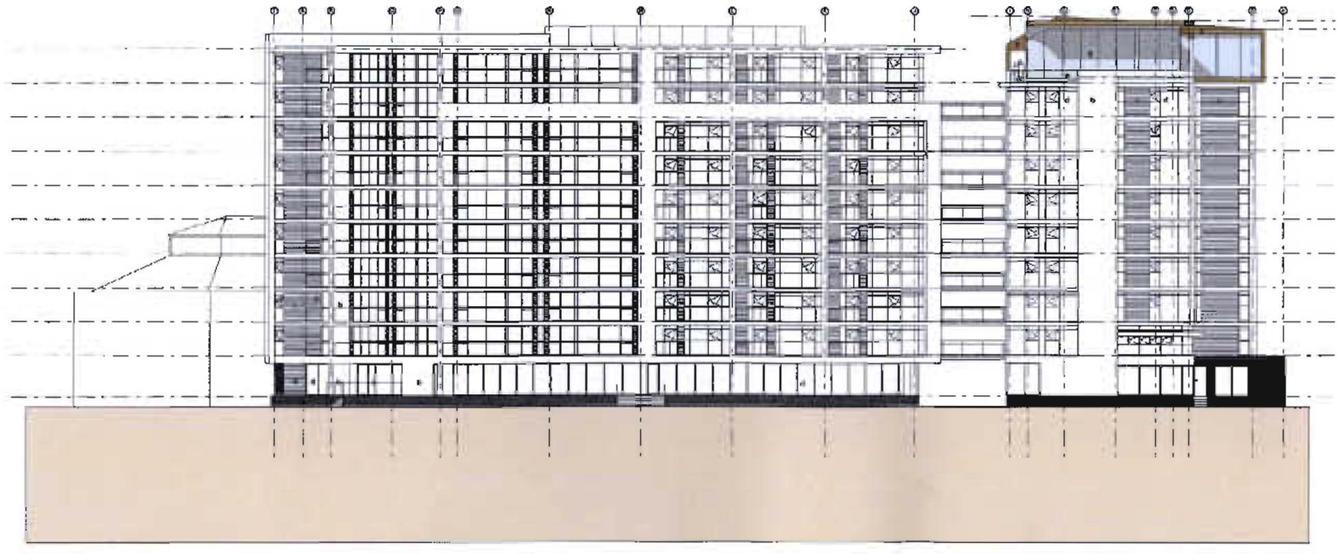

South Elevation

project

Penthouse Commercial Street
Manchester

job number

1049

title

Proposed Penthouse Elevations

drawing number

al(05)02

revision

scale

1:250@A1
1:500@A3

date

July 2007

drawn by

checked by

notes / revision

issued for

planning document

stephenson | bell
architects and planners

aeroworks
5 adair street manchester M1 2NQ
t 0161 273 7204 f 0161 272 8553
e e-mail@stephenson-bell.com
w www@stephenson-bell.com

This design and drawing is the copyright of stephenson bell limited and may not be reproduced in any form whatsoever without prior written consent.
issue of the drawing does not impart any real or implied copyright licence. **do not scale from this drawing**

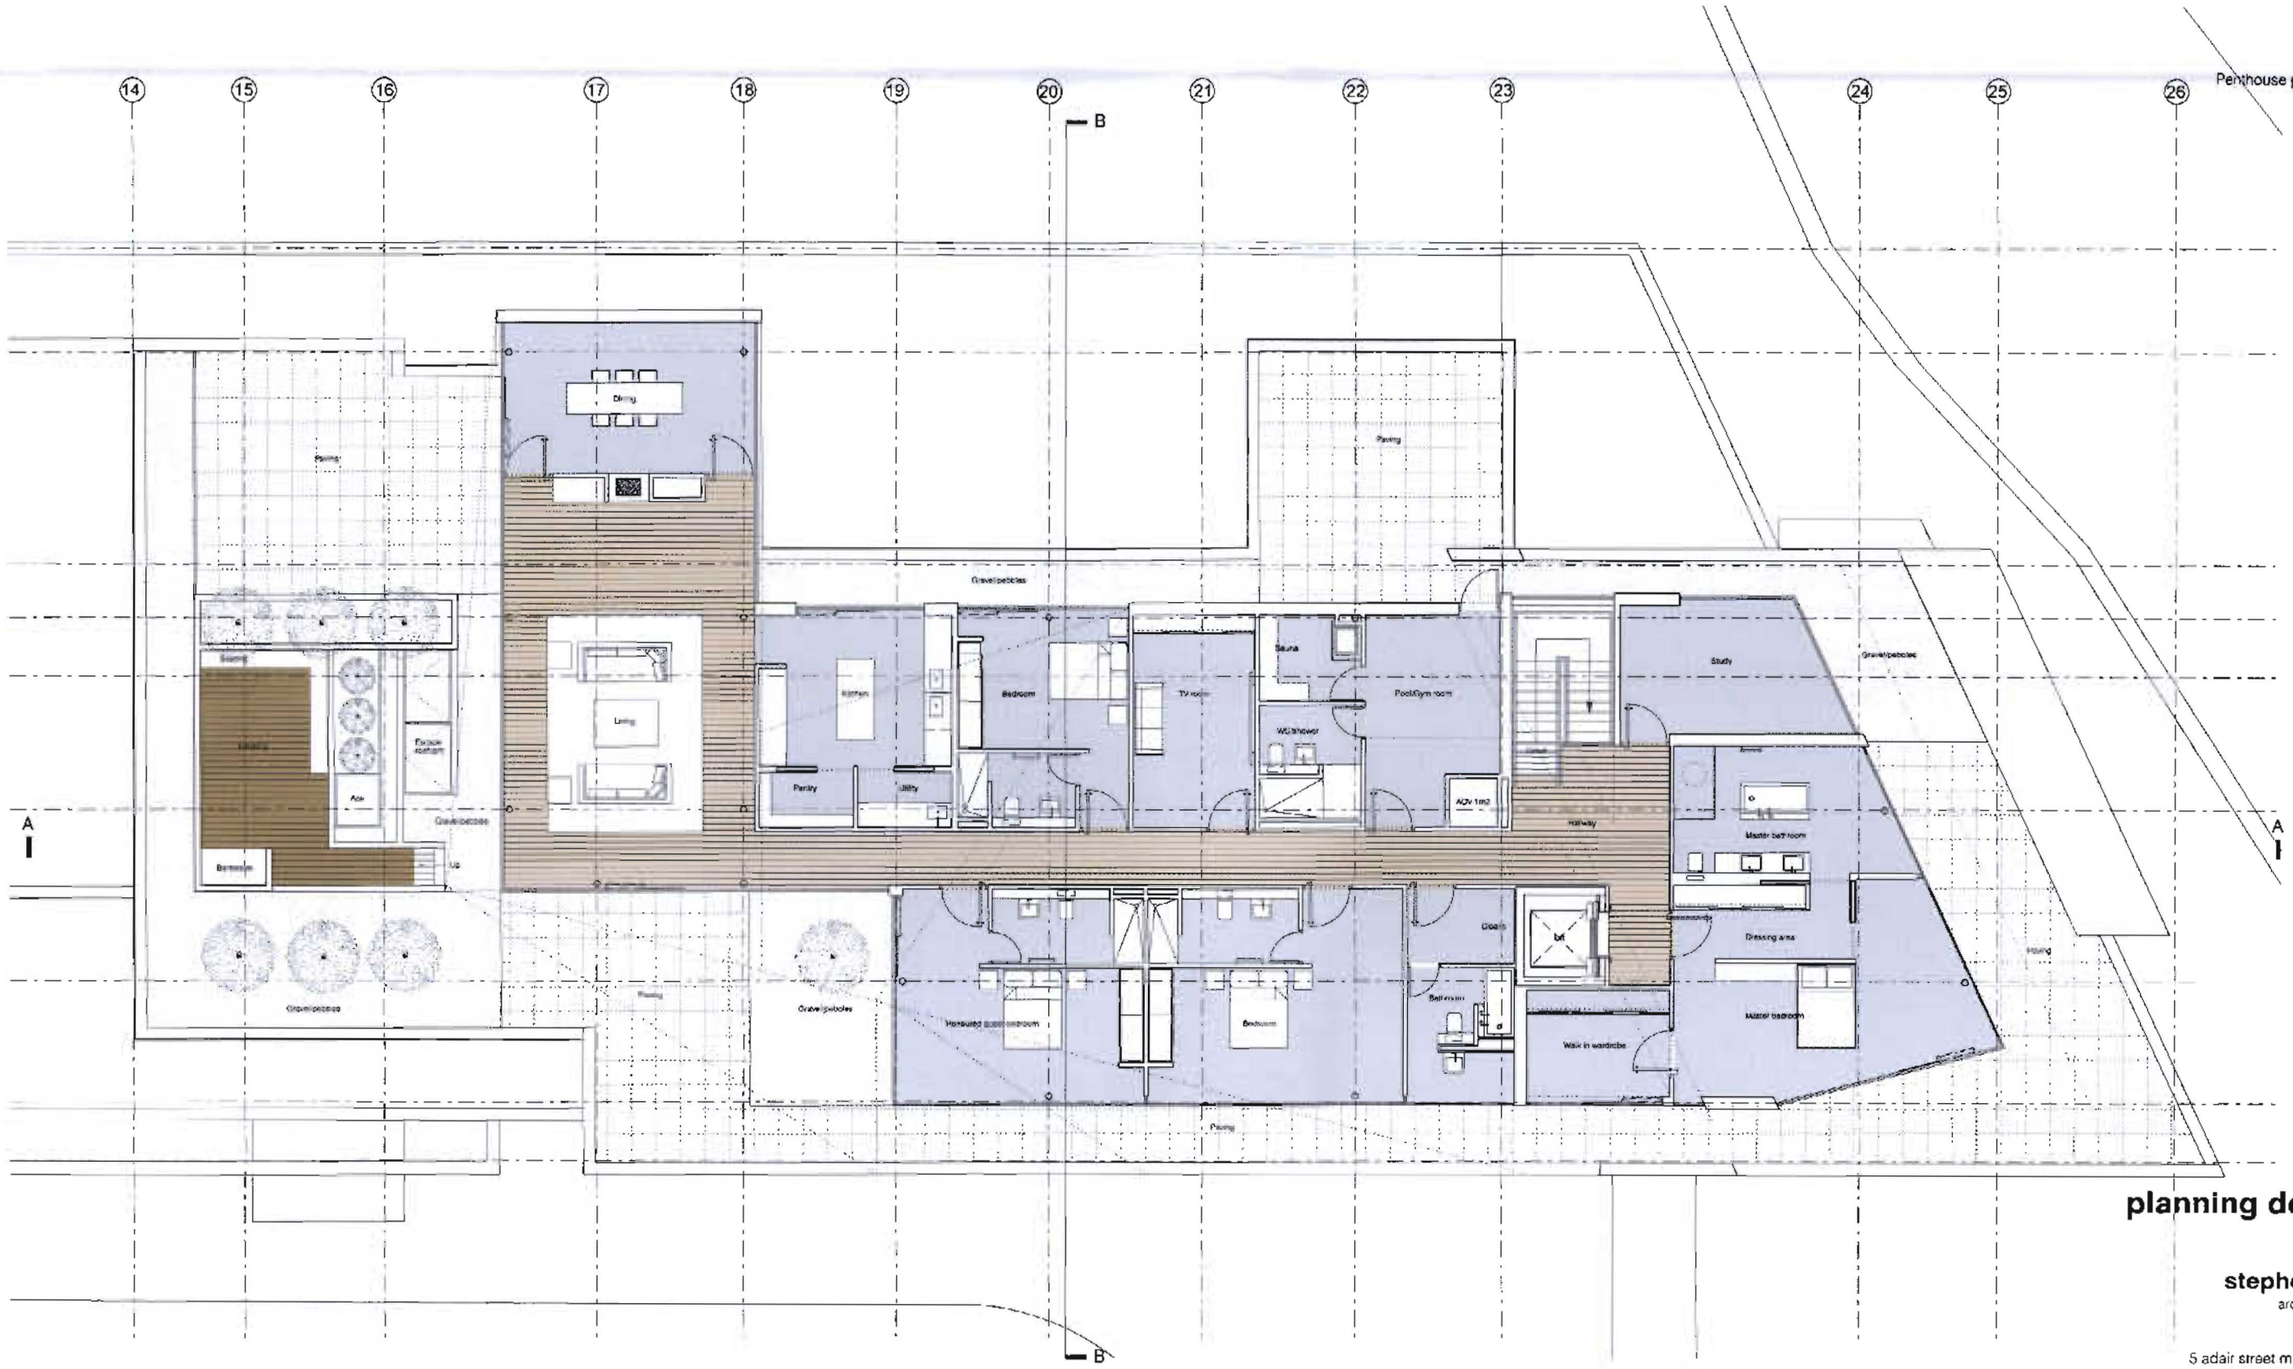

project

Penthouse Commercial Street Manchester

job number

1049

title

Penthouse plan ninth floor level

drawing number

al(05)03

revision

scale

1:150@A3

date

drawn by

checked by

notes / revision

Issued for

planning document

stephenson | bell
architects and planners

aeroworks
5 adair street manchester M1 2NQ
t 0161 273 7204 **f** 0161 272 8553
e e-mail@stephenson-bell.com
w www@stephenson-bell.com

This design and drawing is the copyright of stephenson bell limited and may not be reproduced in any form whatsoever without prior written consent issue of the drawing does not impart any real or implied copyright licence. **do not scale from this drawing**

notes / revision

Key

a - Brickwork

b - Render

c - Proderna panelling

d - Double glazed polyester powder coated aluminium window frame



West Elevation

project

Penthouse Commercial Street
Manchester

job number

drawing number

revision

title

Mixed Elevation

scale

1:100@A1

date

July 2007

drawn by

checked by

issued for

planning document

stephenson | bell

architects and planners

e [illegible]
[illegible]

This design and drawing is the copyright of stephenson bell and is not to be reproduced in any form whatsoever without prior written consent. Issue of the drawing does not imply any rights of copyright licence. **do not scale from this drawing**

notes / revision

Key

a - Brickwork

b - Render

c - Prodema panelling

d - Double glazed polyester powder coated aluminium window frame

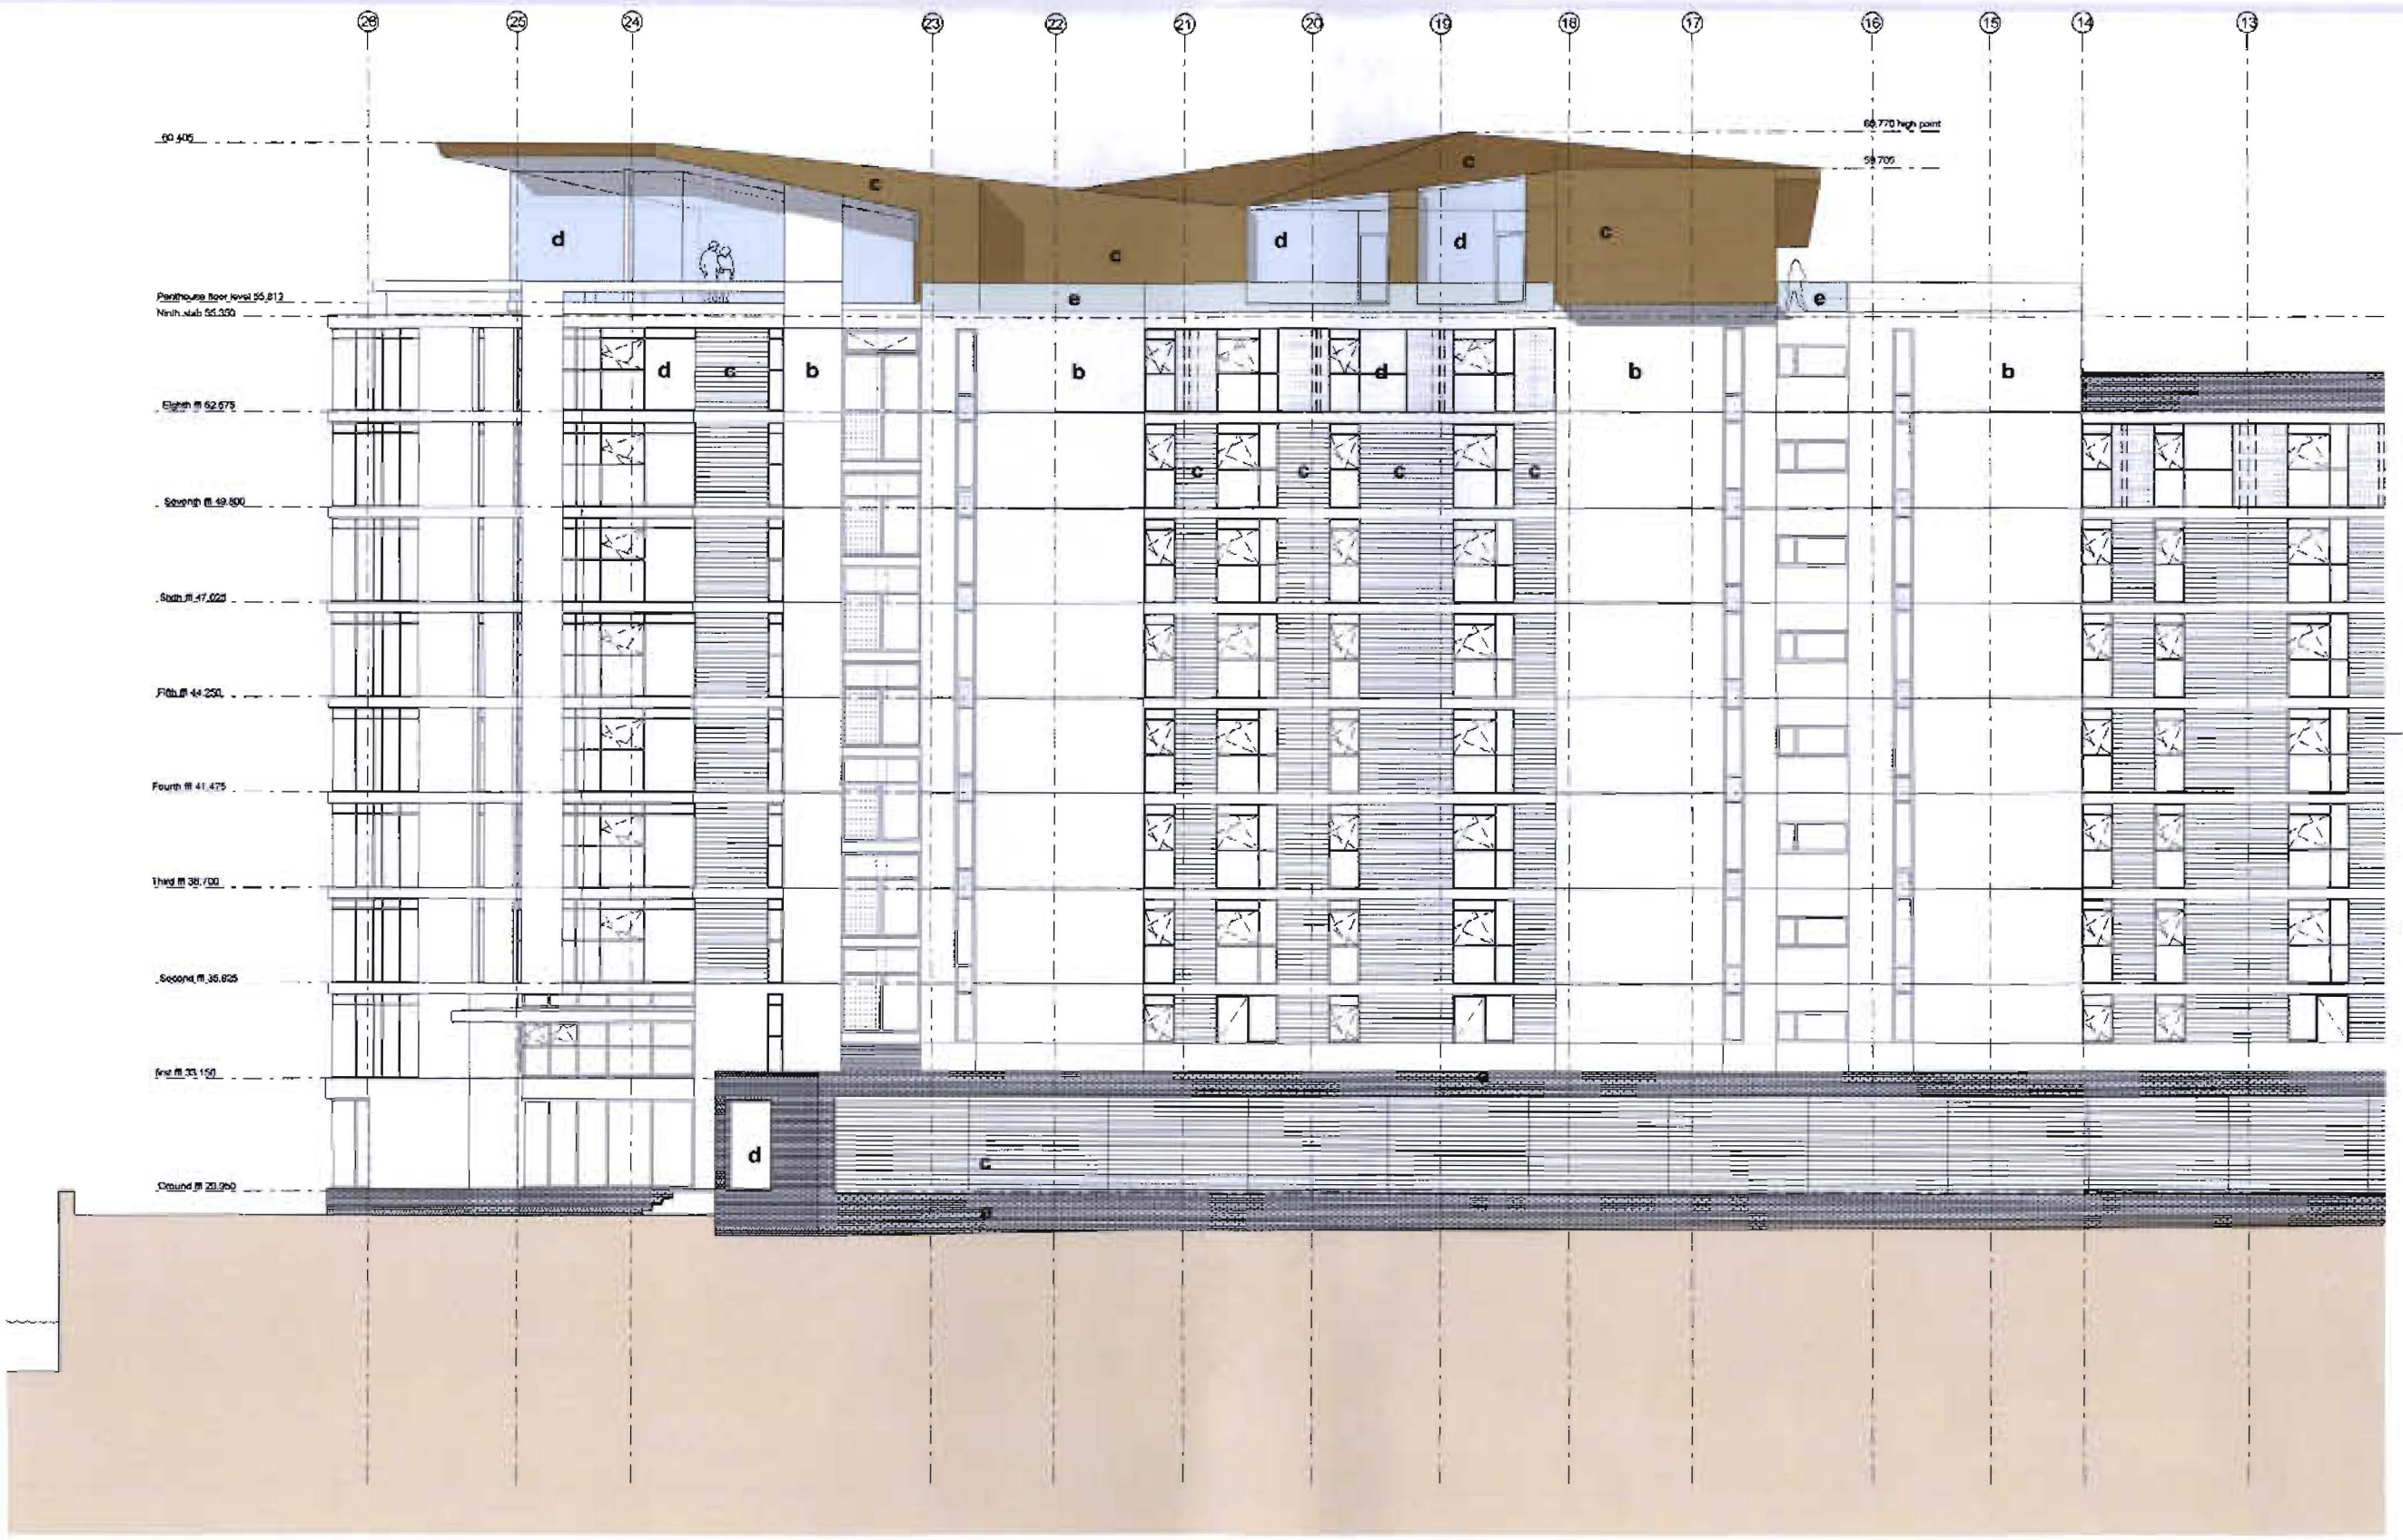

East Elevation

project

Penthouse Commercial Street
Manchester

job number

1549

drawing number

a007955

revision

title

East Elevation

scale

1:100@A1

date

drawn by

checked by

issued for

planning document

stephenson | bell

architects and planners

acrowmills
[illegible]
[illegible]
[illegible]
[illegible]
[illegible]

This design and drawing is the copyright of stephenson bell in any form whatsoever without prior written consent. Use of this drawing does not impart any use or implied copyright licence. **do not scale from this drawing**

Key

a - Brickwork

b - Render

c - Proderm panelling

d - Double glazed polyester powder coated aluminium window frame

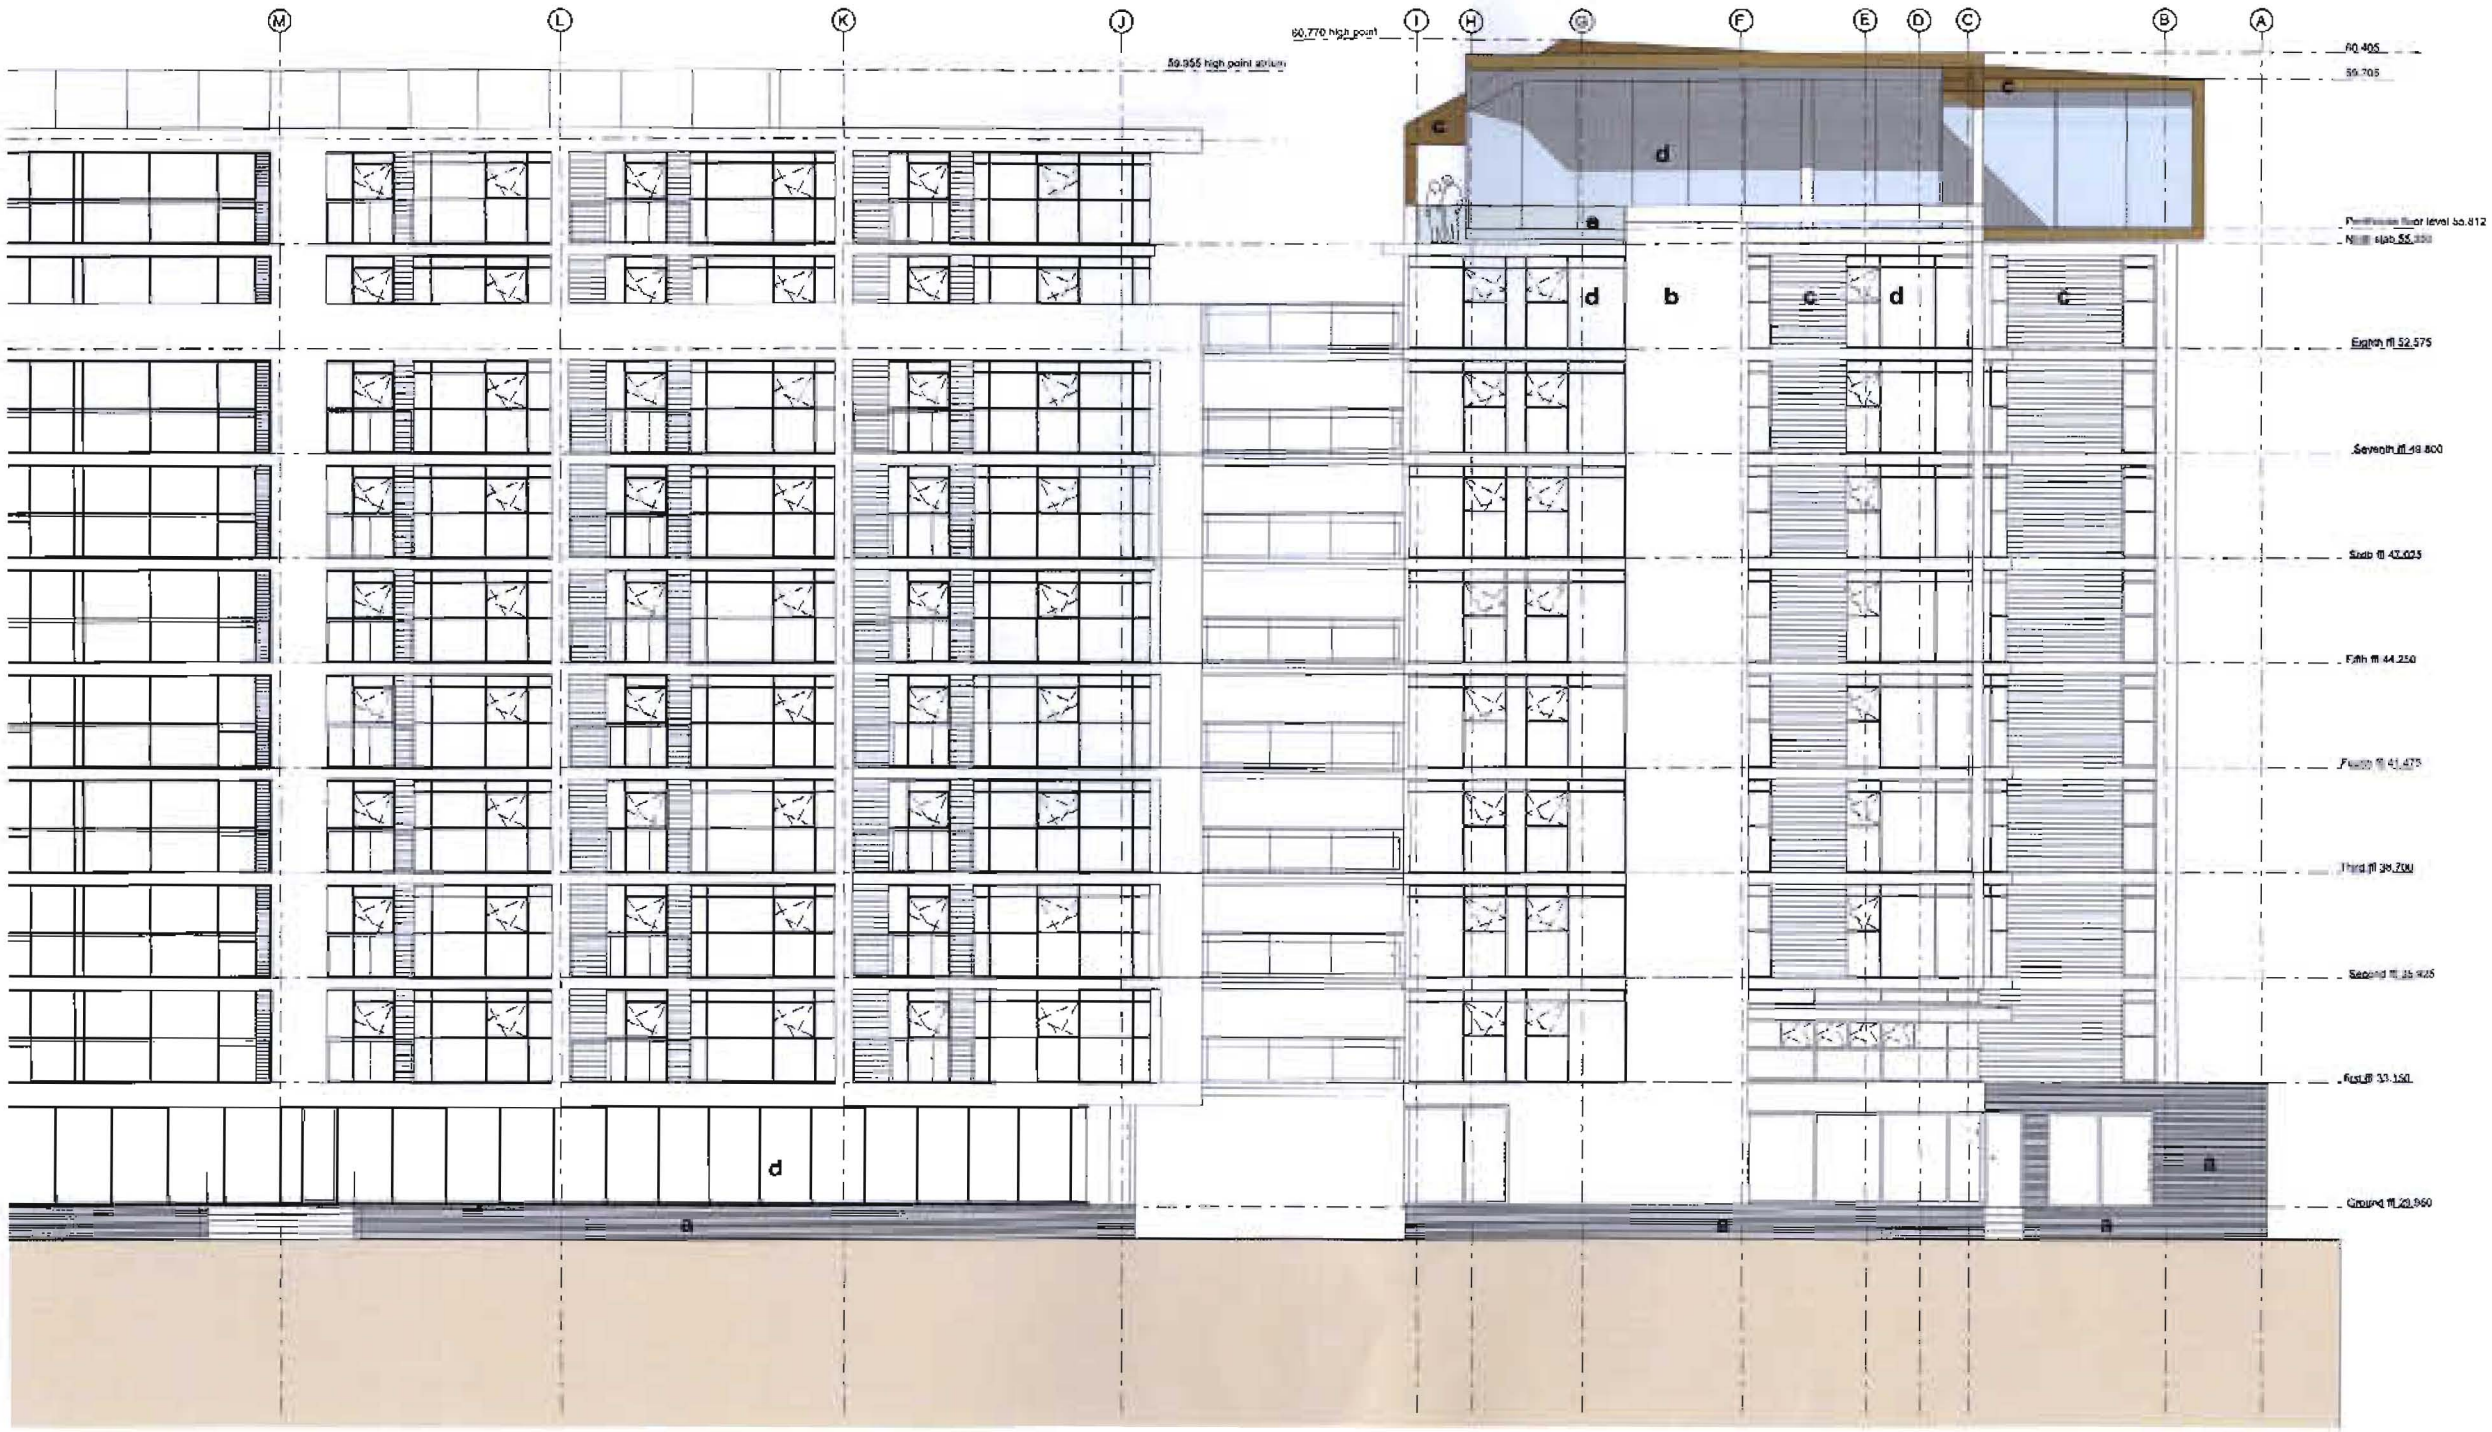

South Elevation

project

Penthouse Commercial Street
Manchester

job number

drawing number

revision

title

scale

date

drawn by

checked by

issued for

planning document

stephenson | bell

architects and planners

acrowns

This design and drawing is the copyright of stephenson bell limited and may not be reproduced or used for any other purpose without prior written consent. Issue of this drawing does not imply the right of implied copyright licence. **do not scale from this drawing**

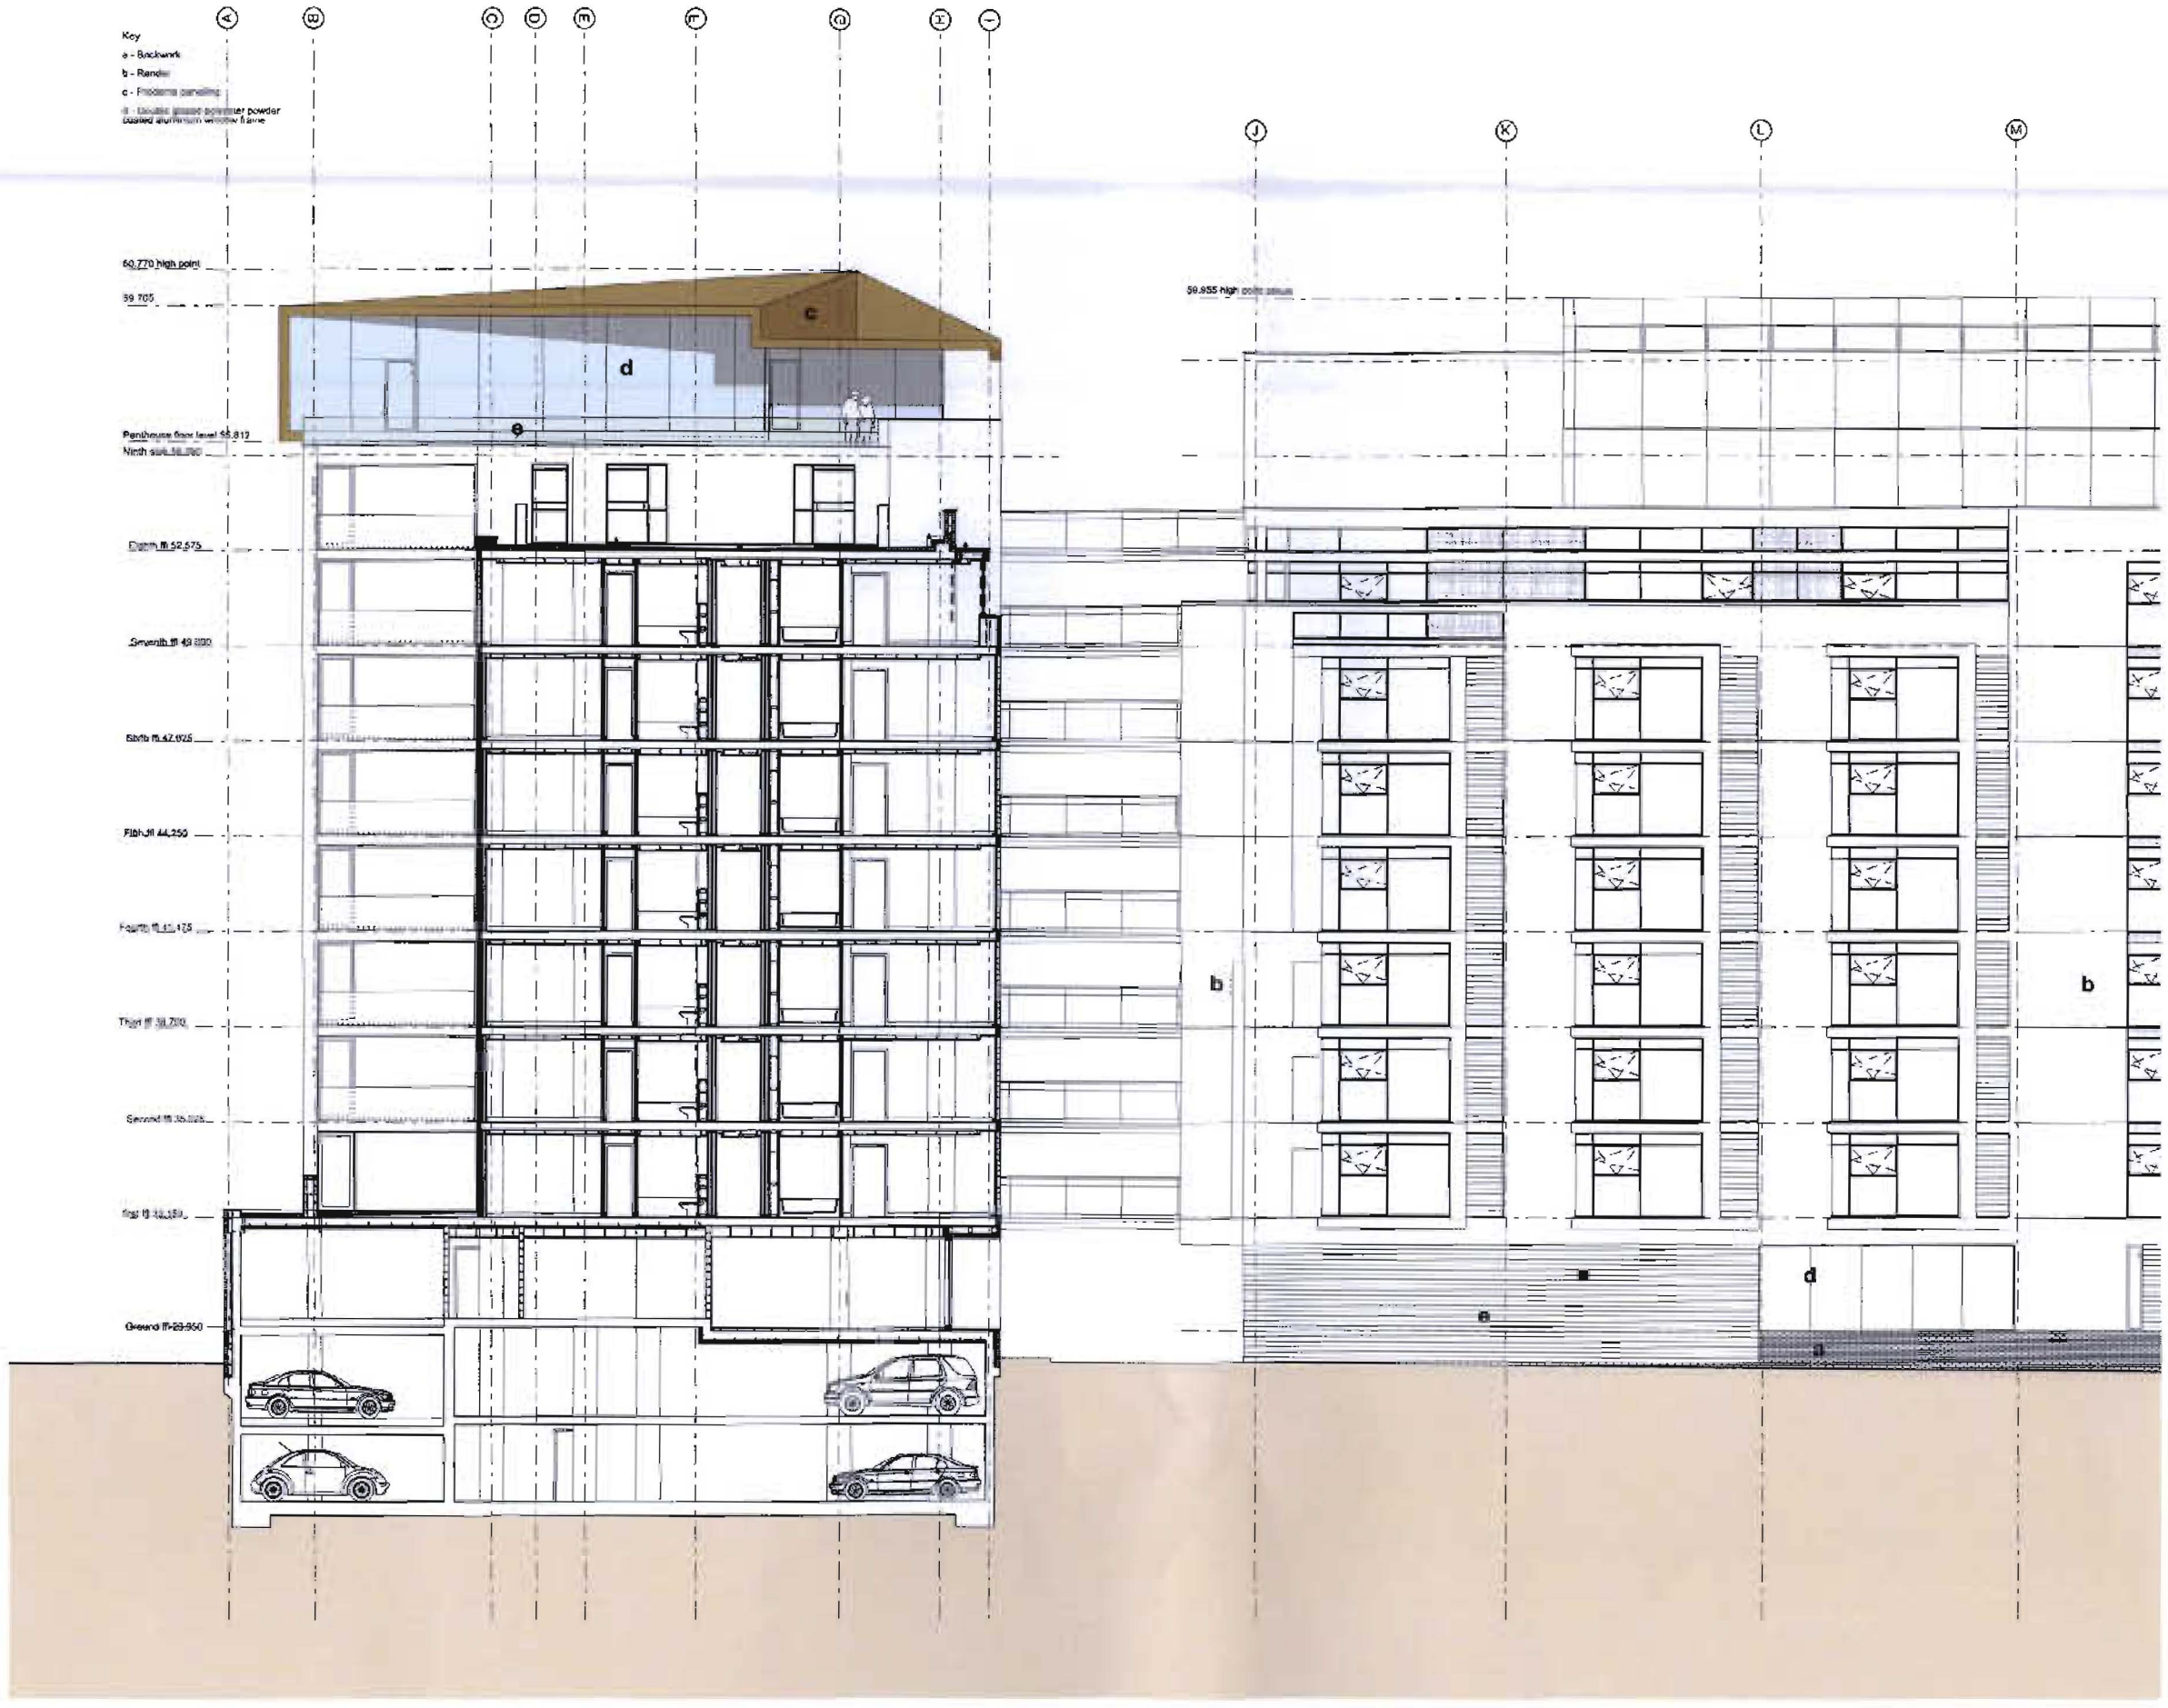

notes / revision

project

Penthouse Commercial Design Manchester

job number

date

drawing number

revision

title

North Elevation

scale

date

July 2007

drawn by

checked by

issued for

planning document

stephenson | bell

architects and planners

This design and drawing is the copyright of stephenson bell design and may not be reproduced in any form whatsoever without prior written consent. Use of this drawing, electronic image and/or printed copyright licence **do not scale from this drawing**

Prodema laminate cladding to roof
colour - Almond

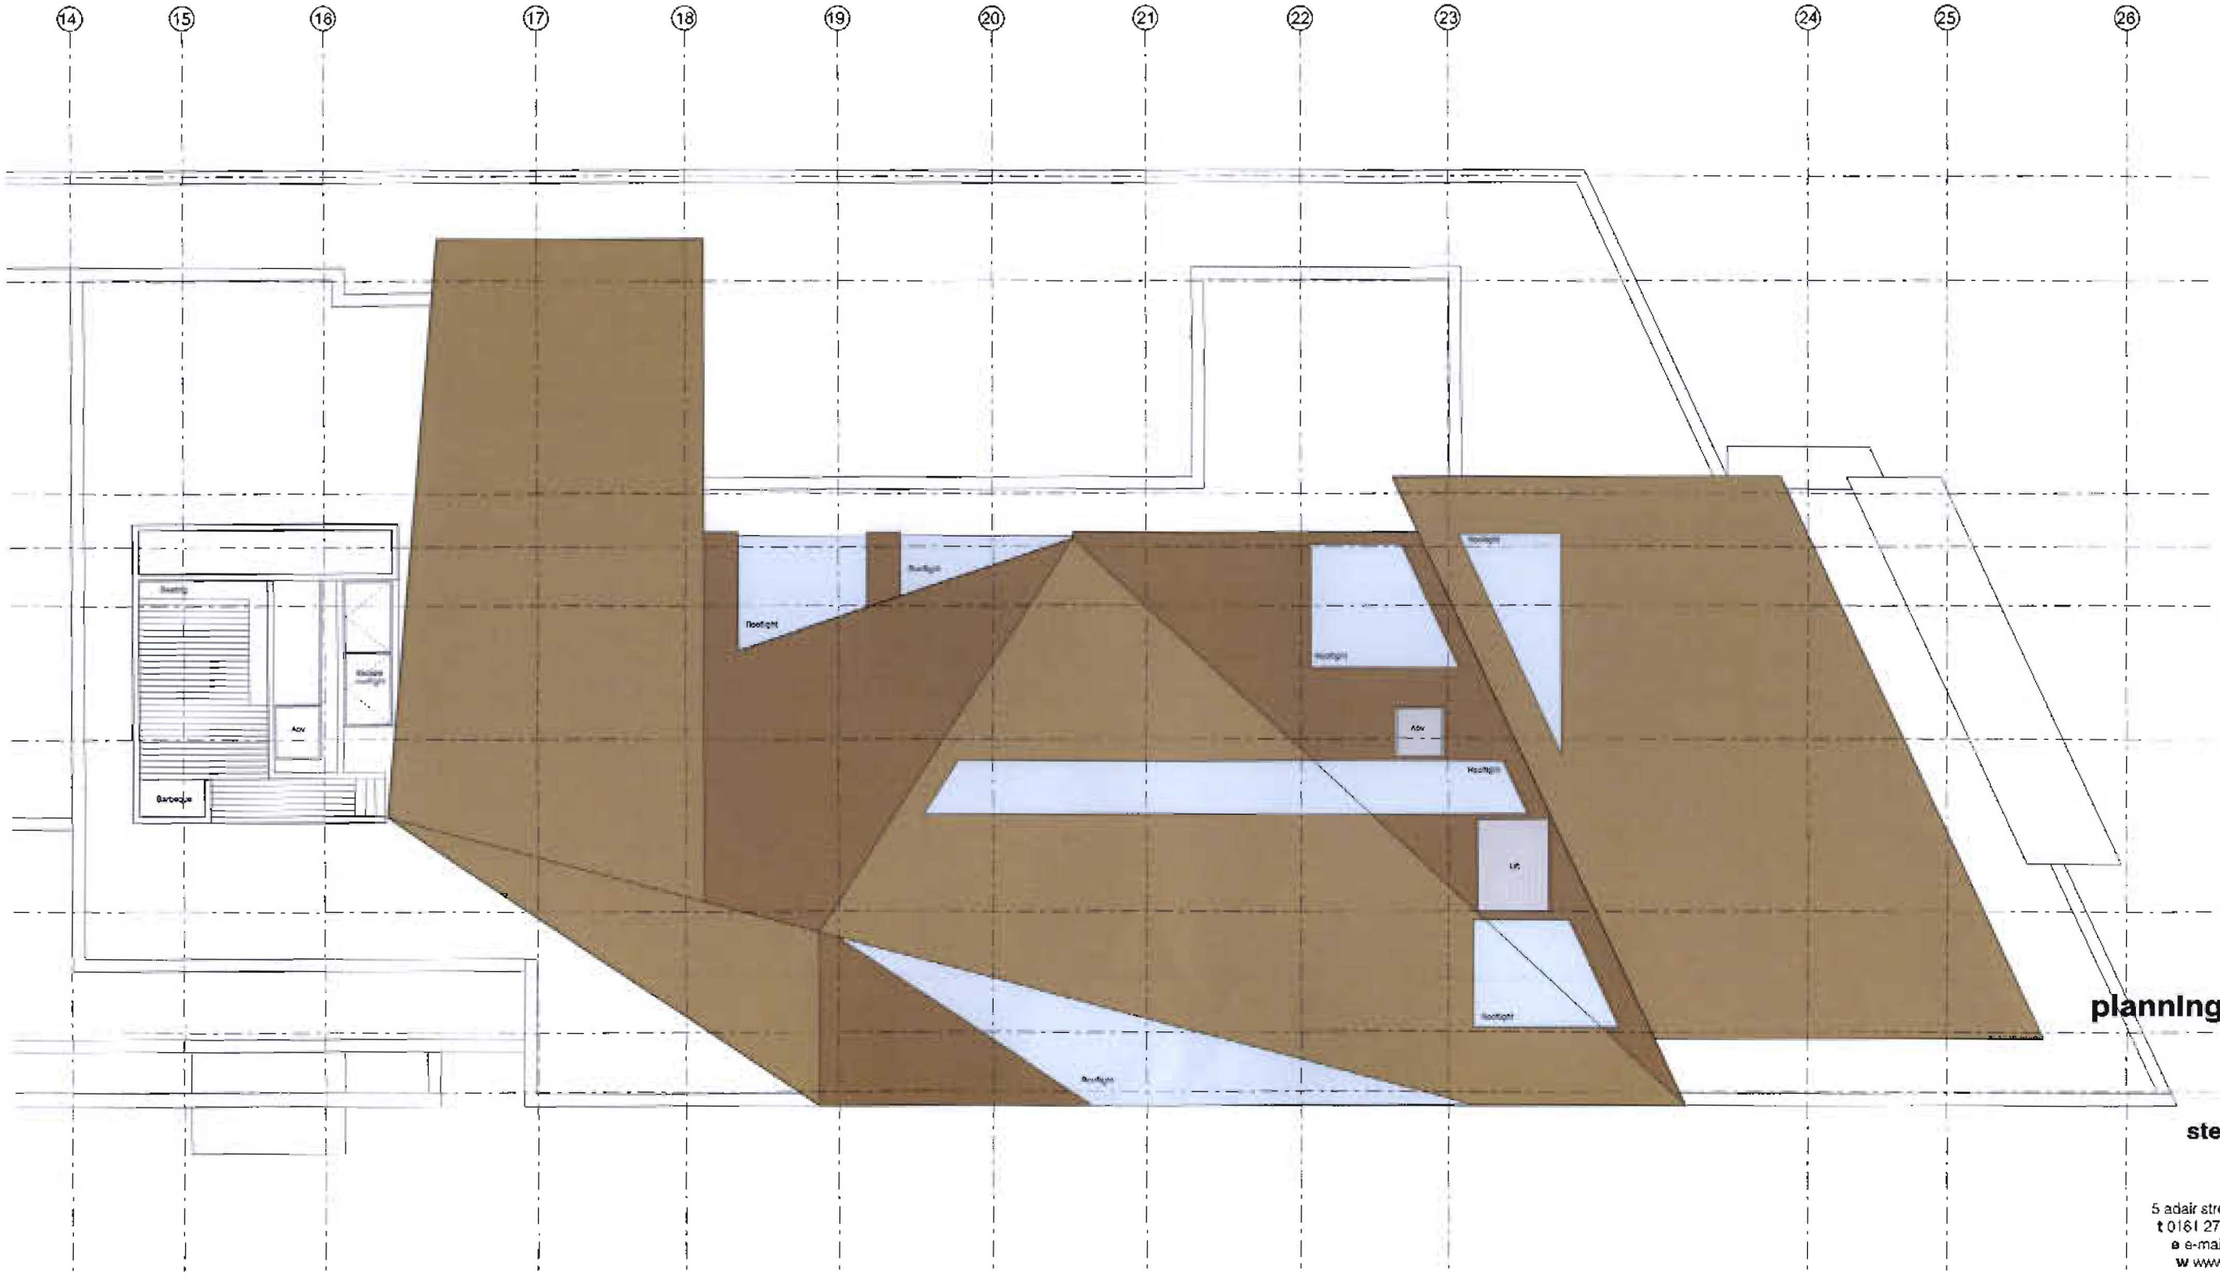
14
15
16
17
18
19
20
21
22
23
24
25
26
Rooflight
Rooflight
Rooflight