

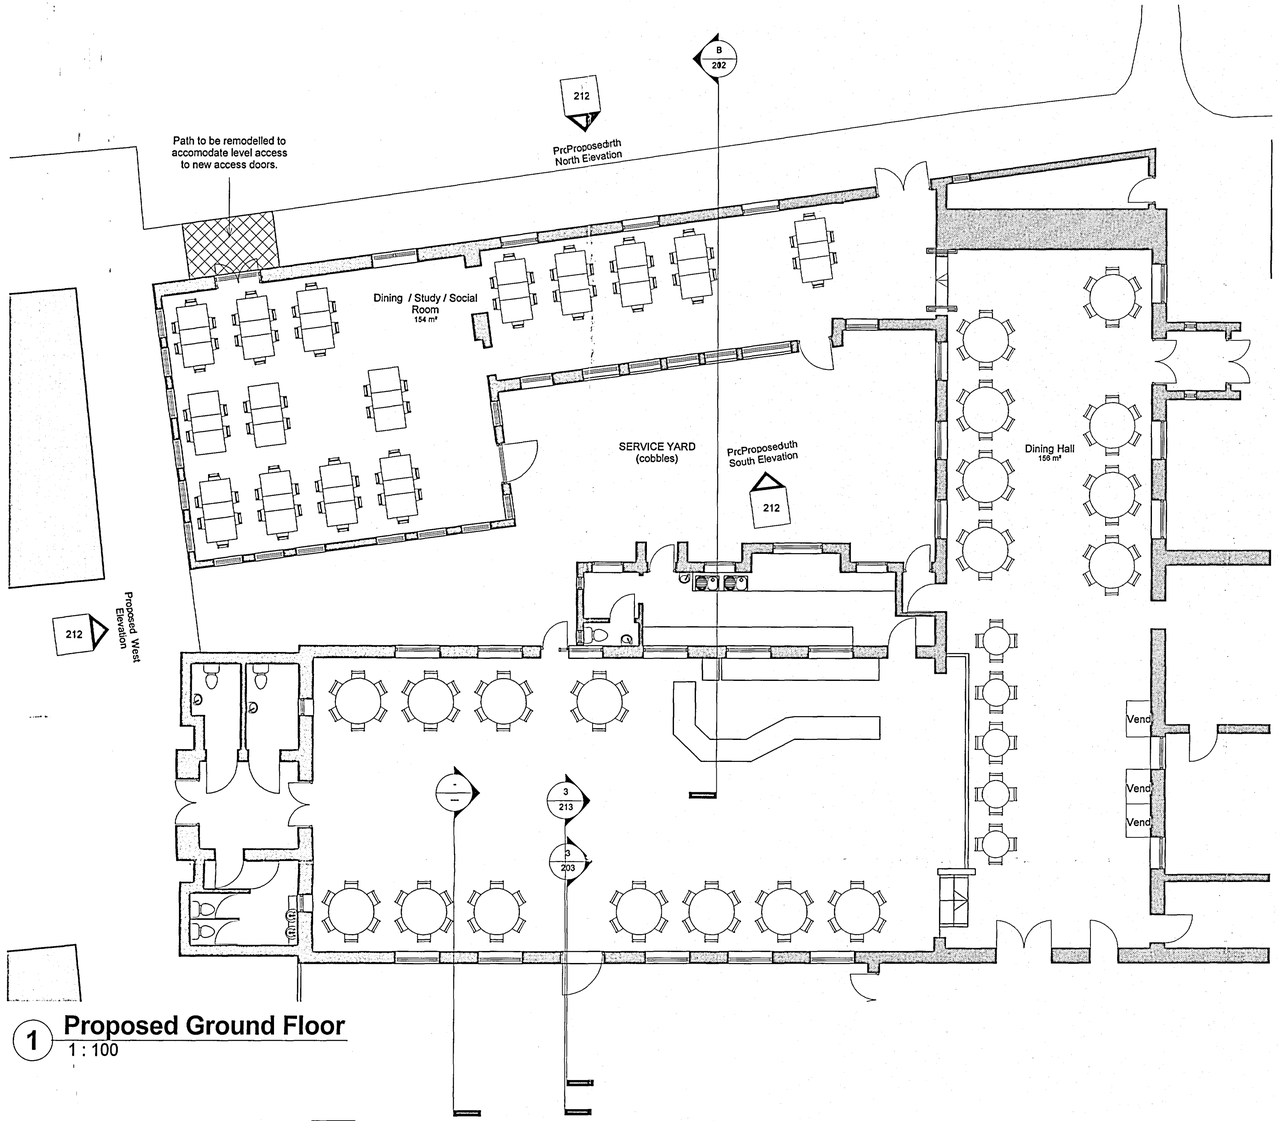



1 Proposed Ground Floor
1 : 100

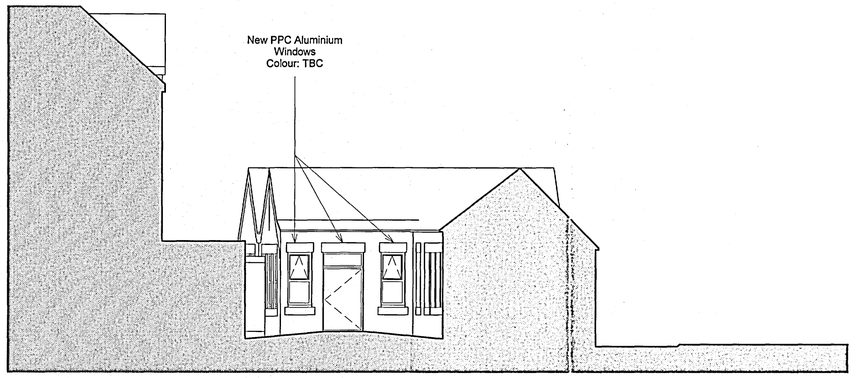


B Proposed Section
1 : 100

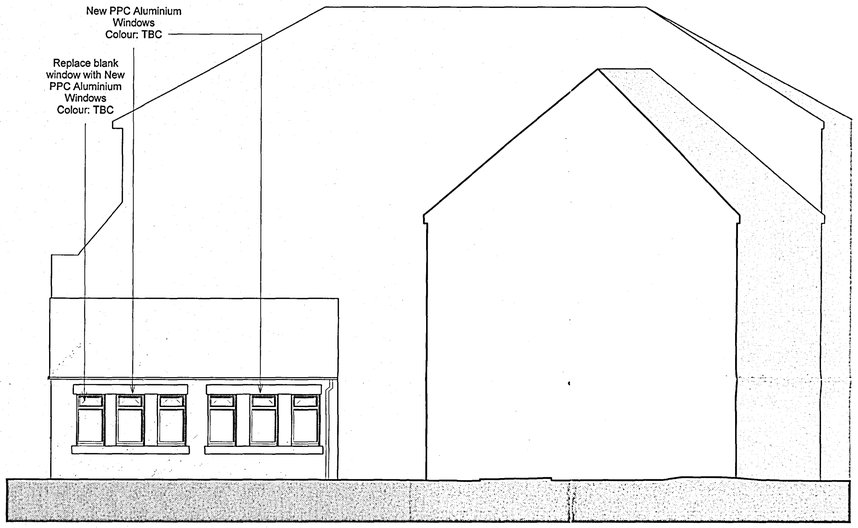

C Proposed West Elevation
1 : 100

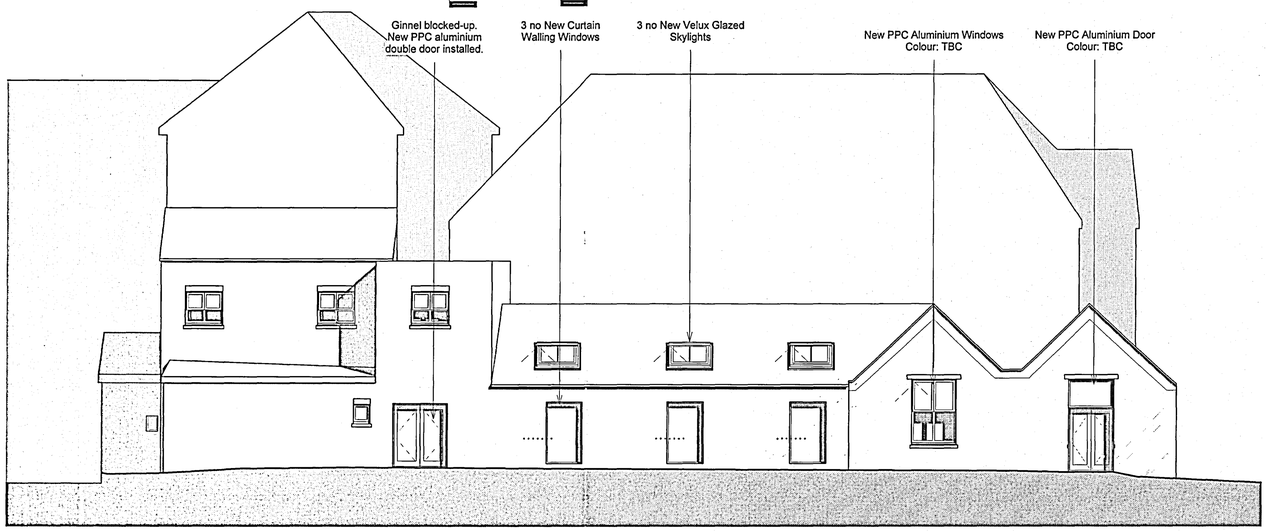

A Proposed North Elevation
1 : 100

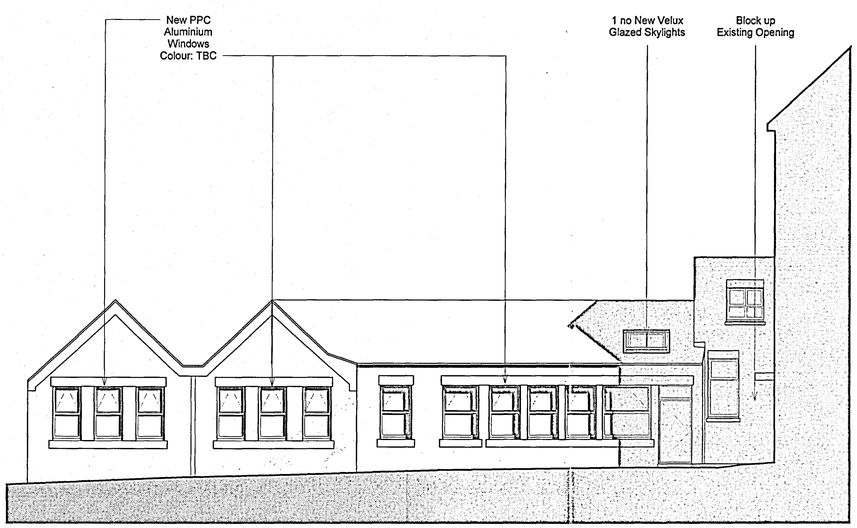

D Proposed South Elevation
1 : 100

NOTES
The Contractor is to check all dimensions and conditions on site before commencing. Do not scale from this drawing.
This drawing remains the copyright of POZZONI LLP.

SCALE BARS - TO BE USED ONLY AS GUIDANCE

1:100	mm	1000	3000	5000	7000	
1:200	mm	5000	8000	12000		
1:500	M	5	15	25	35	
1:1250	M	10	30	50	170	190

KEYPLAN

PLANNING AND BUILDING CONTROL
18 JUL 2011

Rev	Description	By	Date
B	Drawing amended for new door layout	LBL	05.07.11
A	Additional notes added.	LBL	31.01.11

Client
Xaverian College

Job
Student Services Building

Drawing
s/s Proposed Plan & Elevations - Social Hub

- ☐ Feasibility
- ☐ Design
- ☐ Tender
- ☐ Contract
- ☒ Construction
- ☐ As Built

Scale	1 : 100	@ A1
Model	LBL	
Sheet	LBL	
Checked	CSM	
Issue Date	10/01/11	Rev
Drg. No.	P2892 - 202	B

POZZONI
T 0161 928 7848
F 0161 926 9428
E architects@pozzoni.co.uk
2 Woodville Road
Altrincham
WA14 2FH