Palace

beam locations

glazed partions (type 1)

Komfort Polar single glazed partitioning with full height frosted manifestation. New doors to partitions to be full height single Oak veneered door with vision panel and satin stainless steel lever lock furniture.

solid partions (type 2)

Metal stud partition 75mm thick. Partitions are to be fixed between the existing suspended ceiling and raised floor and to a shadow gap detail to the existing walls.

extent of suspended ceiling

BB

BB

CC

store

store

store

store

existing riser

existing riser

Cleaners

Shower

WC

WC

UP

AA

CC

Solid Partition Shadow Gap Detail

typical at all junctions between new solid partitions and original fabric

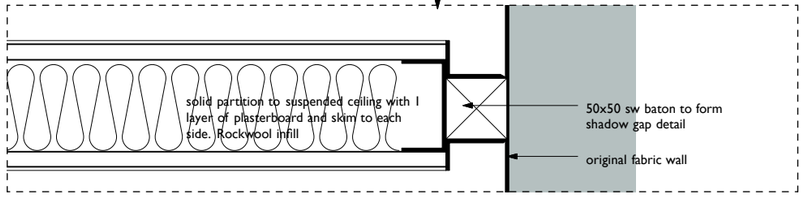

-	-	-
description	date	rev

Bridgewater House, Manchester
alterations to 5th Floor
for Bruntwood

Proposed Floor Plan

-

scheme 1444
no. **P(115)**
rev -
scale 1:200@A3, 1@100 A1
date June 2012
drawn AMB

makinarchitecture
URBAN ARCHITECTS & DESIGNERS
www.makinarchitecture.com
t 0161 236 0051
e architect@makinarchitecture.com

SK sketch P proposed T tender C construction AB asbuilt

COPYRIGHT OF MAKIN ARCHITECTURE
DO NOT SCALE FROM THIS DRAWING
DIMENSIONS TO BE CHECKED ON SITE