SIGN 1: 2no. INTERNALLY ILLUMINATED FACSIA SIGN

Approx Size: 1no. 13,570mm x 1,600mm



scale: 1 to 50


Approx Size: 1no. 4,300mm x 1,600mm




scale: 1 to 50

CLOSE UP PHOTO DETAIL OF MANUFACTURED SIGNAGE



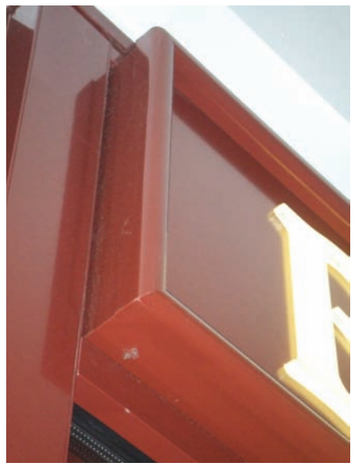

SPLIT SECTION: 1 to 20

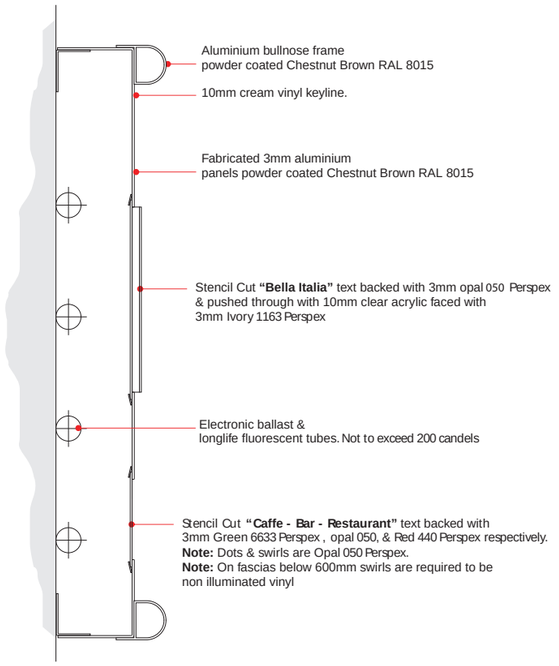

SIGN2: *EXISTING FREESTANDING INTERNALLY ILLUMINATED MONOLITH.*

Re furbish / re paint existing monolith sign in corporate colours and apply new vinyl decal for Bella Italia etc. As shown on photo drop.

SPECTRUM SIGNS & GRAPHICS UK LLP
5, Carnell Lane, Fernwood, Newark, Notts, NG24 3FS
Tel: 05601 653 554
Fax: 01394 421 593
Email: info@spectrumsg.co.uk
Web: www.spectrumsg.co.uk

Customer: Tragus Group	
Project: Bella Italia	
Site address: Manchester, Parrs Wood	

Drawing number: SS 07 02 12 NB	
Date: 07/02/12	Drawn by: Nick Benson
Scale:	Signed o□:
Description: NEW SIGNAGE PROPOSAL	

Revisions:	
1:	6:
2:	7:
3:	8:
4:	9:
5:	10:

Colour references:

COPYRIGHT ©
the copyright of this drawing and / or design is vested in the designer & must be neither or nor reproduced without their consent.

SIGN3: GROUND MOUNTED BANNER BARRIERS

1800mm x 860mm ground mounted banner area dividers with screen printed details as visual. Banner to have 70mm sleeve to the top. 2no. stainless steel tubular which will fit into sockets, fully removable.

BANNER AREA: 1800mm x 860mm (AMOUNTS TO BE CONFIRMED)





COMPONENT DETAIL OF FREESTANDING BANNER SYSTEM







SPECTRUM SIGNS & GRAPHICS UK LLP
5, Carnell Lane, Fernwood, Newark, Notts, NG24 3FS
Tel: 05601 653 554
Fax: 01394 421 593
Email: info@spectrumsg.co.uk
Web: www.spectrumsg.co.uk

Customer: Tragus Group	
Project: Bella Italia	
Site address: Manchester, Parrs Wood	

Drawing number: SS 07 02 12 NB	
Date: 07/02/12	Drawn by: Nick Benson
Scale:	Signed o□:
Description: NEW SIGNAGE PROPOSAL	


Revisions:	
1:	6:
2:	7:
3:	8:
4:	9:
5:	10:


Colour references:

COPYRIGHT ©
the copyright of this drawing and / or design is vested in the designer & must be neither or nor reproduced without their consent.

SIGN 4: JUMBRELLA PARASOLES WITH HEATING & LIGHTING

2no. 2500mm x 3500mm Canvas Parasoles to be situated within external seating area, to be within barrier banners. Fully removable.

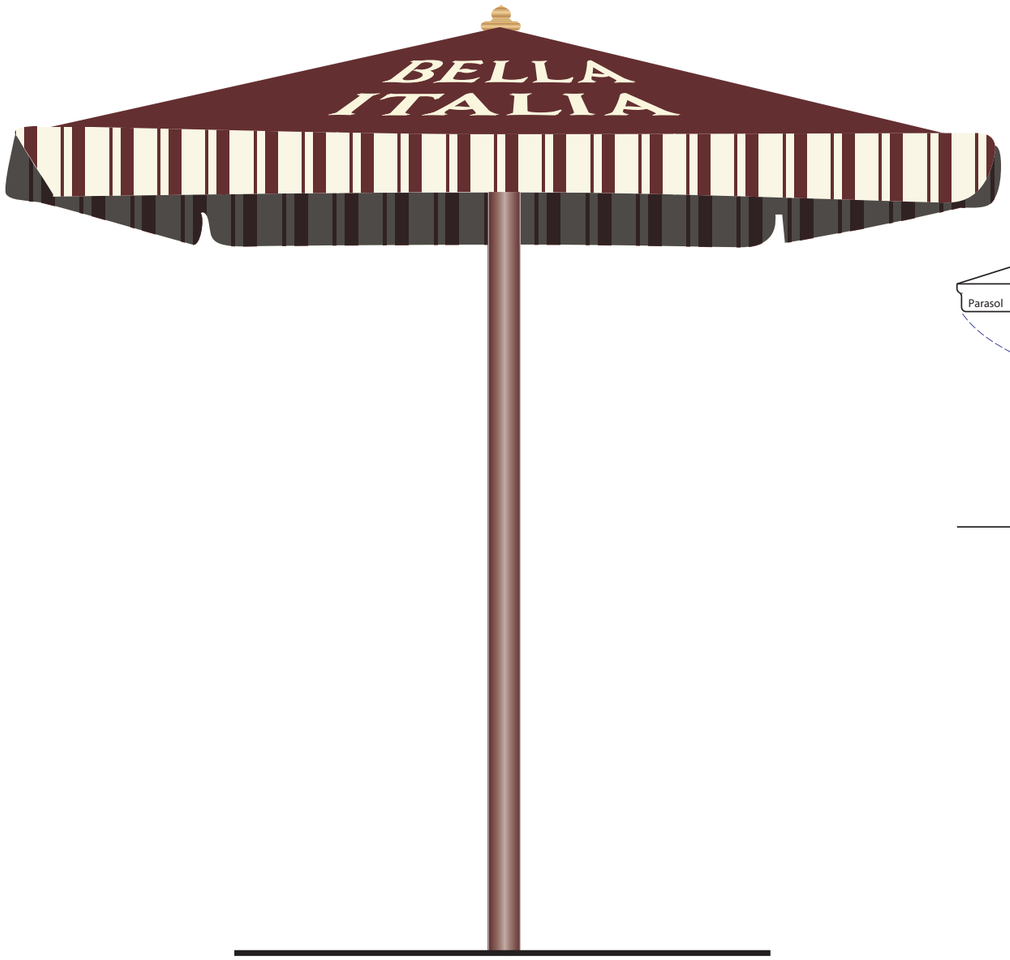

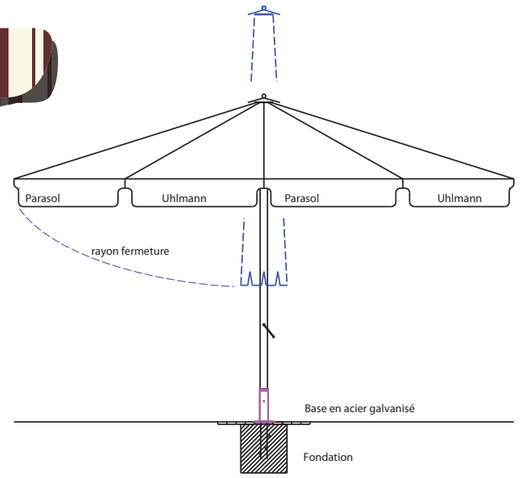

COMPONENT DETAIL OF PARASOL SYSTEM

Force Ten Storm Umbrella

Component Spec
Mast wall from 3mm to 5 mm. All arms have reinforced external struts
All inserts made of stainless steel. Hinge bolts now high tensile M10 was M8
Overall weight of umbrella has increased from 50kg to 100kg

Weather Conditions
Force Ten Umbrella to be left open in all weather and will be safe
to Beaufort 10 (storm conditions)

Warranty
Only valid if umbrella is kept open in its strongest position
We will undertake to repair/replace free of charge over a 12 month period
(excluding excess Beaufort 10 and Hurricanes)
all wind related damage to the Force ten storm umbrella

Trial Results
Factory wind tests to Beaufort 10 (storm conditions) 6 Month site test in
coastal location. All arms tested to withstand at least 100kg load bearing

Membrane
Fire retardant treatment applied to 9 colours
Heavy duty stain resistant coating











SPECTRUM SIGNS & GRAPHICS UK LLP
5, Carnell Lane, Fernwood, Newark, Notts, NG24 3FS
Tel: 05601 653 554
Fax: 01394 421 593
Email: info@spectrumsg.co.uk
Web: www.spectrumsg.co.uk

Customer: Tragus Group	
Project: Bella Italia	
Site address: Manchester, Parrs Wood	

Drawing number: SS 07 02 12 NB	
Date: 07/02/12	Drawn by: Nick Benson
Scale:	Signed o□:
Description: NEW SIGNAGE PROPOSAL	

Revisions:	
1:	6:
2:	7:
3:	8:
4:	9:
5:	10:

Colour references:

COPYRIGHT ©
the copyright of this drawing and / or design is vested in the designer & must be neither or nor reproduced without their consent.





SPECTRUM SIGNS & GRAPHICS UK LLP
5, Carnell Lane, Fernwood, Newark, Notts, NG24 3FS
Tel: 05601 653 554
Fax: 01394 421 593
Email: info@spectrumsg.co.uk
Web: www.spectrumsg.co.uk

Project: Bella Italia Manchester

Drawing number:

Date: 10/01/12 | Drawn by: Nick Benson

Scale: | Signed o□:

Description:

Revisions:

1:	6:
2:	7:
3:	8:
4:	9:
5:	10:

Colour references:

COPYRIGHT ©
the copyright of this drawing and / or design is vested in the designer & must be neither or nor reproduced without their consent.



SIGN 2: RECOVER EXISTING FREE STANDING MONOLITH SIGN. RESPRAY IN CORP COLOURS AND AD NEW VINYL DECALS.



SPECTRUM SIGNS & GRAPHICS UK LLP
5, Carnell Lane, Fernwood, Newark, Notts, NG24 3FS
Tel: 05601 653 554
Fax: 01394 421 593
Email: info@spectrumsg.co.uk
Web: www.spectrumsg.co.uk

Project: Bella Italia Manchester

Drawing number:

Date: 10/01/12 | Drawn by: Nick Benson

Scale: | Signed o□:

Description:

Revisions:


1:	6:
2:	7:
3:	8:
4:	9:
5:	10:

Colour references:

COPYRIGHT ©
the copyright of this drawing and / or design is vested in the designer & must be neither or nor reproduced without their consent.



A PROPOSED SHOPFRONT ELEVATION
SCALE 1:50

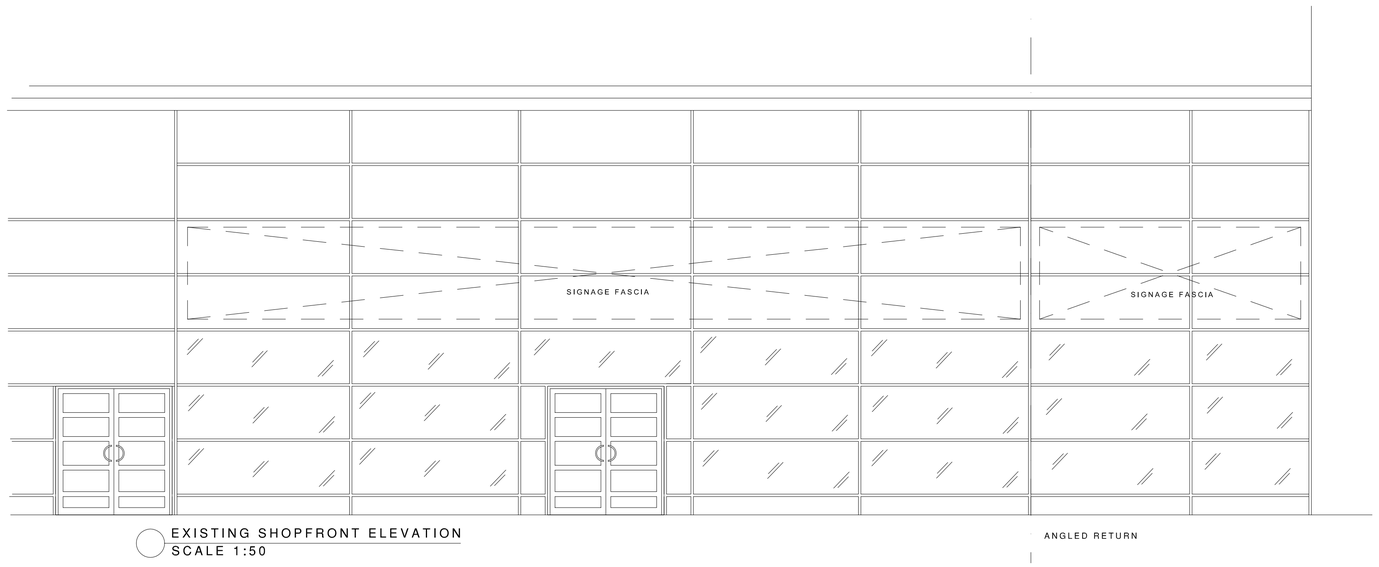

EXISTING SHOPFRONT ELEVATION
SCALE 1:50

SPECTRUM SIGNS & GRAPHICS UK LLP
5, Carnell Lane, Fernwood, Newark, Notts, NG24 3FS
Tel: 05601 653 554
Fax: 01394 421 593
Email: info@spectrumsg.co.uk
Web: www.spectrumsg.co.uk

Customer: Tragus Group	
Project: Bella Italia	
Site address: Manchester	

Drawing number:	
Date: 07/02/12	Drawn by: Nick Benson
Scale:	Signed o□:
Description:	

Revisions:	
1:	6:
2:	7:
3:	8:
4:	9:
5:	10:

Colour references:

COPYRIGHT ©
the copyright of this drawing and / or design is vested in the designer & must be neither or nor reproduced without their consent.