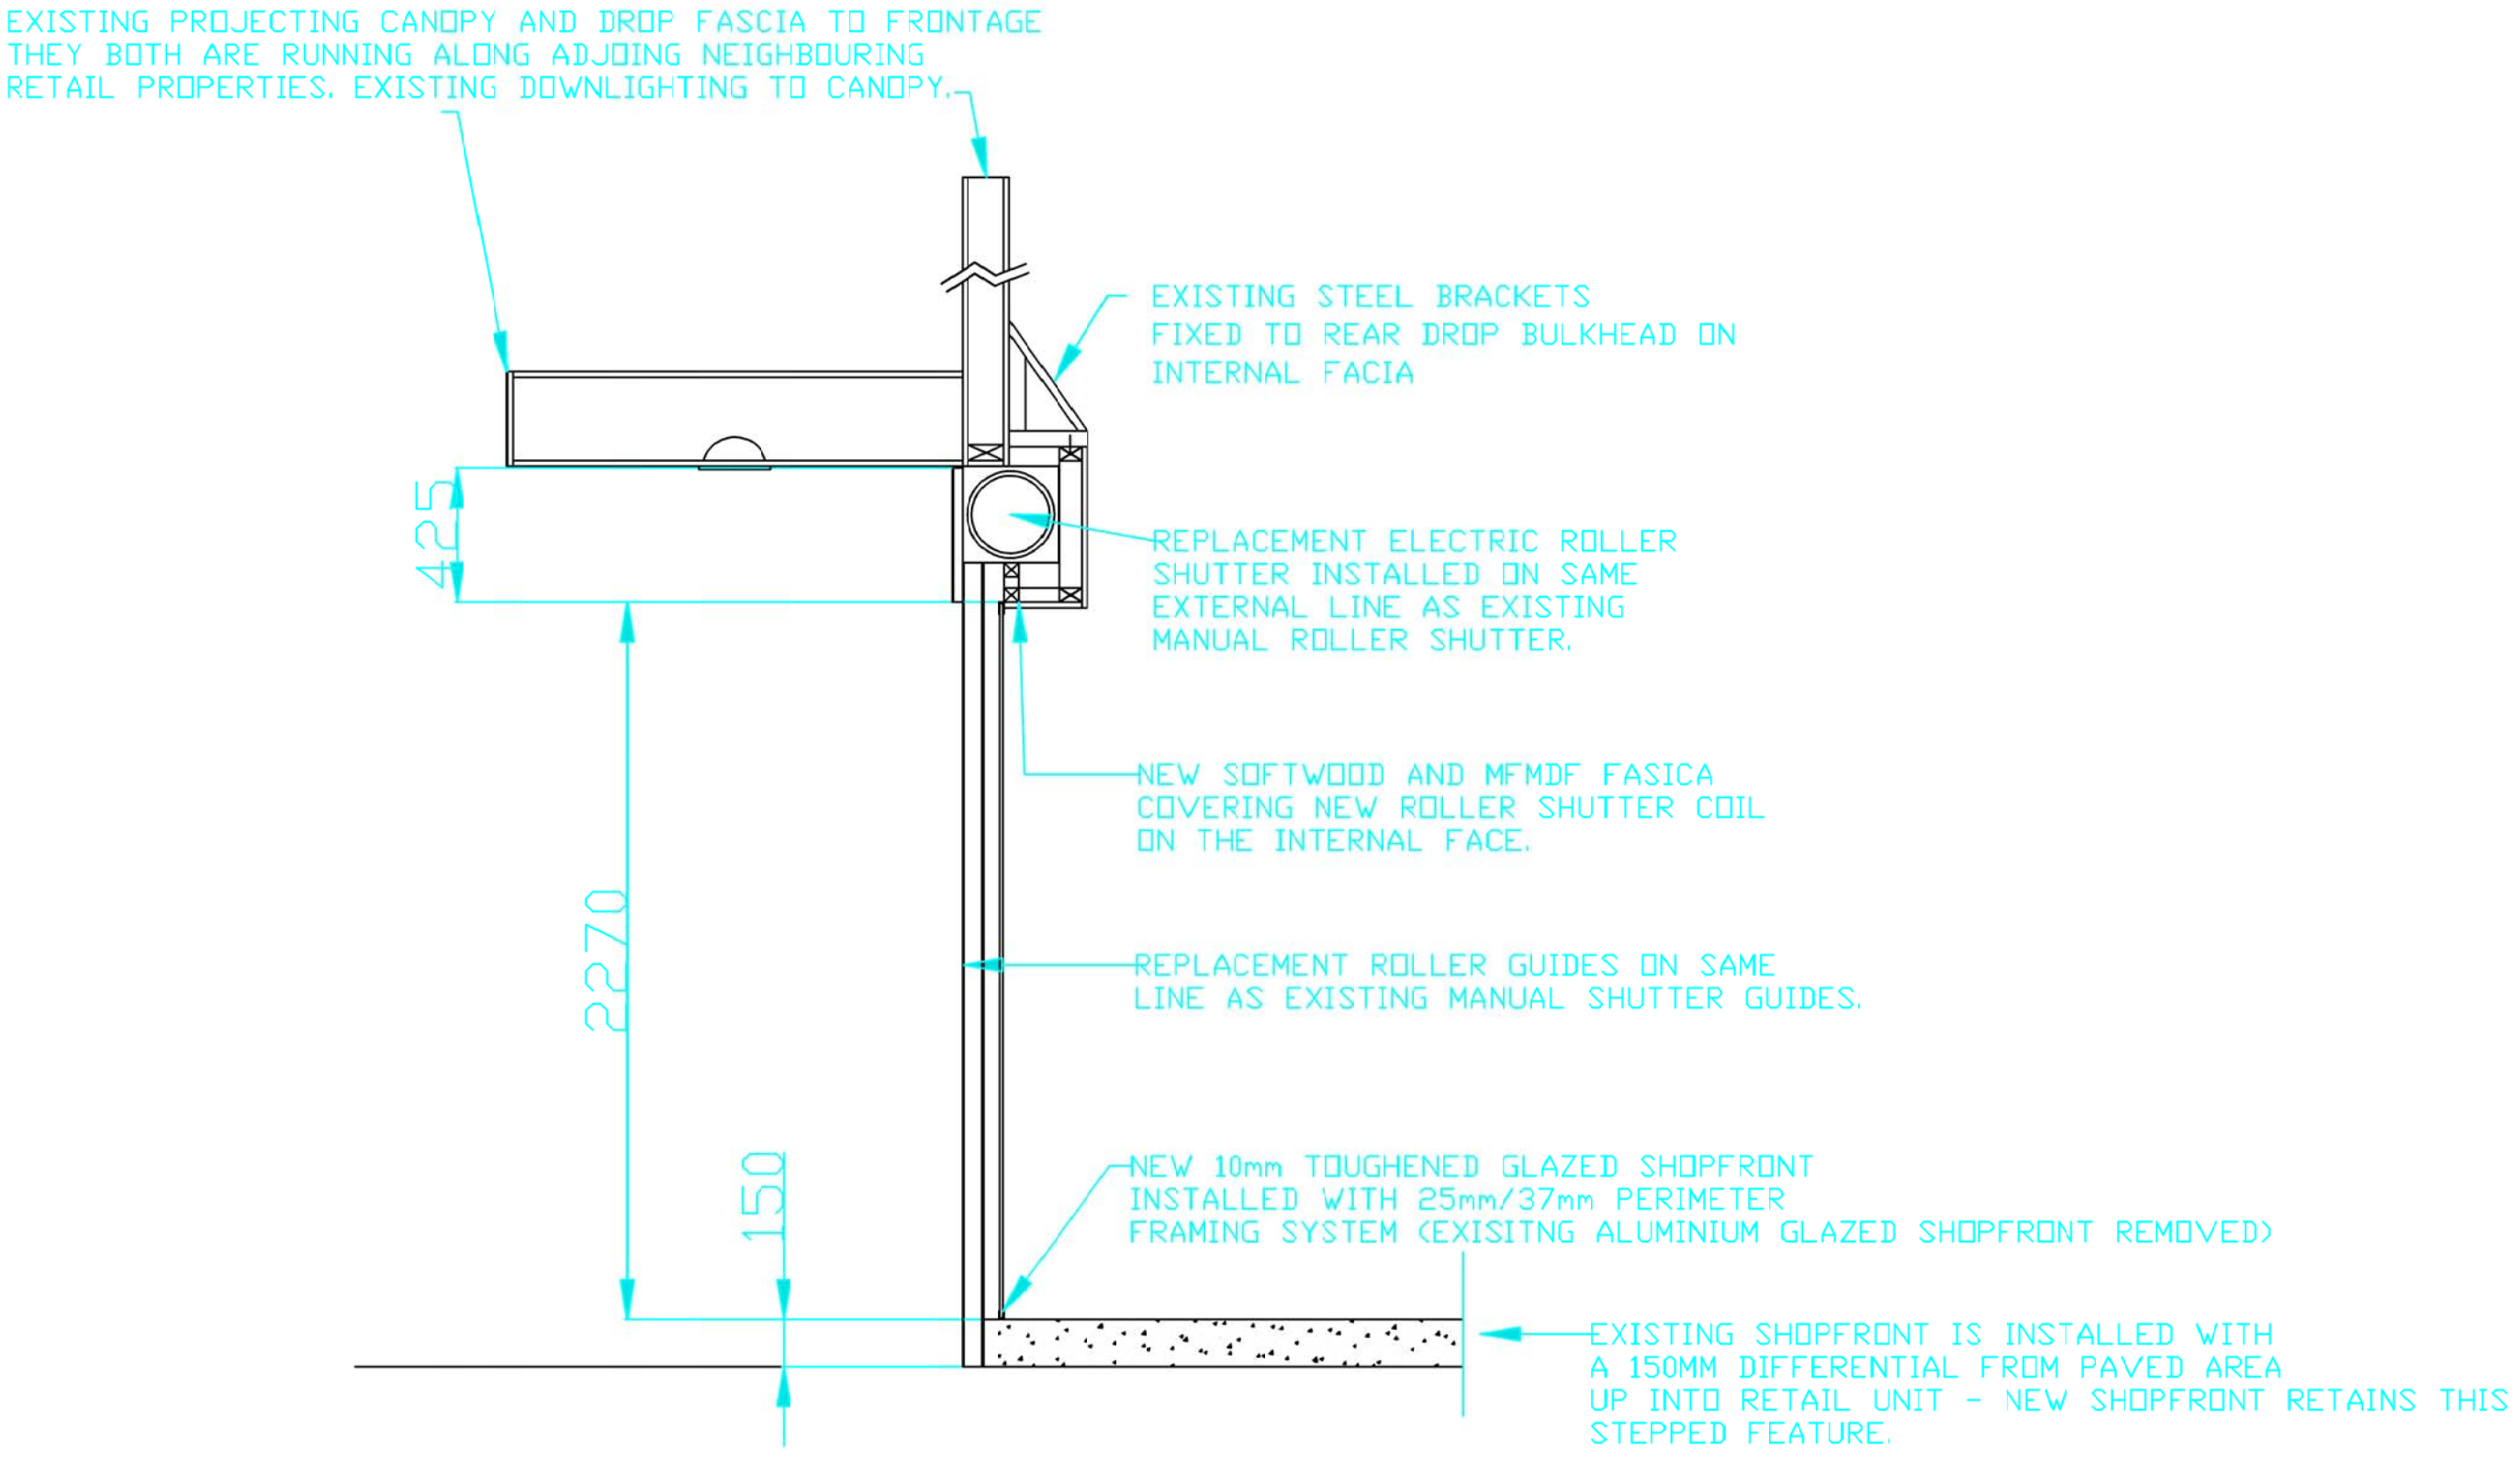


TYPICAL SECTION THRO' GLAZING / ROLLER SHUTTER