

Copyright, design rights or other intellectual property rights in this drawing remain the property of IAN BARBER & ASSOCIATES LIMITED. The plans and information contained within are supplied on the express condition that they are not used in connection with the production of any building components nor the design, erection or construction of any building unless with the permission of IAN BARBER & ASSOCIATES LIMITED. The plans may not be copied nor used, disclosed nor passed to any third party for any other purpose without the express consent of IAN BARBER & ASSOCIATES LIMITED.


Do not scale working dimensions from this drawing, with all dimensions to be checked and verified on site.

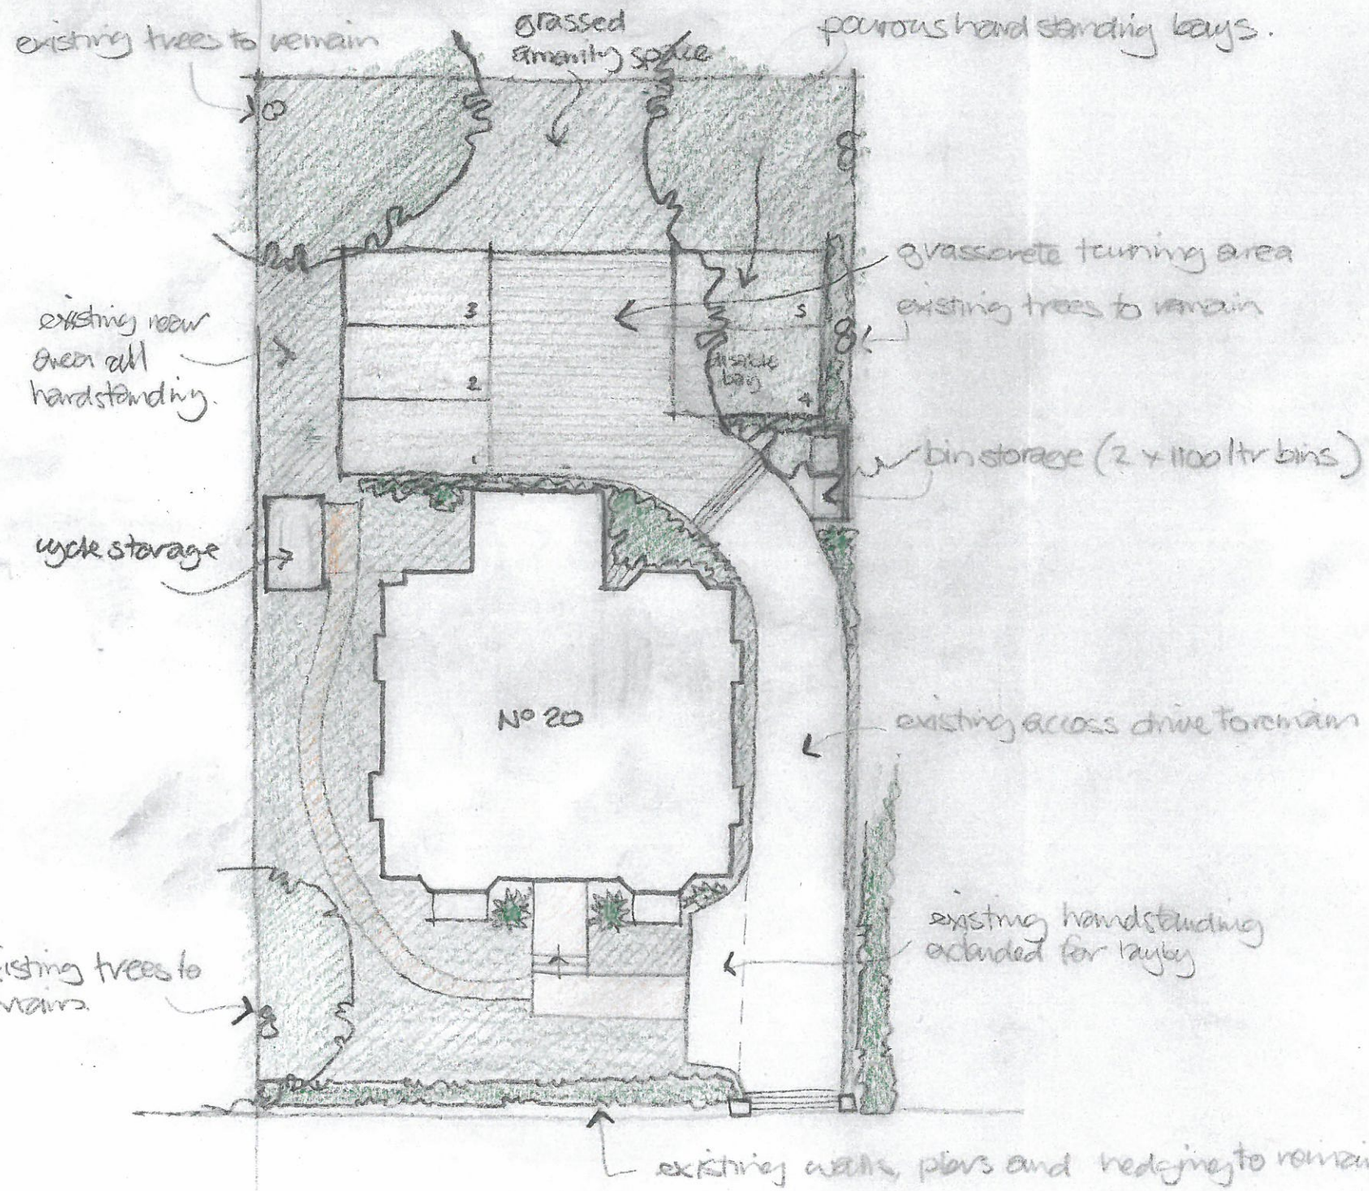

site plan
1:200 @ A3

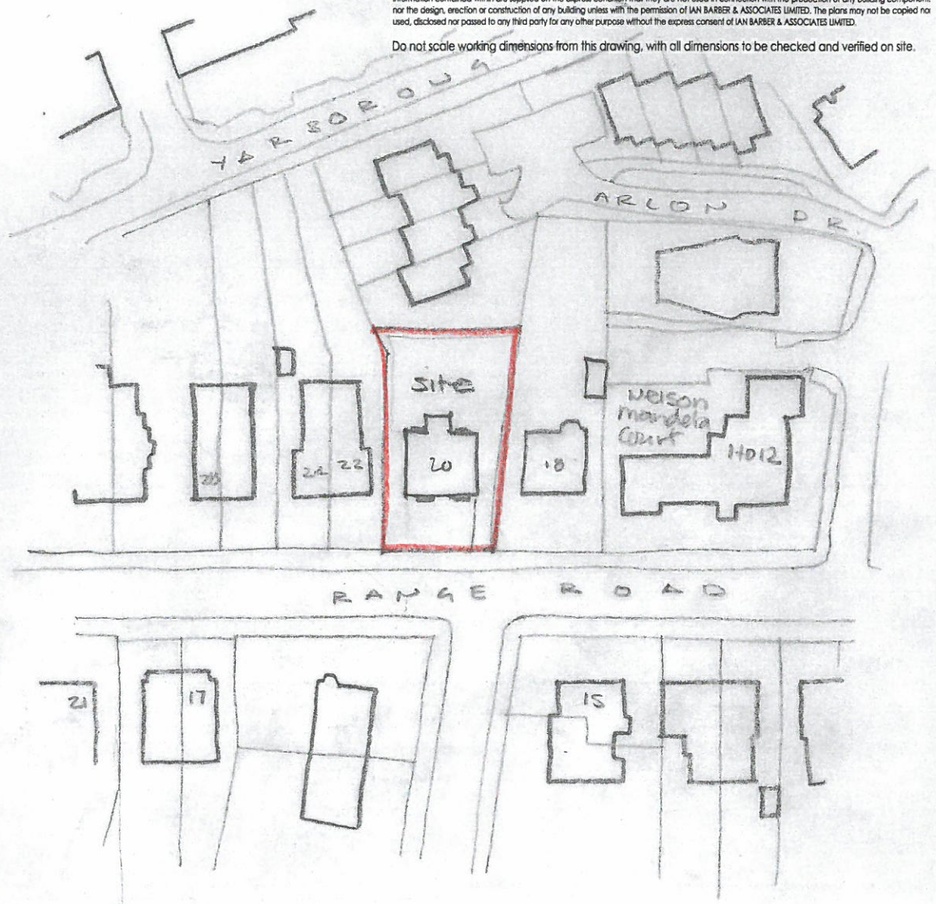

location plan
1:1250 @ A3

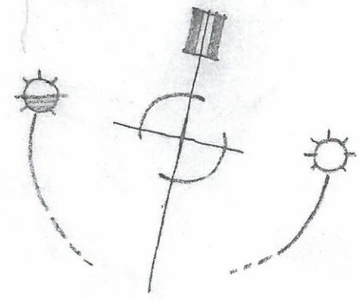

ian barber associates
Architectural & Planning Consultants
Unit 51 Joseph Wilson Industrial Estate Millstrood Road Whitstable Kent CT5 3PS
T: 01227 770511 F: 01227 281883 E: ian@ianbarber.net

Project
20 range road
walley range manchester

Client
mr r kanval

Drawing Title
location and site plan


Scale
1:1250 & 1:200 @ A3

Drawing No.
2194/01 a


october 2013 rev a - reduction of parking spaces
august 2013 drawn

Copyright, design rights or other intellectual property rights in this drawing remain the property of IAN BARBER & ASSOCIATES LIMITED. The plans and information contained within are supplied on the express condition that they are not used in connection with the production of any building components nor the design, erection or construction of any building unless with the permission of IAN BARBER & ASSOCIATES LIMITED. The plans may not be copied nor used, disclosed nor passed to any third party for any other purpose without the express consent of IAN BARBER & ASSOCIATES LIMITED.

Do not scale working dimensions from this drawing, with all dimensions to be checked and verified on site.

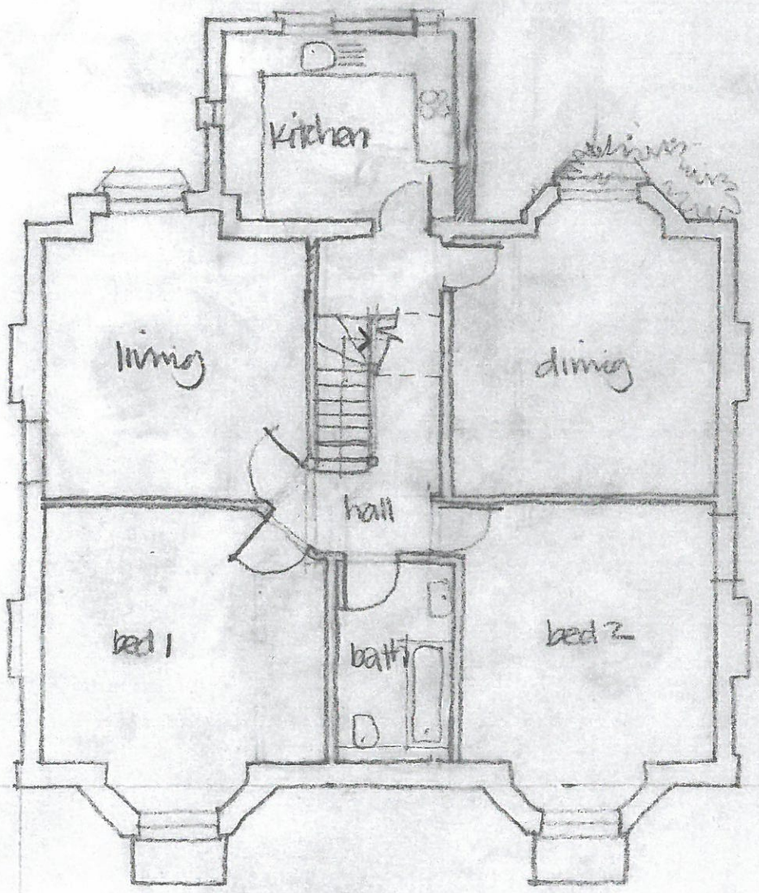

basement
1:100 @ A3

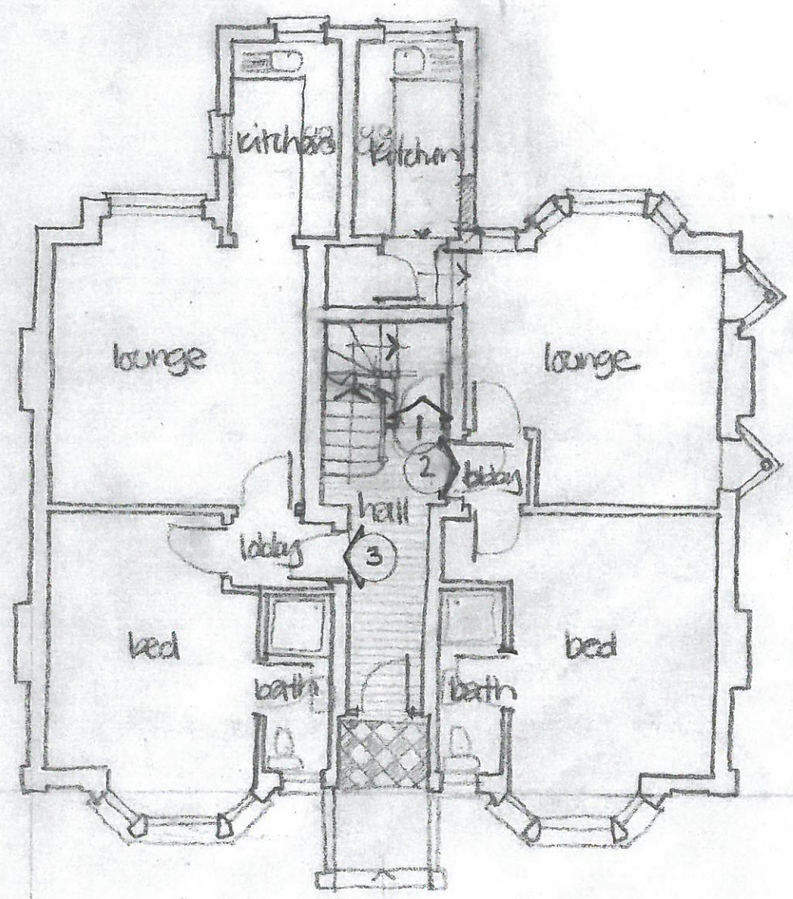

ground

0 1 2 3 4 5 10

Ian Barber Associates
Architectural & Planning Consultants
Unit 51 Joseph Wilson Industrial Estate Millstrood Road Whitstable Kent CT5 3PS
T: 01227 770511 F: 01227 281883 E: ian@ianbarber.net

Project
20 range road
walley range manchester

Drawing Title
proposed
plans 1

Client
mr r kanval


Scale
1:100 @ A3

Drawing No.
2194/06 a


october 2013 rev a - reduction of basement unit with front access
august 2013 drawn

Copyright, design rights or other intellectual property rights in this drawing remain the property of IAN BARBER & ASSOCIATES LIMITED. The plans and information contained within are supplied on the express condition that they are not used in connection with the production of any building components nor the design, erection or construction of any building unless with the permission of IAN BARBER & ASSOCIATES LIMITED. The plans may not be copied nor used, disclosed nor passed to any third party for any other purpose without the express consent of IAN BARBER & ASSOCIATES LIMITED.

Do not scale working dimensions from this drawing, with all dimensions to be checked and verified on site.

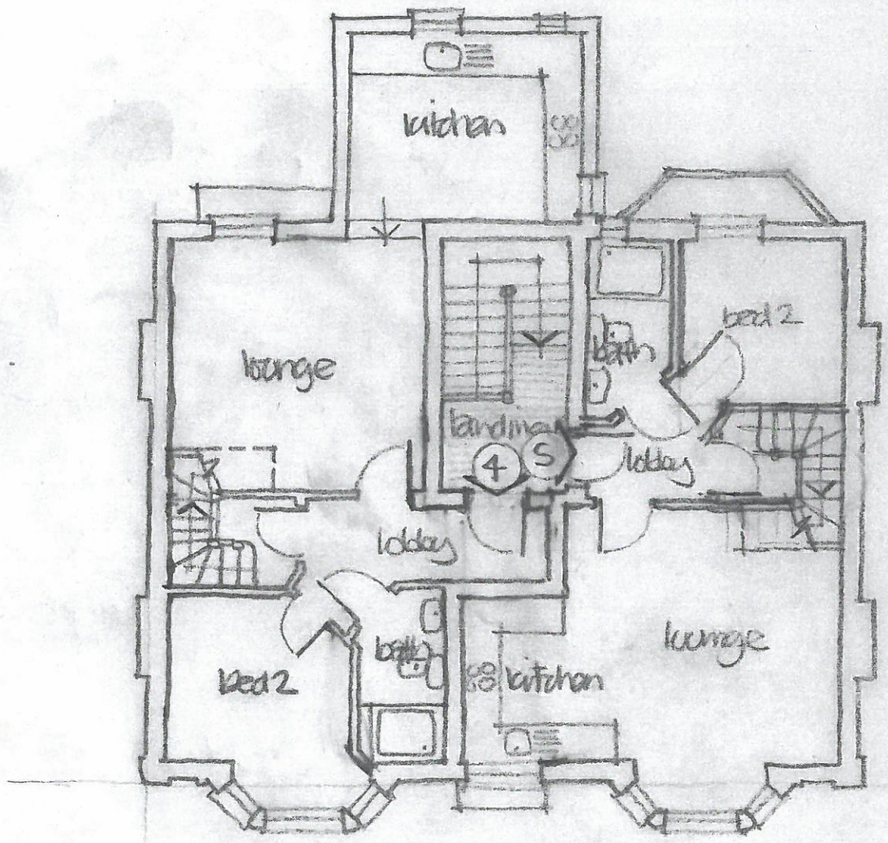

first
1:100 @ A3

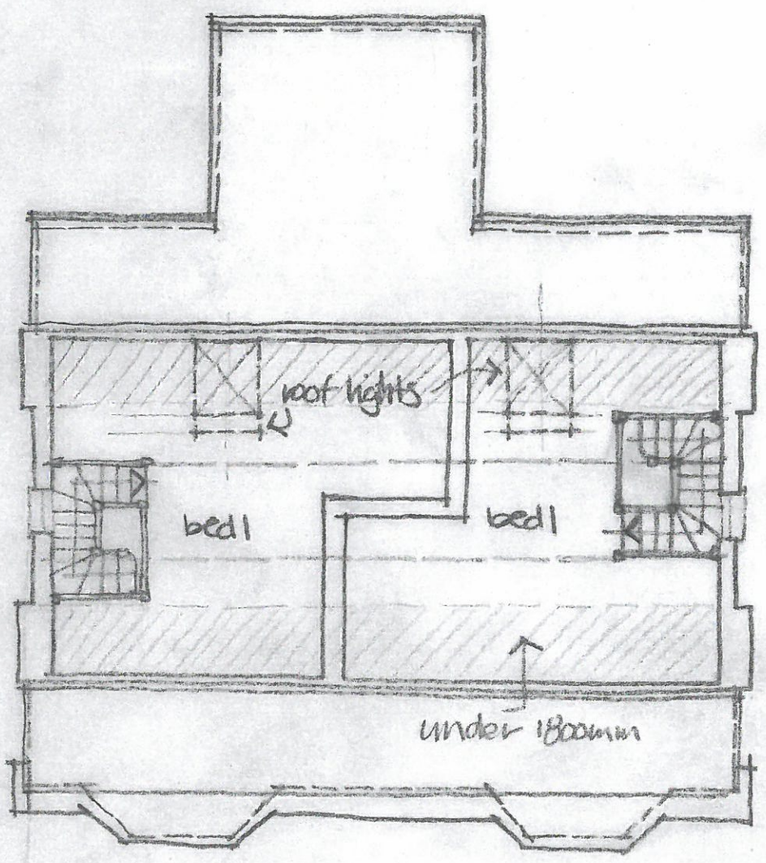

attic

0 1 2 3 4 5 10

ian Barber Associates
Architectural & Planning Consultants
Unit 51 Joseph Wilson Industrial Estate Millstrood Road Whitstable Kent CT5 3PS
T: 01227 770511 F: 01227 281883 E: ian@ianbarber.net

Project
20 range road
walley range manchester

Drawing Title
proposed
plans 2

Client
mr r kanval

Scale
1:100 @ A3

Drawing No.
2194/07 a

october 2013 rev a - flat numbers amended
august 2013 drawn

Copyright, design rights or other intellectual property rights in this drawing remain the property of IAN BARBER & ASSOCIATES LIMITED. The plans and information contained within are supplied on the express condition that they are not used in connection with the production of any building components nor the design, erection or construction of any building unless with the permission of IAN BARBER & ASSOCIATES LIMITED. The plans may not be copied nor used, disclosed nor passed to any third party for any other purpose without the express consent of IAN BARBER & ASSOCIATES LIMITED.


Do not scale working dimensions from this drawing, with all dimensions to be checked and verified on site.



deepened windows

south

1:100 @ A3

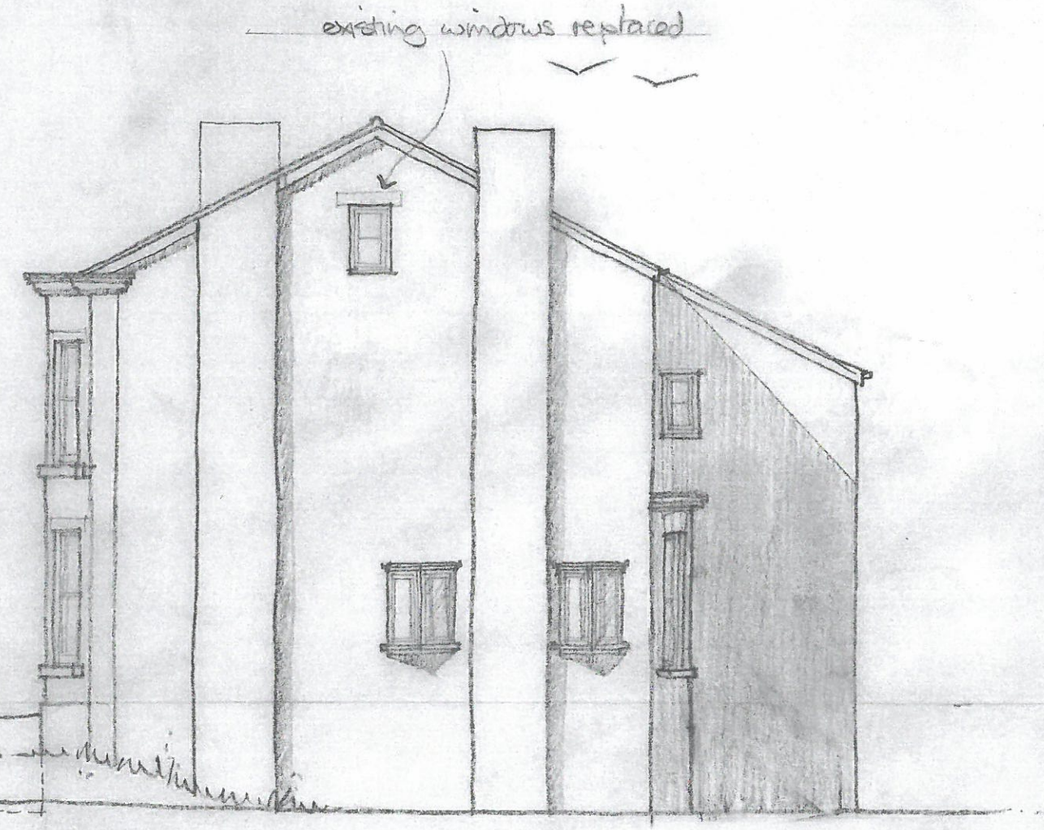

east

0 1 2 3 4 5 10

ian Barber Associates
Architectural & Planning Consultants
Unit 51 Joseph Wilson Industrial Estate Millstrood Road Whitstable Kent CT5 3PS
T: 01227 770511 F: 01227 281883 E: ian@ianbarber.net

Project
20 range road
walley range manchester

Drawing Title
proposed
elevations 1

Client
mr r kanval


Scale
1:100 @ A3

Drawing No.
2194/08a

october 2013 rev a - removal or rear access
august 2013 drawn

Copyright, design rights or other intellectual property rights in this drawing remain the property of IAN BARBER & ASSOCIATES LIMITED. The plans and information contained within are supplied on the express condition that they are not used in connection with the production of any building components nor the design, erection or construction of any building unless with the permission of IAN BARBER & ASSOCIATES LIMITED. The plans may not be copied nor used, disclosed nor passed to any third party for any other purpose without the express consent of IAN BARBER & ASSOCIATES LIMITED.

Do not scale working dimensions from this drawing, with all dimensions to be checked and verified on site.

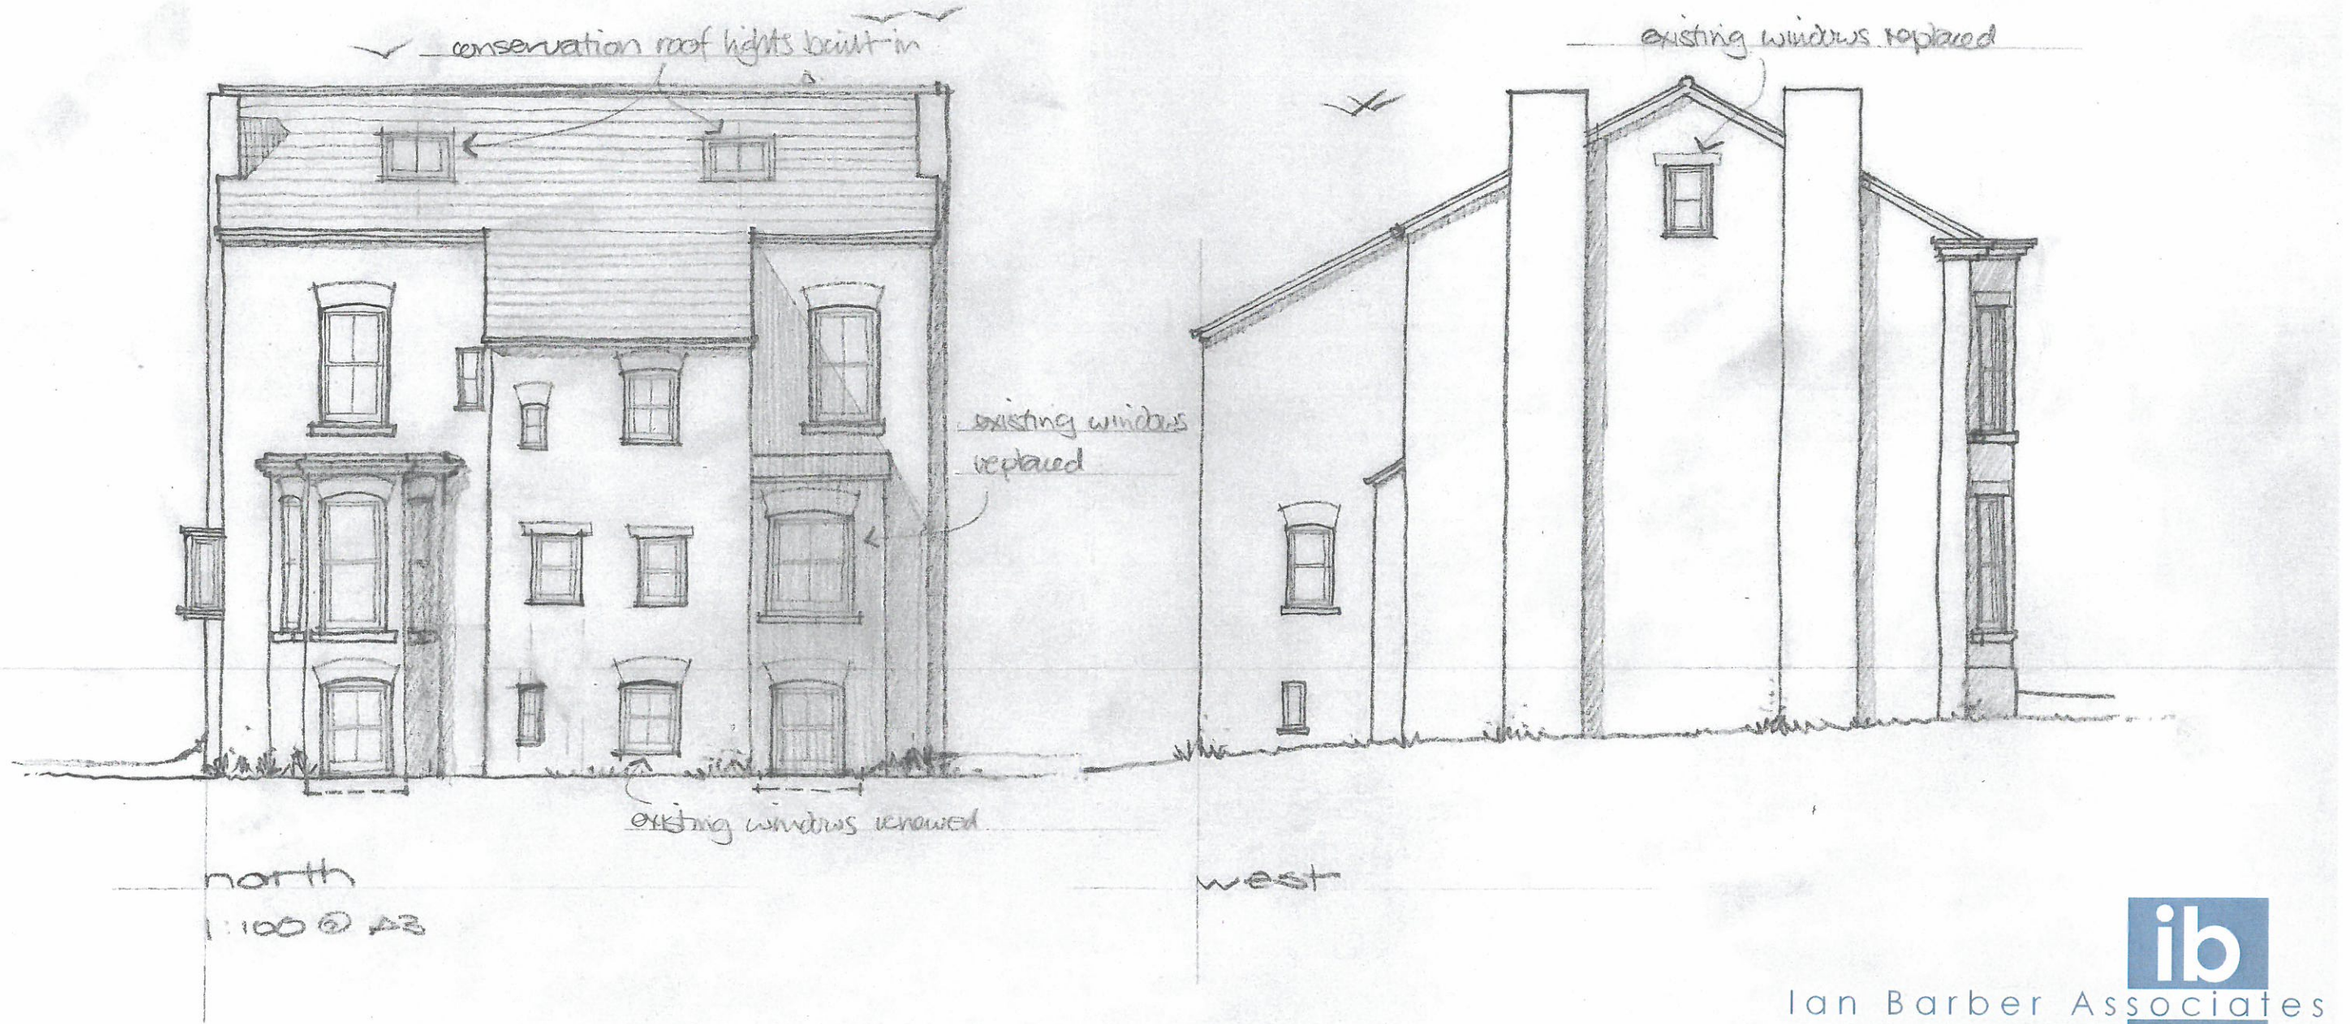

0 1 2 3 4 5 10

ian Barber Associates
Architectural & Planning Consultants
Unit 51 Joseph Wilson Industrial Estate Millstrood Road Whitstable Kent CT5 3PS
T: 01227 770511 F: 01227 281883 E: ian@ianbarber.net

Project
20 range road
walley range manchester

Drawing Title
proposed
elevations 2

Client
mr r kanval

Scale
1:100 @ A3

Drawing No.
2194/09 a

october 2013 rev a - removal of rear access
august 2013 drawn