SIGN 1

PRICE CLOCKS

(SIGN REF PFS1)

Scale 1:50

2 No Internally

illuminated price signs

(Slatz wording TBC)

O/A - 1612mm x 5547mm

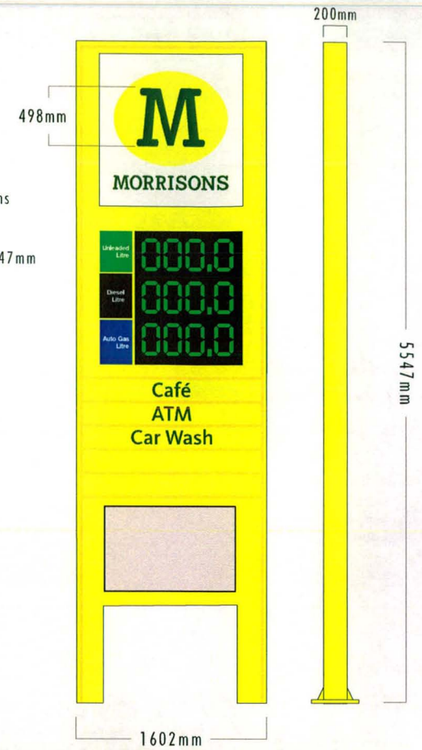

CANOPY scale 1:10

TYPICAL SECTION THROUGH

LIGHTBOX ASSEMBLY

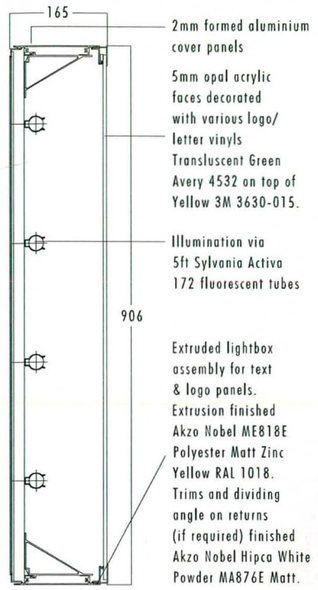

2mm formed aluminium cover panels

5mm opal acrylic faces decorated with various logo/ letter vinyls Transluscent Green Avery 4532 on top of Yellow 3M 3630-015.

Illumination via 5ft Sylvania Activa 172 fluorescent tubes

Extruded lightbox assembly for text & logo panels. Extrusion finished Akzo Nobel ME818E Polyester Matt Zinc Yellow RAL 1018. Trims and dividing angle on returns (if required) finished Akzo Nobel Hipca White Powder MA876E Matt.

CANOPY scale 1:10

TYPICAL SECTION THROUGH

CANOPY ASSEMBLY

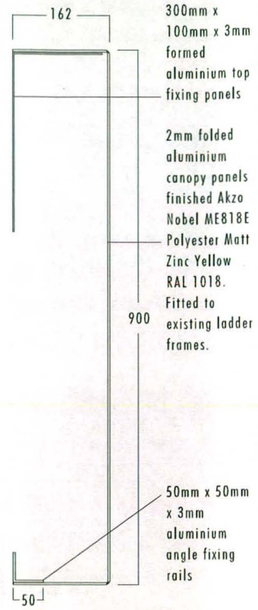

300mm x 100mm x 3mm formed aluminium top fixing panels

2mm folded aluminium canopy panels finished Akzo Nobel ME818E Polyester Matt Zinc Yellow RAL 1018. Fitted to existing ladder frames.

50mm x 50mm x 3mm aluminium angle fixing rails

OPENSHAW PFS	
DATE:	29/09/2009
SALES CONT:	GS
JOB NO:	BS 94040
SCALE:	AS Shown @ A3
DRAWN BY:	CW
DWG NO:	MORR/032/2009 planning

SIGN 2

CANOPY (SIGN REF PFS2)

Scale 1:100

SIGNS 2, 3, 4 & 5

PFS Canopy with 'M' logo, Morrisons' & 'Miles Better Value' internally illuminated box sections

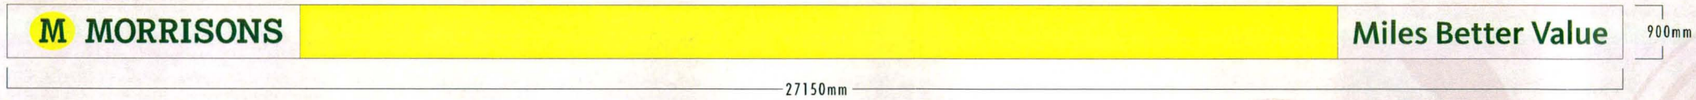

SIGN 3

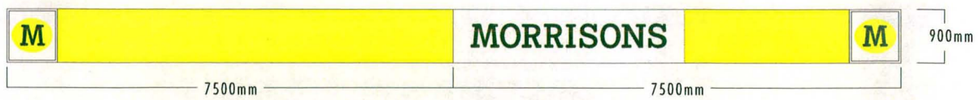

SIGN 5

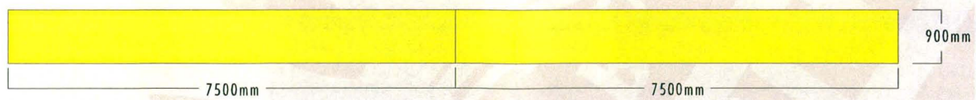

SIGN 4

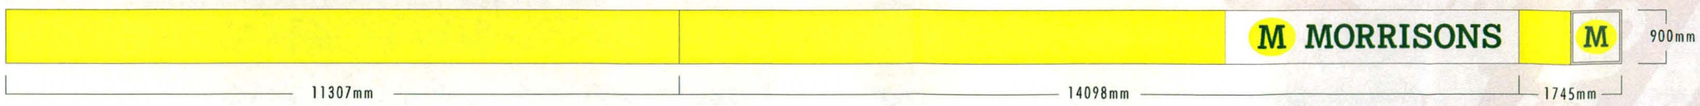

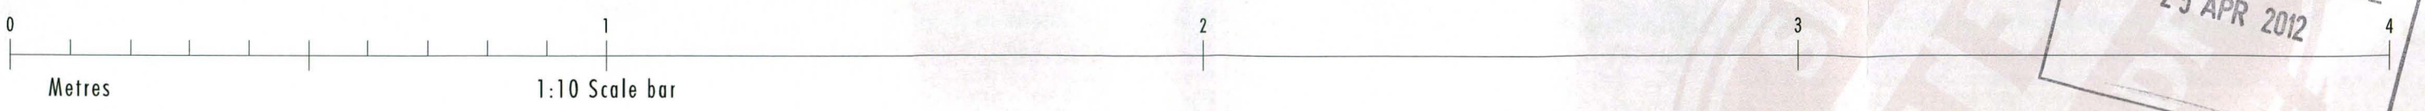

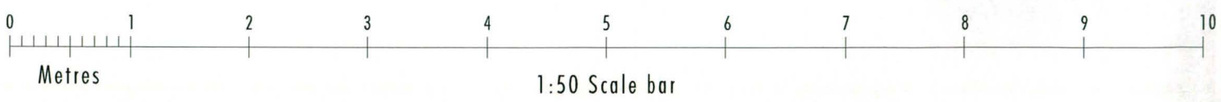

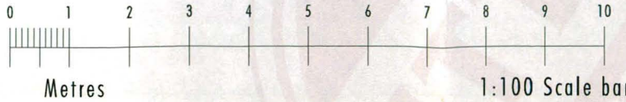

PLANNING AND BUILDING CONTROL
25 APR 2012

174 SUNBRIDGE ROAD, BRADFORD, WEST YORKSHIRE. BD1 2RZ. Tel : +44 (0) 1274 722244 Fax : +44 (0) 1274 848998 - www.butterfieldsigns.co.uk

This document is the property of Butterfield Signs Ltd who own the copyright therein. The information in this document is given in confidence and without the written consent of Butterfield Signs Ltd, given by contract or otherwise the document must not be copied, reprinted or reproduced in any material form either wholly or in part nor must the contents of the document or any method or technique available therefrom be disclosed to any third party

CERTIFICATE No. FM 32534

SIGN 6

(SIGN REF PFS3) Scale 1:50

1 No Internally illuminated Kiosk box sign. 9200mm x 600mm



SIGN 10

(SIGN REF PFS5) scale 1:50

2 No Internally illuminated car wash signs to entrance & exit. 5600mm x 750mm



OPENSHAW PFS

MORRISONS

DATE:	29/09/2009
SALES CONT:	GS
JOB NO:	BS 94040
SCALE:	AS Shown @ A3
DRAWN BY:	CW
DWG NO:	MORR/032/2009 planning



SIGN 11

(SIGN REF PFS5) scale 1:50 1 No Non illuminated sign to side of car wash. 10600mm x 750mm



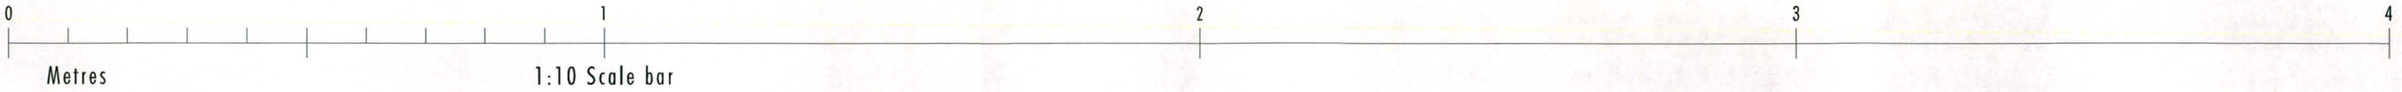

KIOSK scale 1:10

TYPICAL SECTION THROUGH LIGHTBOX ASSEMBLY

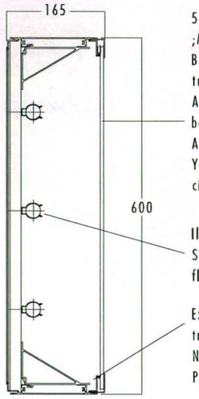

5mm opal acrylic faces' ;Morrisons' & 'Miles Better Value' to be transluscent Green Avery 4532. 'M' logo to be transluscent Green Avery 4532 on top of Yellow 3M 3630-015 circle.

Illumination via 5ft Sylvania Activa 172 fluorescent tubes

Extruded lightbox & trims finished Akzo Nobel Hipco White Powder MA876E Matt.

CAR WASH scale 1:10

TYPICAL SECTION THROUGH LIGHTBOX ASSEMBLY

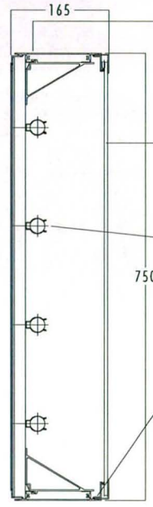

2mm formed aluminium cover panels

5mm opal acrylic faces decorated with vinyl letters. Transluscent Green Avery 4532 on top of Yellow 3M 3630-015.

Illumination via 5ft Sylvania Activa 172 fluorescent tubes

Extruded lightbox assembly for text panels. Extrusion finished Akzo Nobel ME818E Polyester Matt Zinc Yellow RAL 1018. Trims finished Akzo Nobel Hipco White Powder MA876E Matt.

CAR WASH scale 1:10

TYPICAL SECTION THROUGH SIDE PANELS

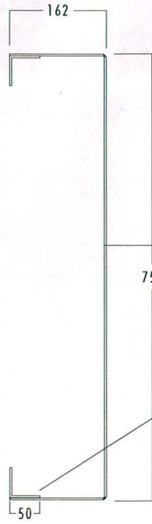

2mm folded aluminium panels finished Akzo Nobel ME818E Polyester Matt Zinc Yellow RAL 1018.

50mm x 50mm x 3mm aluminium angle internal ladder frame

SITE PLAN

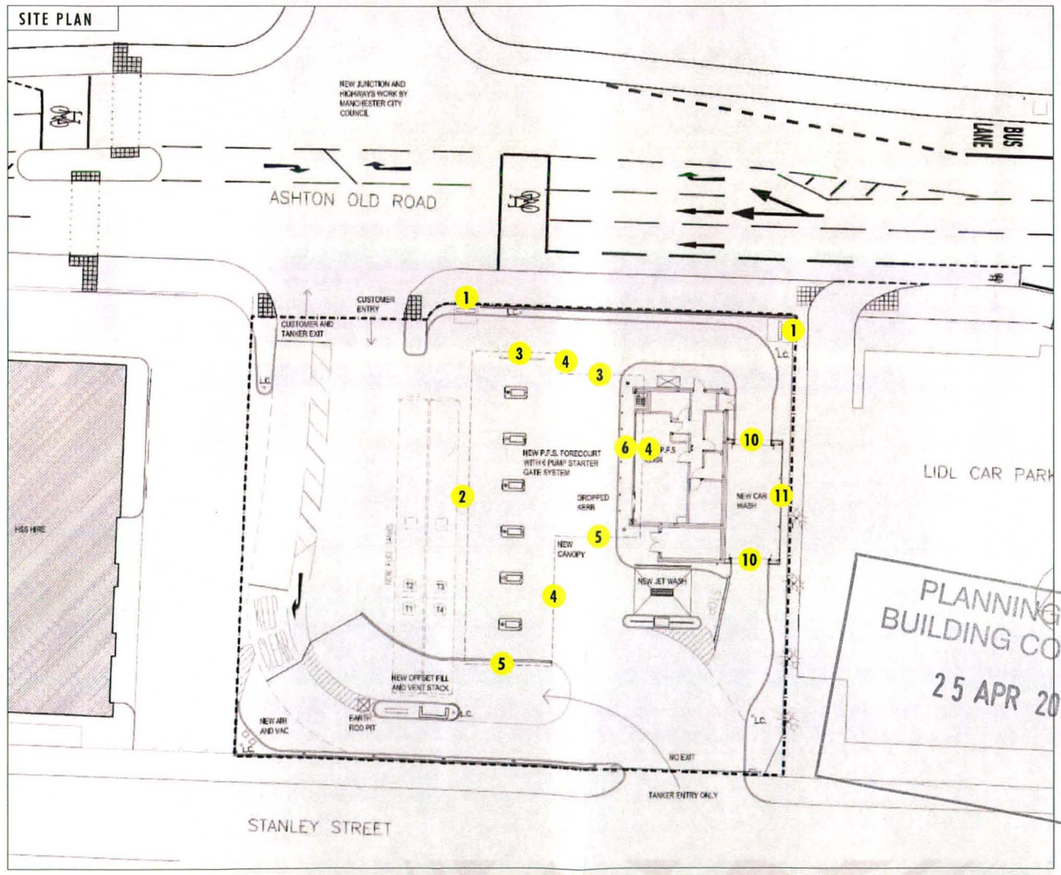

PLANNING AND BUILDING CONTROL
25 APR 2012

174 SUNBRIDGE ROAD, BRADFORD, WEST YORKSHIRE. BD1 2RZ. Tel : +44 (0) 1274 722244 Fax : +44 (0) 1274 848998 - www.butterfieldsigns.co.uk

This document is the property of Butterfield Signs Ltd who own the copyright therein. The information in this document is given in confidence and without the written consent of Butterfield Signs Ltd, given by contract or otherwise the document must not be copied, reprinted or reproduced in any material form either wholly or in part nor must the contents of the document or any method or technique available therefrom be disclosed to any third party

CERTIFICATE No. FM 32534