PLANNING
ACKD
SENT
RECD 0 1 ... 201
M
M
M

Section AA

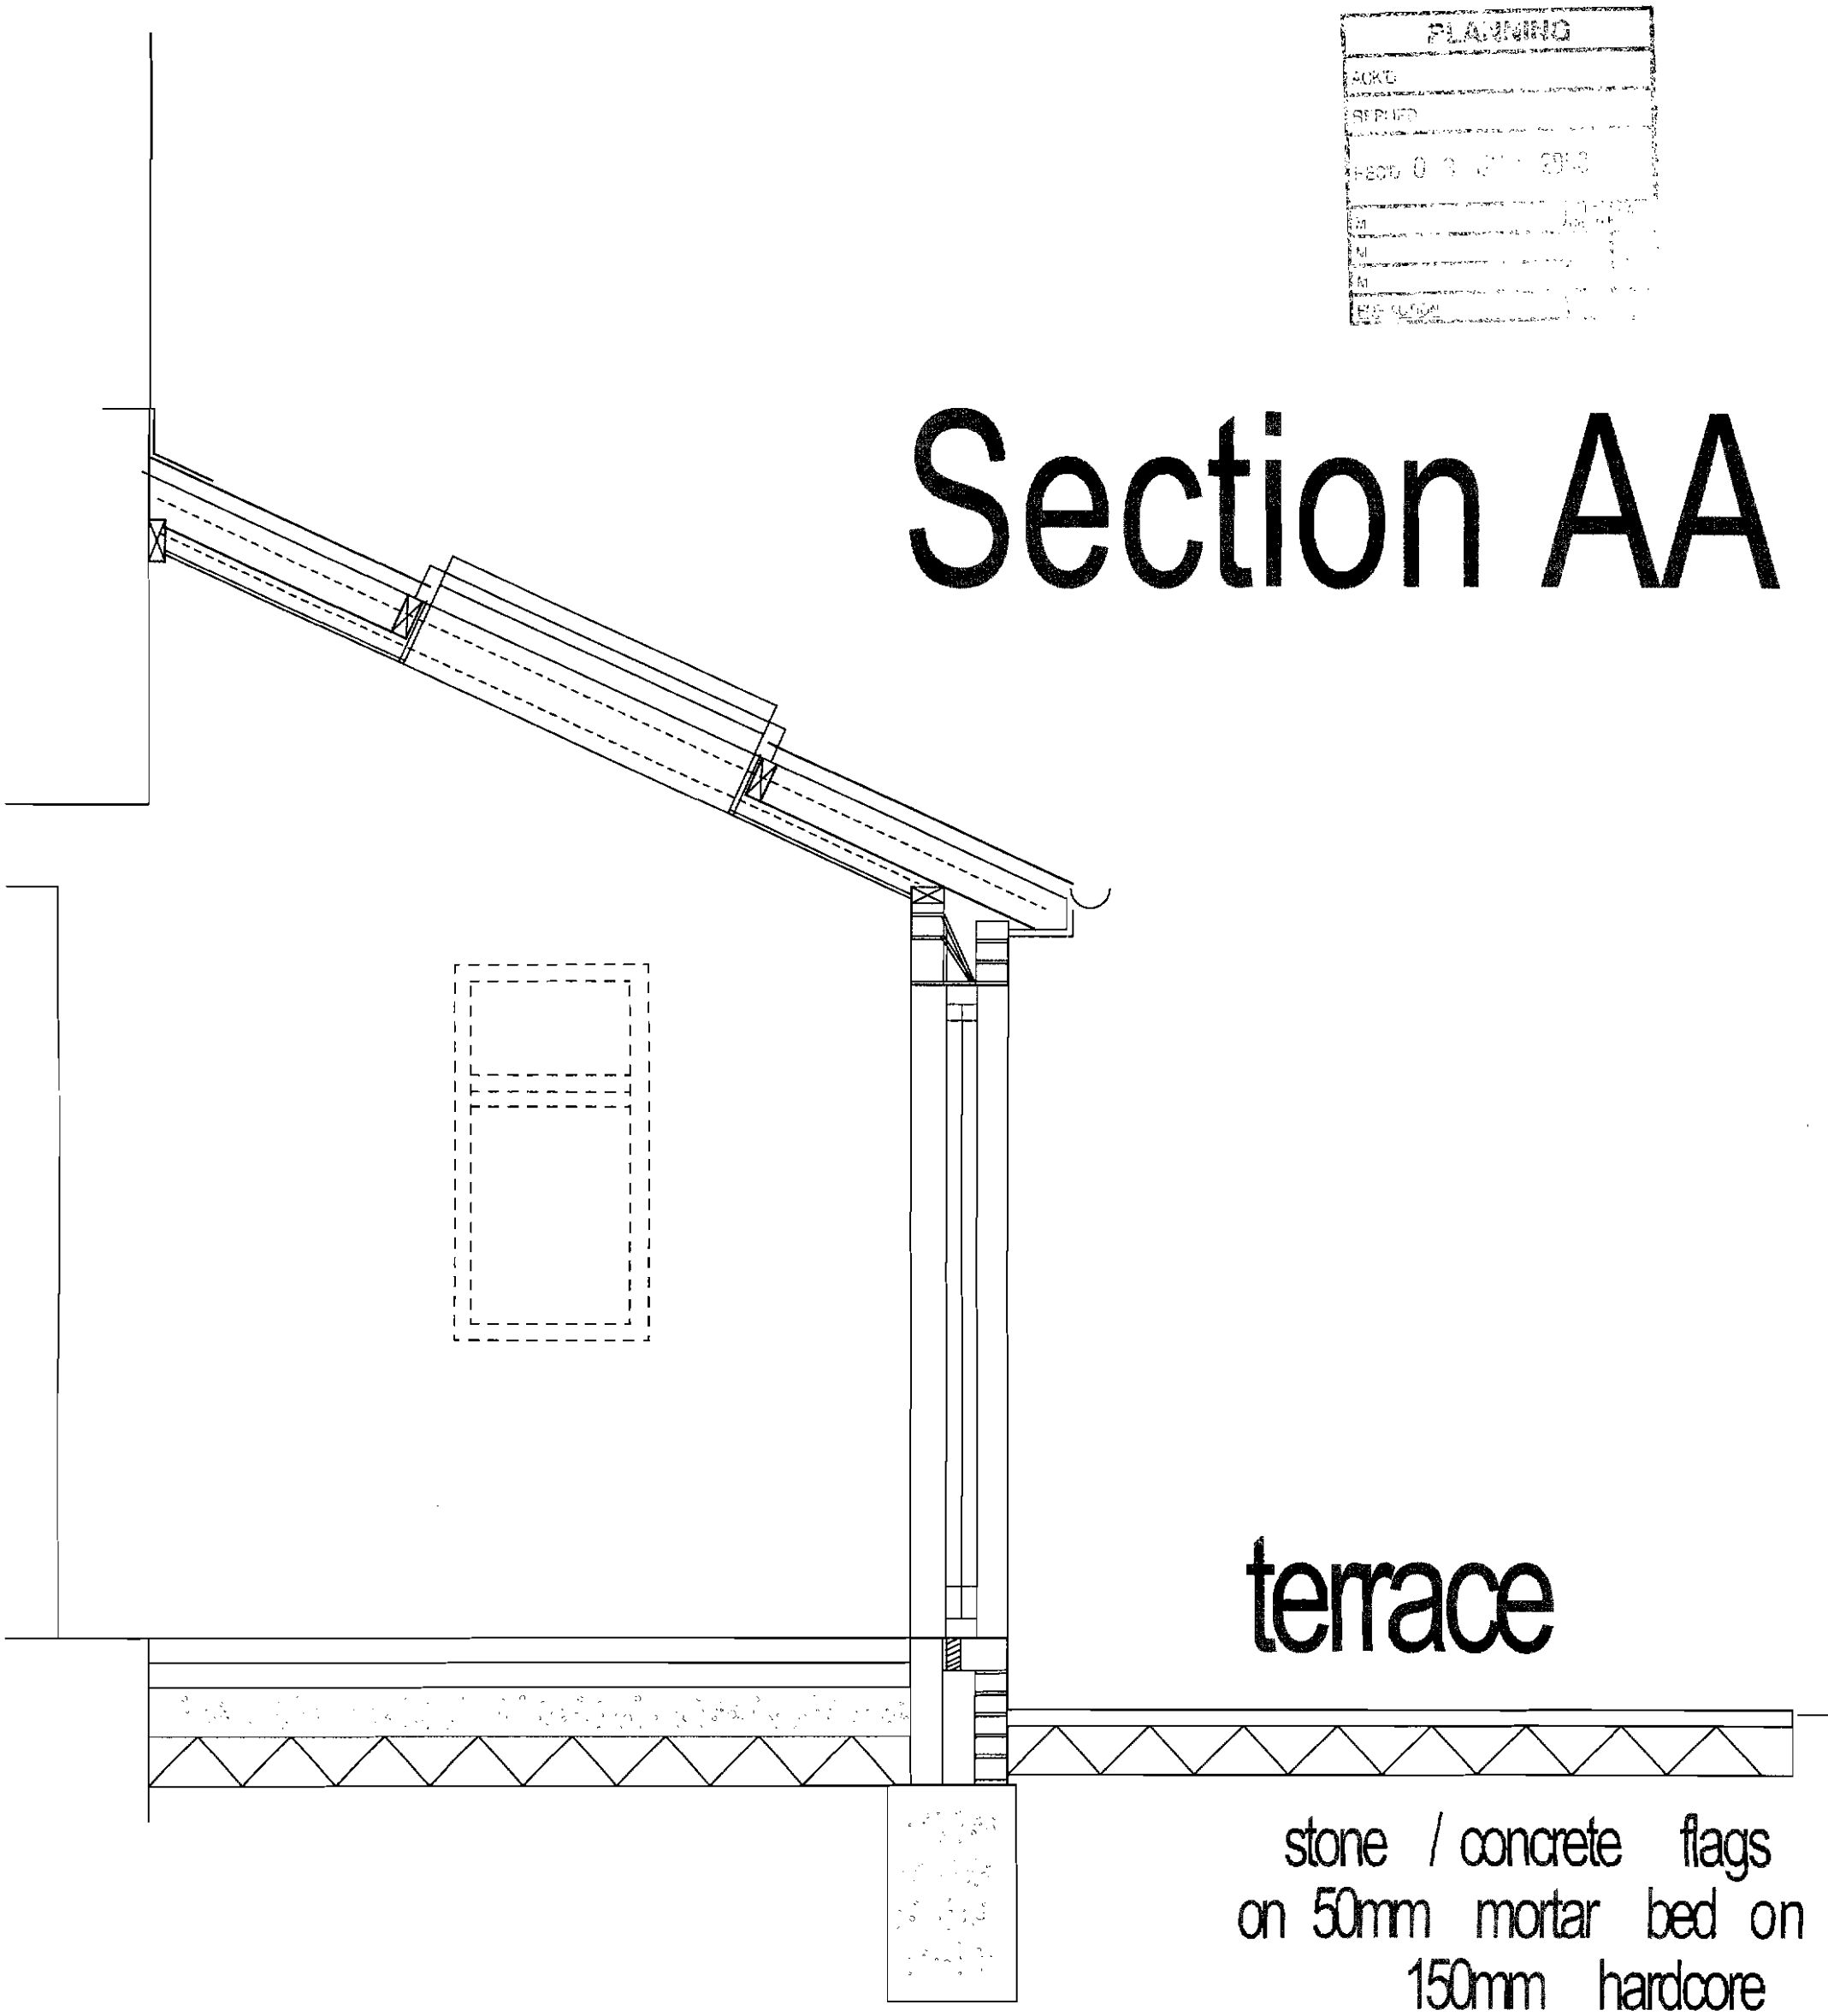

7