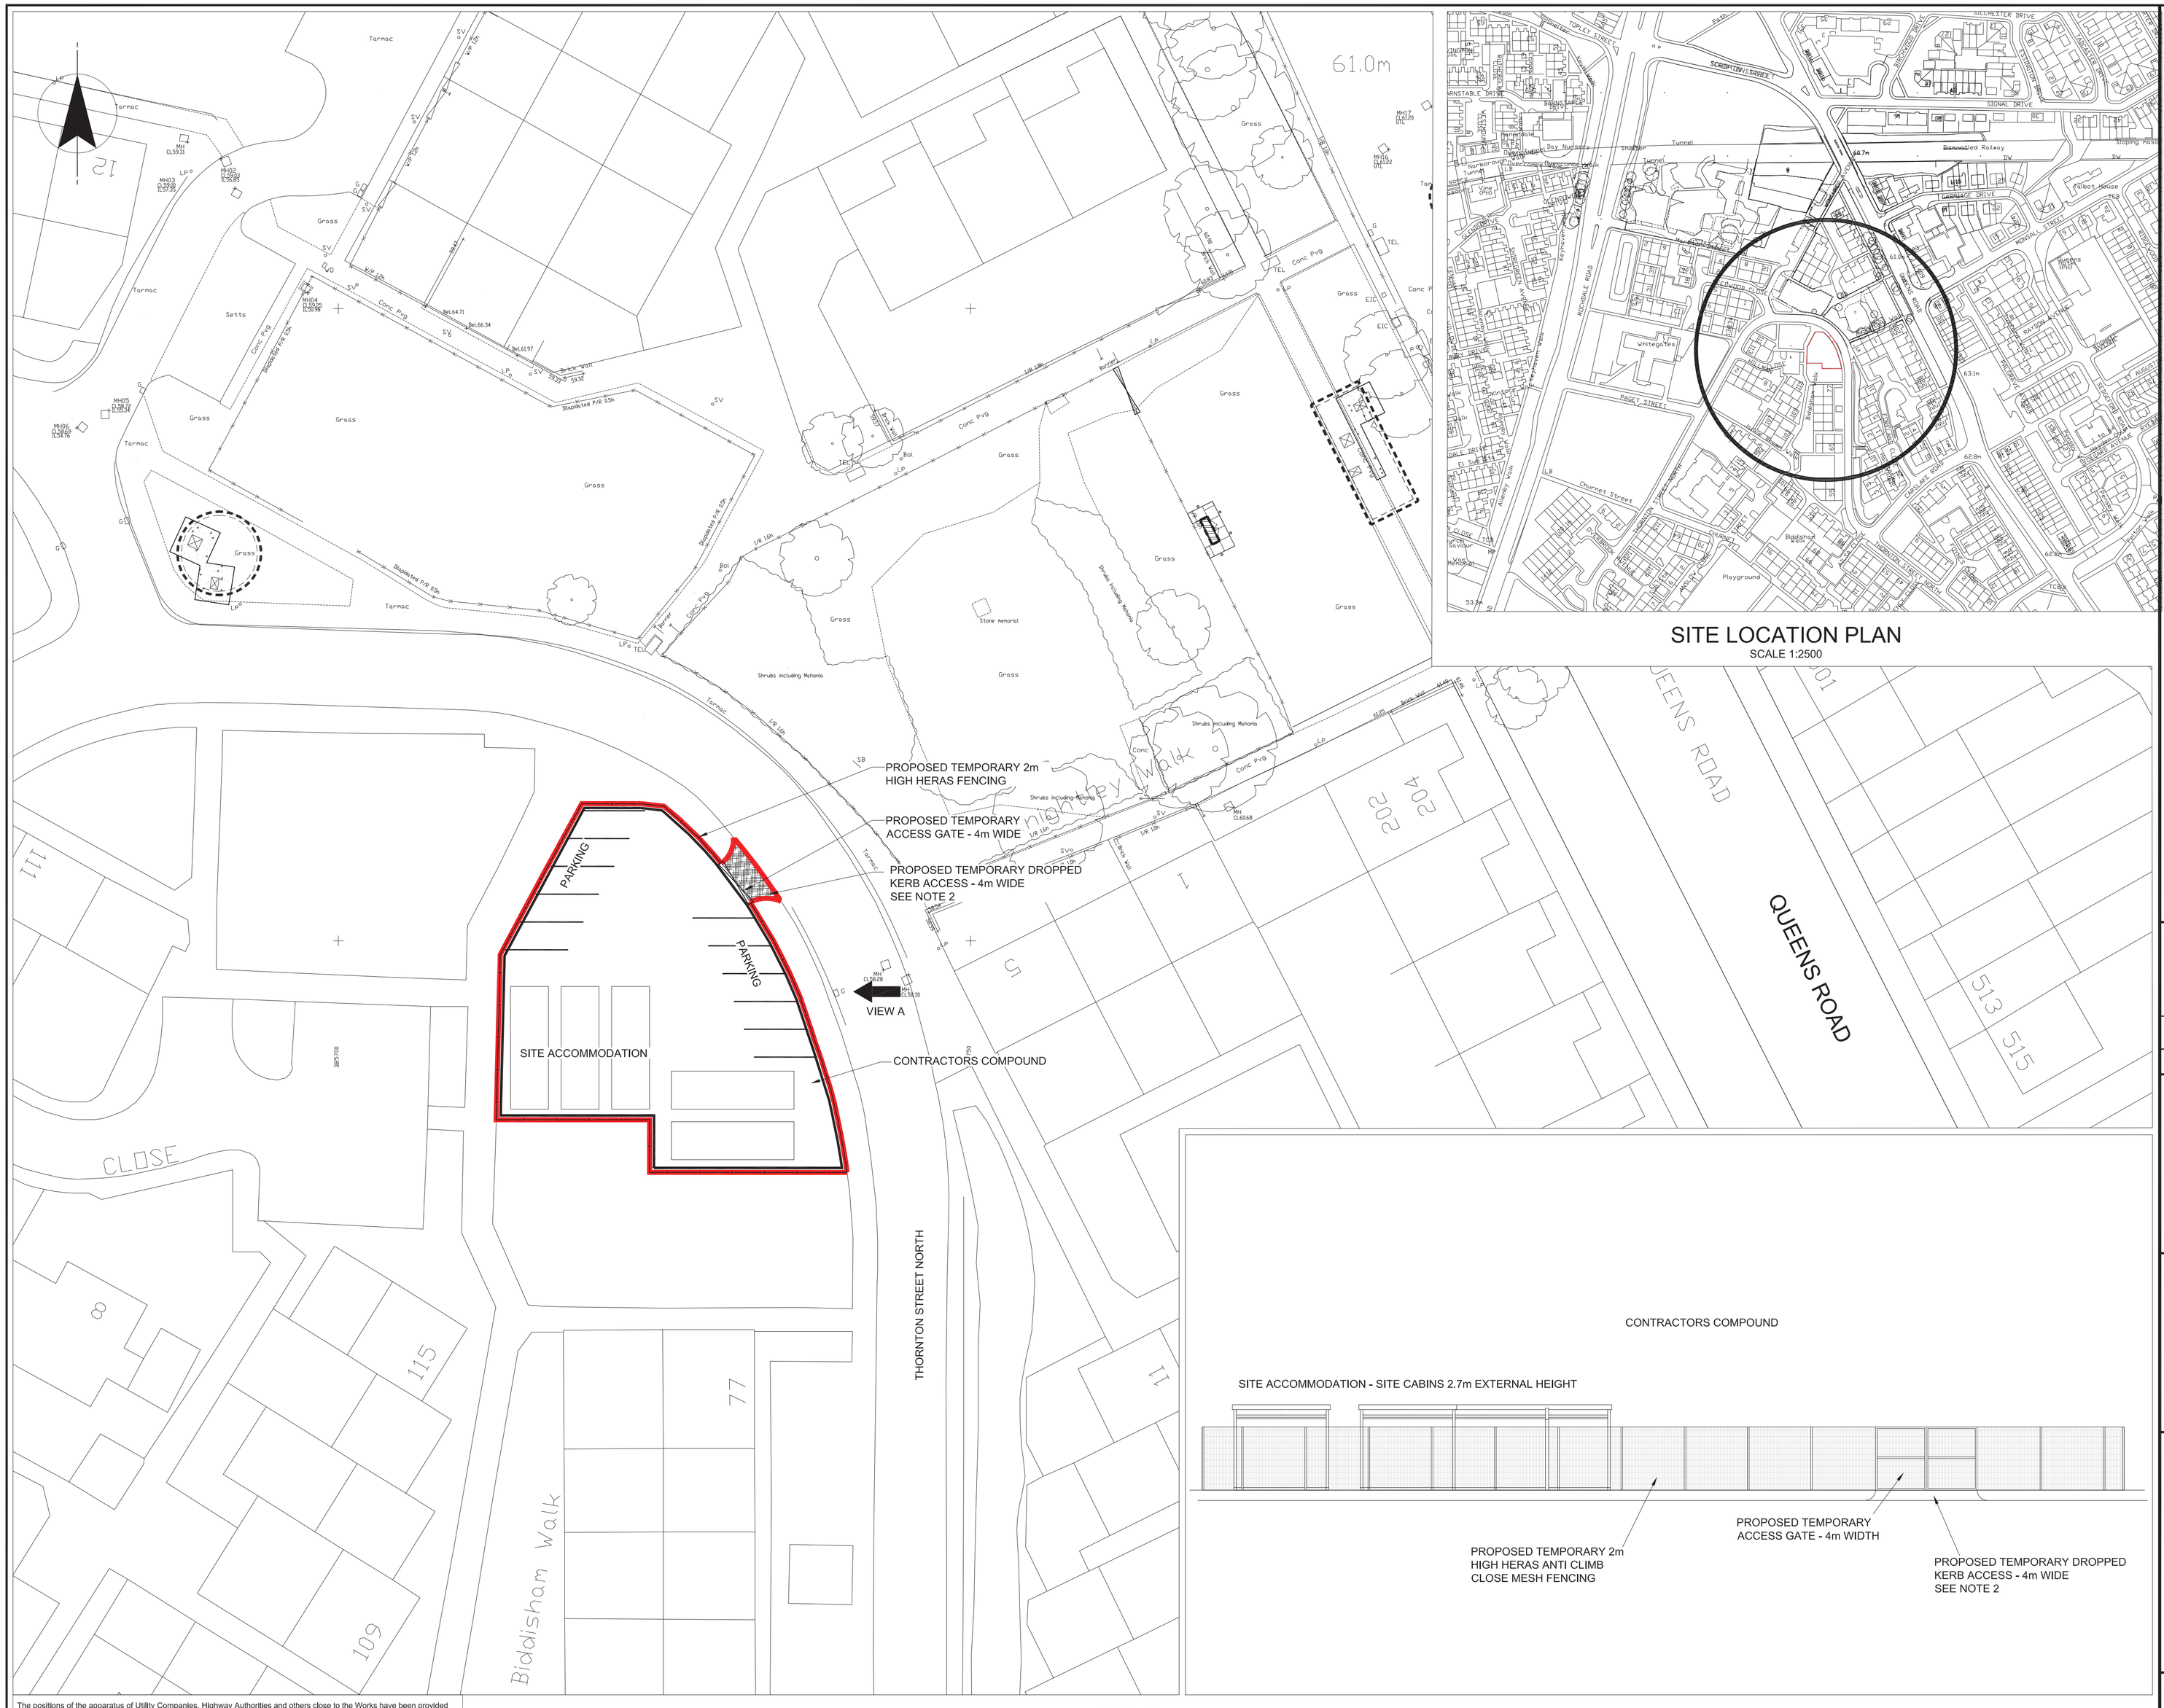

SITE LOCATION PLAN
SCALE 1:2500

SITE PLAN
SCALE 1 : 250

SCALE 1 : 250
m10 0 10m

VIEW A
SCALE 1 : 100

The positions of the apparatus of Utility Companies, Highway Authorities and others close to the Works have been provided for information only, no warranty is given as to the accuracy or completeness of this information and errors and omissions shall not be taken as a change to the Works information or scope of works. In particular, no service connections to individual properties are shown. Where services are not shown this shall not be taken as evidence that no services are present and the Contractor shall ensure he has consulted all relevant records.

NOTES

1. ALL DIMENSIONS IN MILLIMETRES AND ALL LEVELS IN METRES AOD UNLESS NOTED OTHERWISE.
2. A TEMPORARY DROPPED KERB ACCESS IS TO BE CONSTRUCTED AT THE ACCESS POINT TO THE SITE COMPOUND.
   THE EXISTING FOOTPATH AND KERBLINE IS TO BE REINSTATED UPON COMPLETION

LEGEND

- TEMPORARY CONTRACTORS COMPOUND
- AREA REQUIRING PLANNING APPROVAL
  AREA = 533m²
- TEMPORARY DROPPED KERB
  ACCESS TO SITE COMPOUND

REFERENCES

MAN0055/80021994/00/97/1001	PLANNING APPLICATION PROPOSED SITE LAYOUT
MAN0055/80021994/00/97/1002	PLANNING APPLICATION PROPOSED CONTROL KIOSK AND ACCESS ROAD

TO BE REPRODUCED IN COLOUR ONLY

OS GRID REFERENCE
SD 8500

CURRENT ISSUE INFORMATION
B. VIEW A ADDED.
CABINS REVISED

VERSION	DRWN	CHKD	REVD		DATE
B	PG	EG	AD	PLANNING APPLICATION	10 Jan 13

United Utilities
Solution design supported by MWH

Balfour Beatty Utility Solutions
ZERO HARM
ALL TOGETHER BETTER LEAN&SAFER

UNITED UTILITIES PLC
IRK6 UIDs
MAN0055 - QUEENS ROAD
PLANNING APPLICATION
CONTRACTORS COMPOUND

SCALE	SHEET SIZE
As Shown	A1
DRAWING NUMBER	REVISION
MAN0055/80021994/00/97/1003	B

© The copyright of this document, which contains information of a proprietary nature, is vested In United Utilities Water PLC. The content of this document may not be used for purposes other than that for which it has been supplied and may not be reproduced, either wholly or in part, in any way whatsoever. It may not be used by, or its contents divulged to any other person whatsoever without the prior written permission of United Utilities Water PLC.
Copyright Acknowledgement: Use of Ordnance Survey map data sanctioned by the controller of H.M. Stationery Office. OS Licence Number 100019326. Crown copyright reserved. Unauthorised production Infringes copyright