


PROPOSED REAR ELEVATION

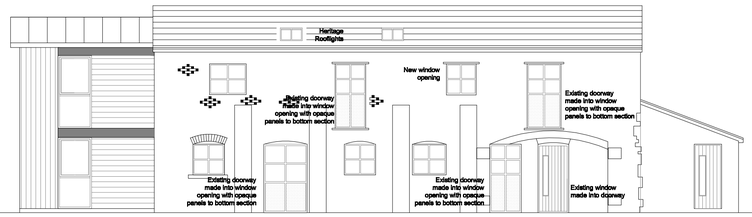

PROPOSED FRONT ELEVATION




PROPOSED SIDE ELEVATION




PROPOSED SIDE ELEVATION

NEW BUILD MATERIALS

LARCH BOARD TIMBER CLADDING
REPLICA RECLAIMED BRICKS
FALZING CLADDING
DARK GREY SINGLE PLY MEMBRANE WITH STANDING SEAM EFFECT
DARK GREY ALUMINIUM WINDOWS

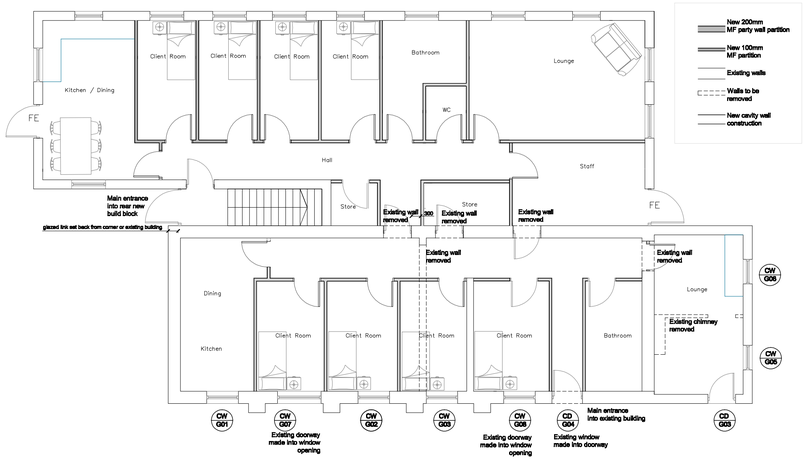

PROPOSED GROUND FLOOR PLAN

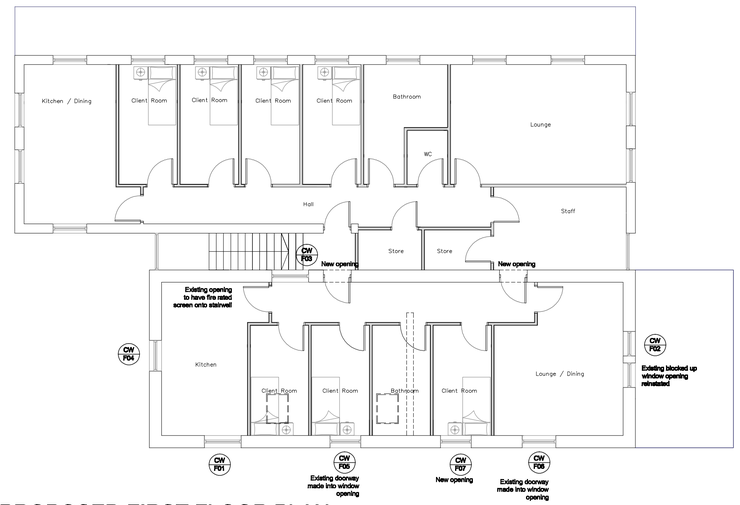

PROPOSED FIRST FLOOR PLAN

1M 10M 20M

All levels and dimensions must be checked on site by contractor prior to commencement of works. Any variations must be reported to Philip Millson Architecture.

All information hereon in is the copyright of Philip Millson Architecture Limited. Copying in full or in part is forbidden without the written permission from Philip Millson Architecture Limited.

Drawing Status: Approval ☐ Tender ☐ Construction ☐ Information ☐ Preliminary ☐ As Built ☐

0 1 2 3 4 5 6 7 8 metres

1:100 scale

Do not scale this drawing as it may have been reduced / distorted

Revision

Client: a10 associates

pma Philip Millson Architecture

Project Title: NEWALL GREEN FARM

Drawing Number: 1548_P_105

Drawing Title: BLOCK C PROPOSED PLANS AND ELEVATIONS

Revision	Drawn	Checked	Scale
B			1:100@A1

Date

Architecture / Interior Design / Planning / Project Management / Surveying / Sustainability / Conservation
Philip Millson Architecture Limited, Hyde Park House, Cartwright Street, Hyde, Cheshire, SK14 4EH also in Christchurch, New Zealand
T: +44(0)161 367 2320 F: +(0)161 367 7322 W: philipmillsonarchitecture.co.uk E: info@philipmillsonarchitecture.co.uk
Registered in Cardiff no 3170580