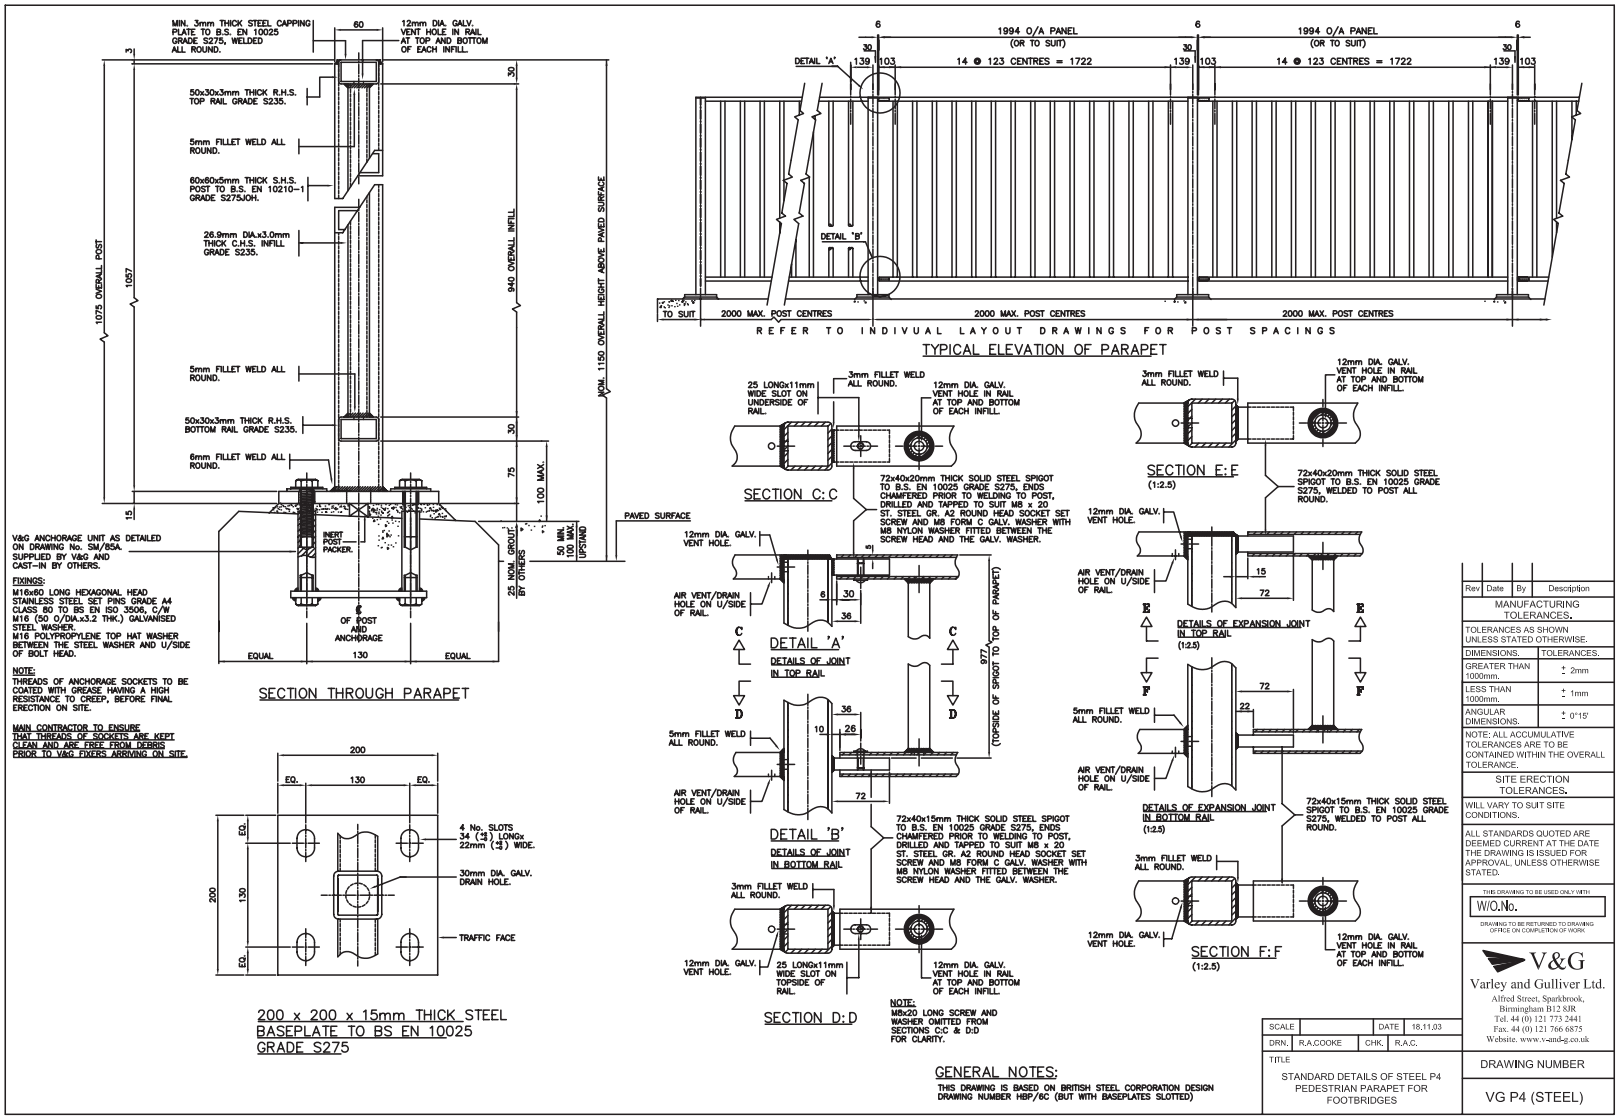


GENERAL NOTES:

THIS DRAWING IS BASED ON BRITISH STEEL CORPORATION DESIGN DRAWING NUMBER HBP/6C (BUT WITH BASEPLATES SLOTTED)

Rev	Date	By	Description

MANUFACTURING TOLERANCES.

TOLERANCES AS SHOWN UNLESS STATED OTHERWISE.

DIMENSIONS.	TOLERANCES.
GREATER THAN 1000mm.	± 2mm
LESS THAN 1000mm.	± 1mm
ANGULAR DIMENSIONS.	± 0°15'

NOTE: ALL ACCUMULATIVE TOLERANCES ARE TO BE CONTAINED WITHIN THE OVERALL TOLERANCE.

SITE ERECTION TOLERANCES.

WILL VARY TO SUIT SITE CONDITIONS.

ALL STANDARDS QUOTED ARE DEEMED CURRENT AT THE DATE THE DRAWING IS ISSUED FOR APPROVAL, UNLESS OTHERWISE STATED.

THIS DRAWING TO BE USED ONLY WITH

W/O.No.

DRAWING TO BE RETURNED TO DRAWING OFFICE ON COMPLETION OF WORK

V&G
Varley and Gulliver Ltd.
Alfred Street, Sparkbrook, Birmingham B12 8JR
Tel. 44 (0) 121 773 2441
Fax. 44 (0) 121 766 6875
Website. www.v-and-g.co.uk

SCALE		DATE	18.11.03
DRN.	R.A.COOKE	CHK.	R.A.C.

TITLE

STANDARD DETAILS OF STEEL P4 PEDESTRIAN PARAPET FOR FOOTBRIDGES

DRAWING NUMBER

VG P4 (STEEL)