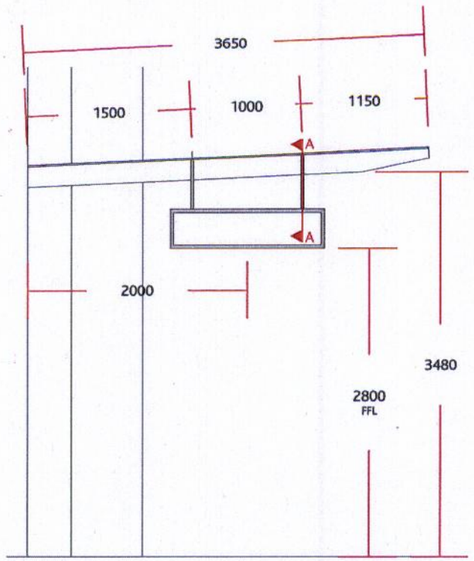

ELEVATION

Scale 1:50

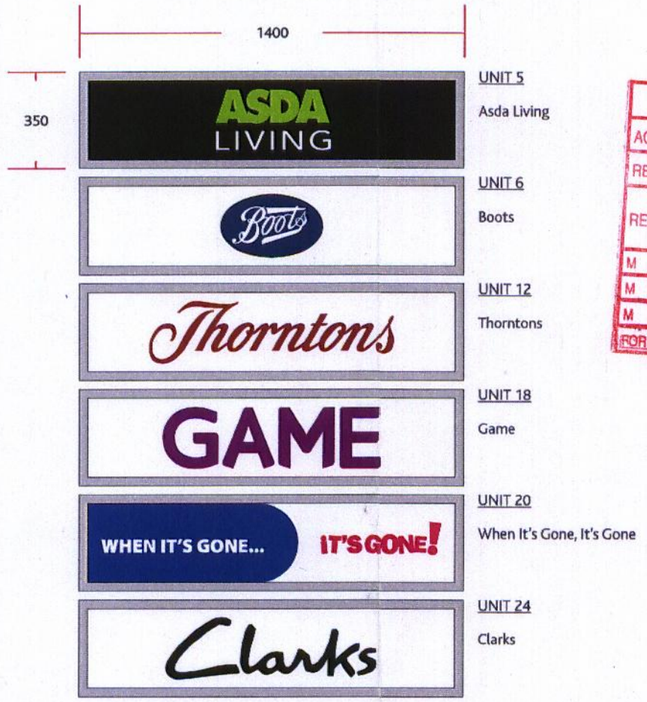

UNIT 5
Asda Living

UNIT 6
Boots

UNIT 12
Thorntons

UNIT 18
Game

UNIT 20
When It's Gone, It's Gone

UNIT 24
Clarks

D/SIDED TENANT BOXES

2No. panels per box

Scale 1:20

PLANNING
ACK'D
REPLIED
REC'D 11 DEC 2009
M
M
M
FOR ACTION
DATE

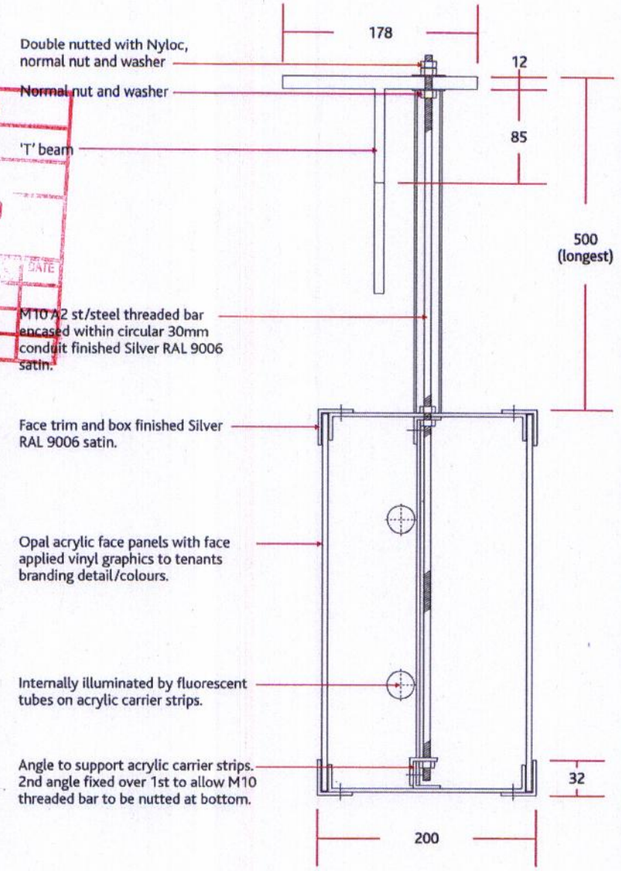

SECTION A-A

Scale 1:5

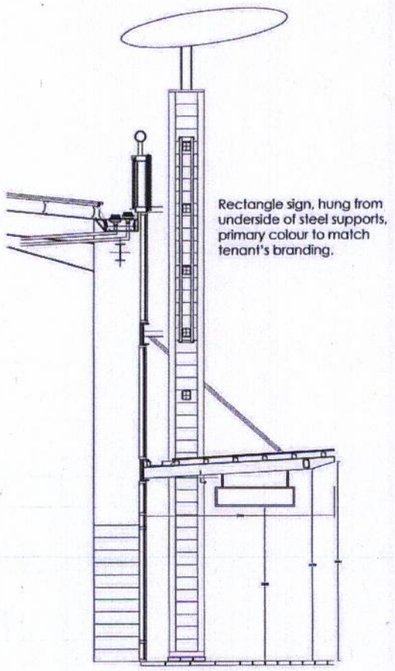

Option 9 ELEVATION [1:100]

S9

REVISIONS:		
	A	19-11-09: Corrected FFL dim
	B	04-12-09: Added sizes & Tenants / Altered section
	C	
	D	
	E	

DATE: 03[11]09
SCALE: Shown
DRAWN: MC
CHECKED: JM

this print is copyright and should not be reproduced without the permission of © Gee-Tee Signs Ltd. 2006 - 2010
enquiries@geeteesigns.com
www.geeteesigns.com

ARTWORK FORMATS:
Core Draw 13 (.cdr)
Adobe Illustrator 10 (.ai)
Encapsulated Post (.eps)
Freehand 9 (.fh)
AutoCAD 2000 (.dwg/.dxf)
Signals 7 (.cdr)
IF IN DOUBT ADVICE ASK.

geetee signs
Gee Tee Signs Ltd.
Bestwood Road, Bulwell, Nottingham NG6 8SS
Tel (0)115 976 1188 Fax (0)115 976 1213

DESCRIPTION:
Tenant Signs - Option 9

CONTRACT NAME:
Manchester Fort

DRG. No
MC[09]1107