
0m 1m 2m 3m 4m 5m 6m 7m 8m 9m 10m


THESE DRAWINGS ARE FOR PLANNING AND BUILDING REGULATIONS PURPOSES ONLY. COPYRIGHT REMAINS WITH M T ARCHITECTURAL. DO NOT SCALE, IF IN DOUBT ASK.

ALL ROOF, WALL & FOUNDATIONS & RAINWATER GOODS TO BE ON THE SITE OWNED BY NUMBER 1 (NO PROJECTIONS OVER BOUNDARY)

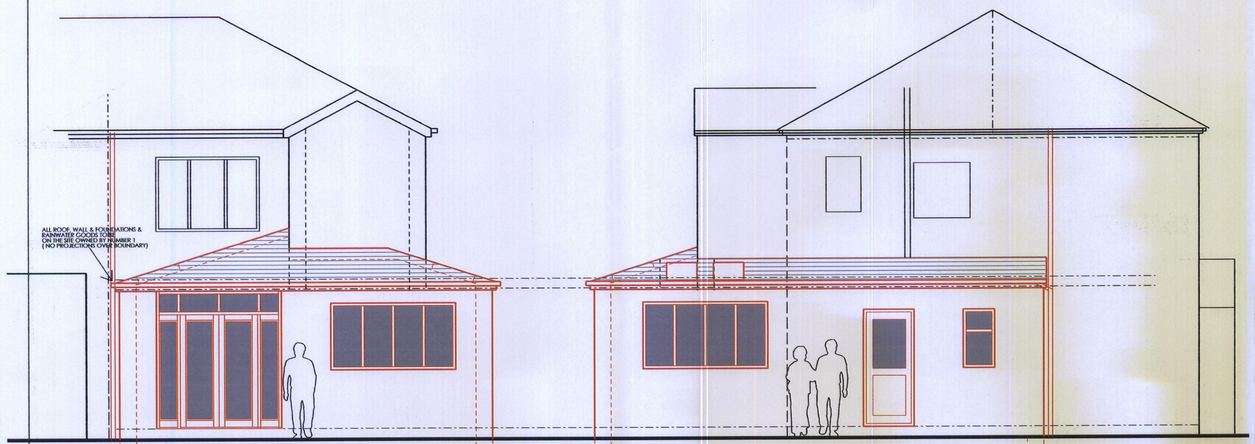


PROPOSED REAR ELEVATION


PROPOSED SIDE ELEVATION

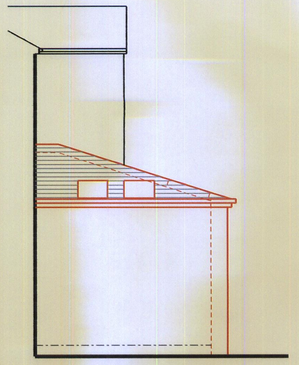


PROPOSED SIDE ELEVATION

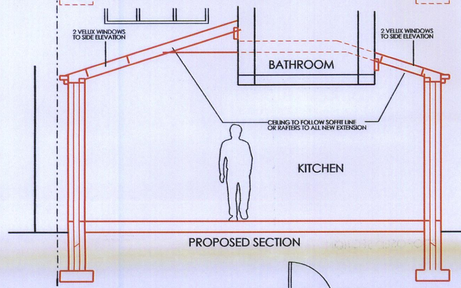


PROPOSED SECTION

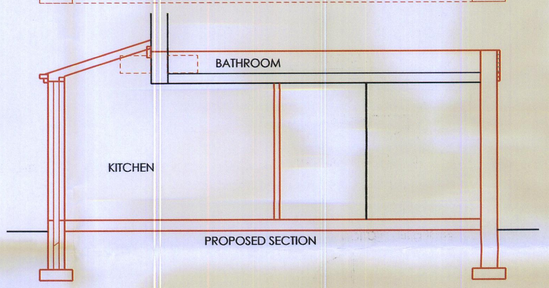


PROPOSED SECTION

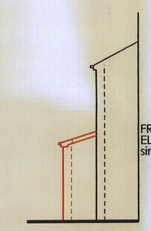

FRONT ELEVATION
ELEVATION showing the single storey side extension

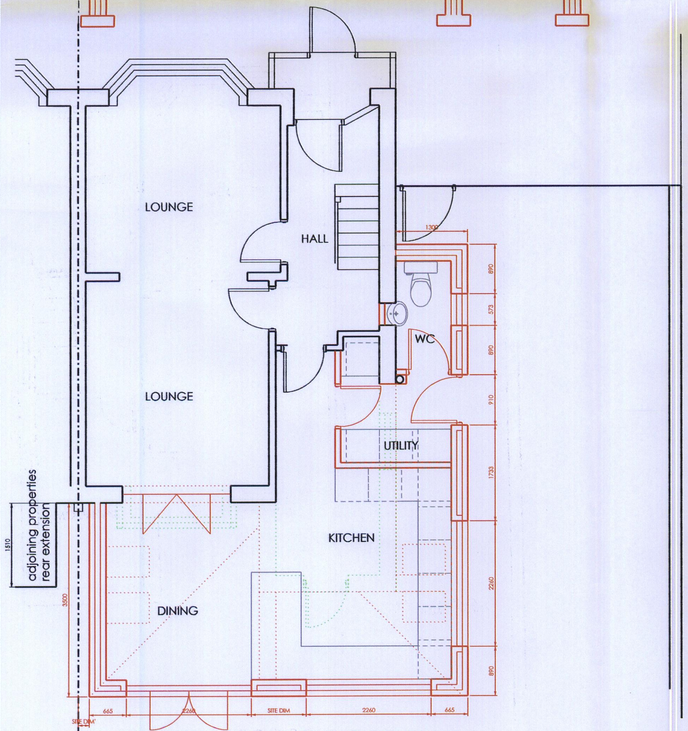


PROPOSED GROUND FLOOR PLAN

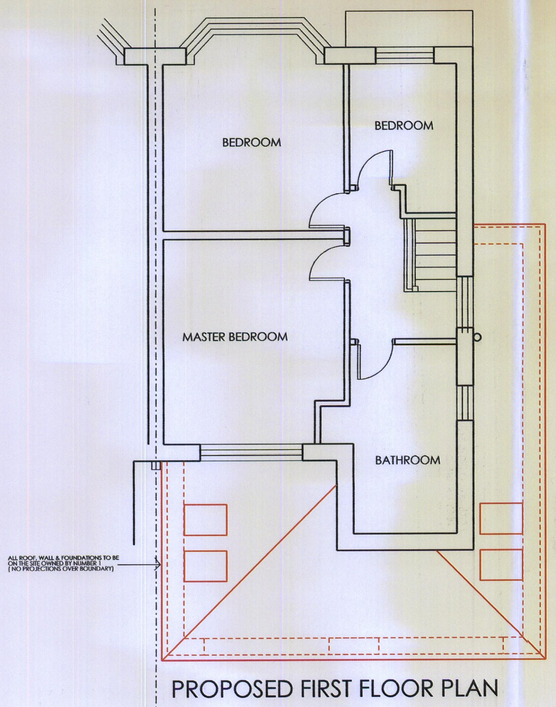


PROPOSED FIRST FLOOR PLAN

EXISTING PLANS & ELEVATIONS SCALE 1:100

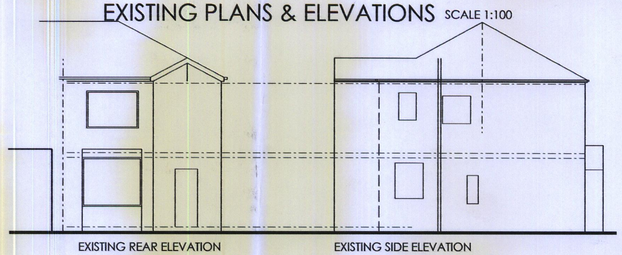


EXISTING REAR ELEVATION


EXISTING SIDE ELEVATION

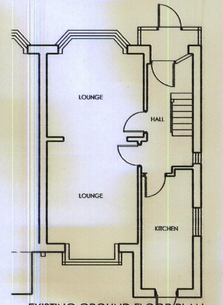

EXISTING GROUND FLOOR PLAN

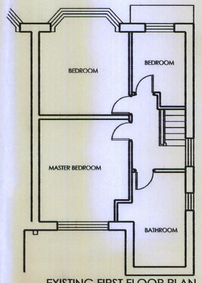

EXISTING FIRST FLOOR PLAN

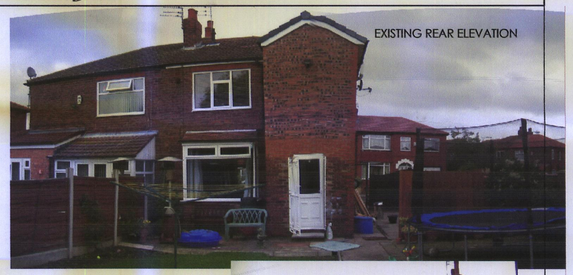

EXISTING REAR ELEVATION



EXISTING FRONT ELEVATION

DEMOLITION INDICATED IN GREEN DOTTED

PROPOSED STRUCTURAL ELEMENTS INDICATED IN BLUE

BLACK LINES ON PLAN INDICATE EXISTING TO BE RETAINED.

ORANGE LINES ON PLAN INDICATE PROPOSED WORKS.

REV A ADDRESS TO GORTON DEC 2009

PROPOSED EXTENSION TO
1 ELFORD GROVE, GORTON
MANCHESTER, M18 7NB

Drwg. No: 2008 / 28 / 01 Rev A

Date : JANUARY 2009 Scale 1:50 @ A1 & 1:100

Chartered Institute of Architectural Technologists

www.mtarchitectural.co.uk

MARK THORLEY MCIAT, MSAI

m t architectural consultants limited

24 Martin Close
Denton
Manchester
M34 3BG

TEL : 0161 292 3353
Mobile: 07986 453541
email : mark@mtarchitectural.co.uk
website : www.mtarchitectural.co.uk



