Comar 2 and 5Pi

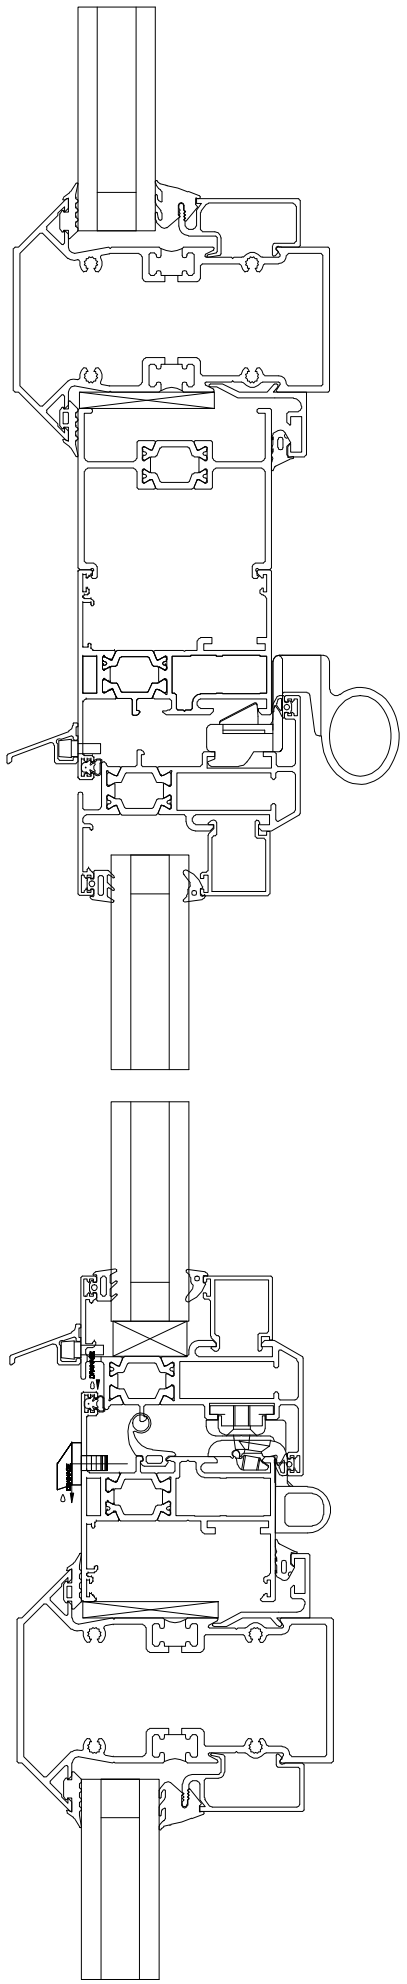

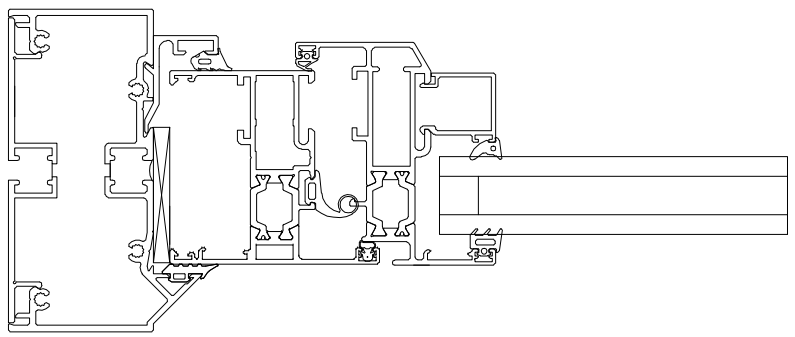

J.P.F.
SYSTEMS LIMITED
2 apex court, bassendale road,
bromborough, wirral, CH62 3RE
T - 0151 343 9333 F - 0151 343 9444
www.jpf-systems.co.uk

Date: 04-10-10

Drawing Name:
Comar 2 and 5Pi