



EXISTING SHOP FRONT ELEVATION

EXISTING SHOP FRONT AND SIGNAGE

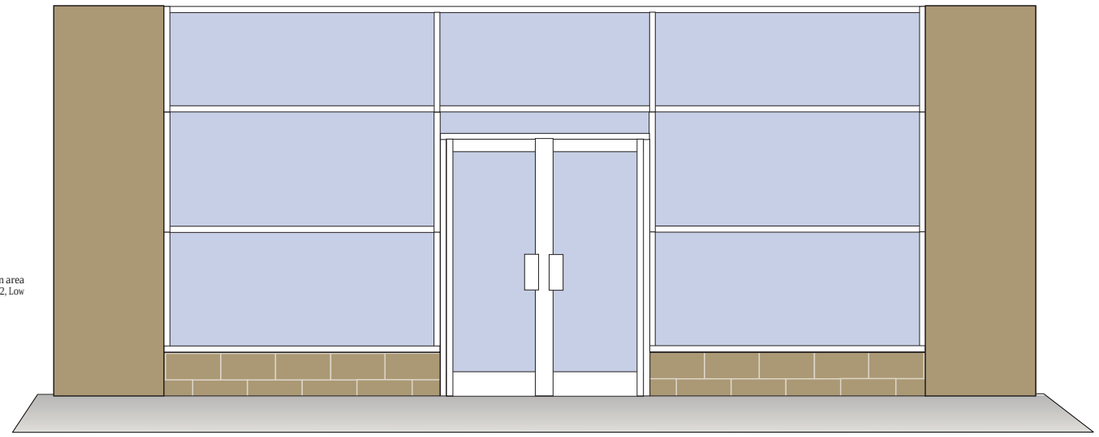


SECTION THROUGH SIGN

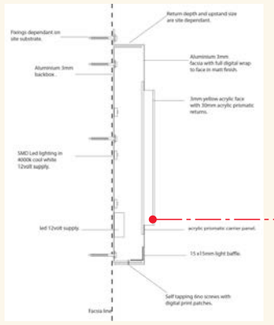

ILLUMINATION TO INDIVIDUAL LETTERING ONLY

NOTE: The maximum luminescent output based on the illumination area is less than 100 cd/m2. or 9.2903 cd/ft2. which categorised as E2, Low district brightness areas. (e.g. rural or small village locations.)

EXISTING SHOP FRONT AND PROPOSED SIGNAGE

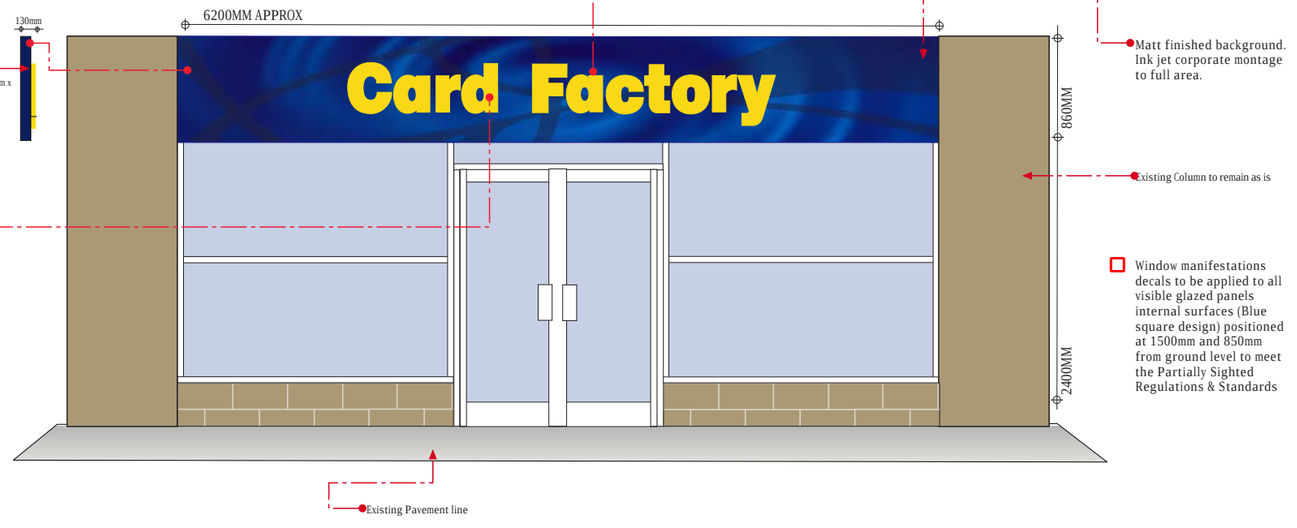

Aluminium back plate powder coated in Ral 5002 (matt) incorporating individual 3D lettering (matt)

Perspex cast acrylic Ref: Reflex Blue 750 (matt) Corporate Blue Ref Ral 5002
3D lettering in Perspex cast acrylic (matt)
Ref: Yellow 229 (matt)
Incorparting Diamond cut effect clear edges

Matt finished background. Ink jet corporate montage to full area.

Existing Column to remain as is

Window manifestations decals to be applied to all visible glazed panels internal surfaces (Blue square design) positioned at 1500mm and 850mm from ground level to meet the Partially Sighted Regulations & Standards

Warrant Number	
Applicant	Sportswift Ltd T/A Card Factory
Address	See below
Works Discription	Illumination to individual letters only, mounted on alluminium back panel. Existing shop front
Dated Presented	17/03/2010
Drawing Numbers	17032010
Drawing Enclosed	1 of 1 Drawings

NOTES:
WE HEREBY CERTIFY THAT THIS PLAN IS A TRUE COPY OF THE PLAN REFERRED TO IN CONNECTION WITH THE APPLICATION FOR BUILDING WARRANT PLANNING CONSENT AND APPROVAL

SIGNED: J.C. PAYNE DATED: 17/03/2010

SCALE 1:50 1000mm

Due to the method of reproduction these plans may not be exact when using a calibrated scale rule, as a guide use the indicated bar which was shown on the original drawing at 1000mm

Proposed shopfront and signage layout for the Card Factory, Greeting Card Retailer:
Openshaw, Unit 6 Lime Square, 1221 Ashton Old Road, Openshaw, Manchester, M11 1DAT

Concept design and schematic drawings prepared by J.C. Payne 17/03/2010 DRAWING NO 17032010

The original of this drawing is copyright and contains confidential information. It is the property of Sportswift Ltd. Trading as Card Factory, without whose permission may not be copied, shown or handed to a third party or otherwise used. Century House Brunel Road, Wakefield 41 Ind Park, West Yorkshire WF2 0XG

Tel: 01924 877846 Mail: jonathan.payne@cardfactory.eu.com

Version 1