archer architects
Copyright Archer Architects. All dimensions to be verified on site.

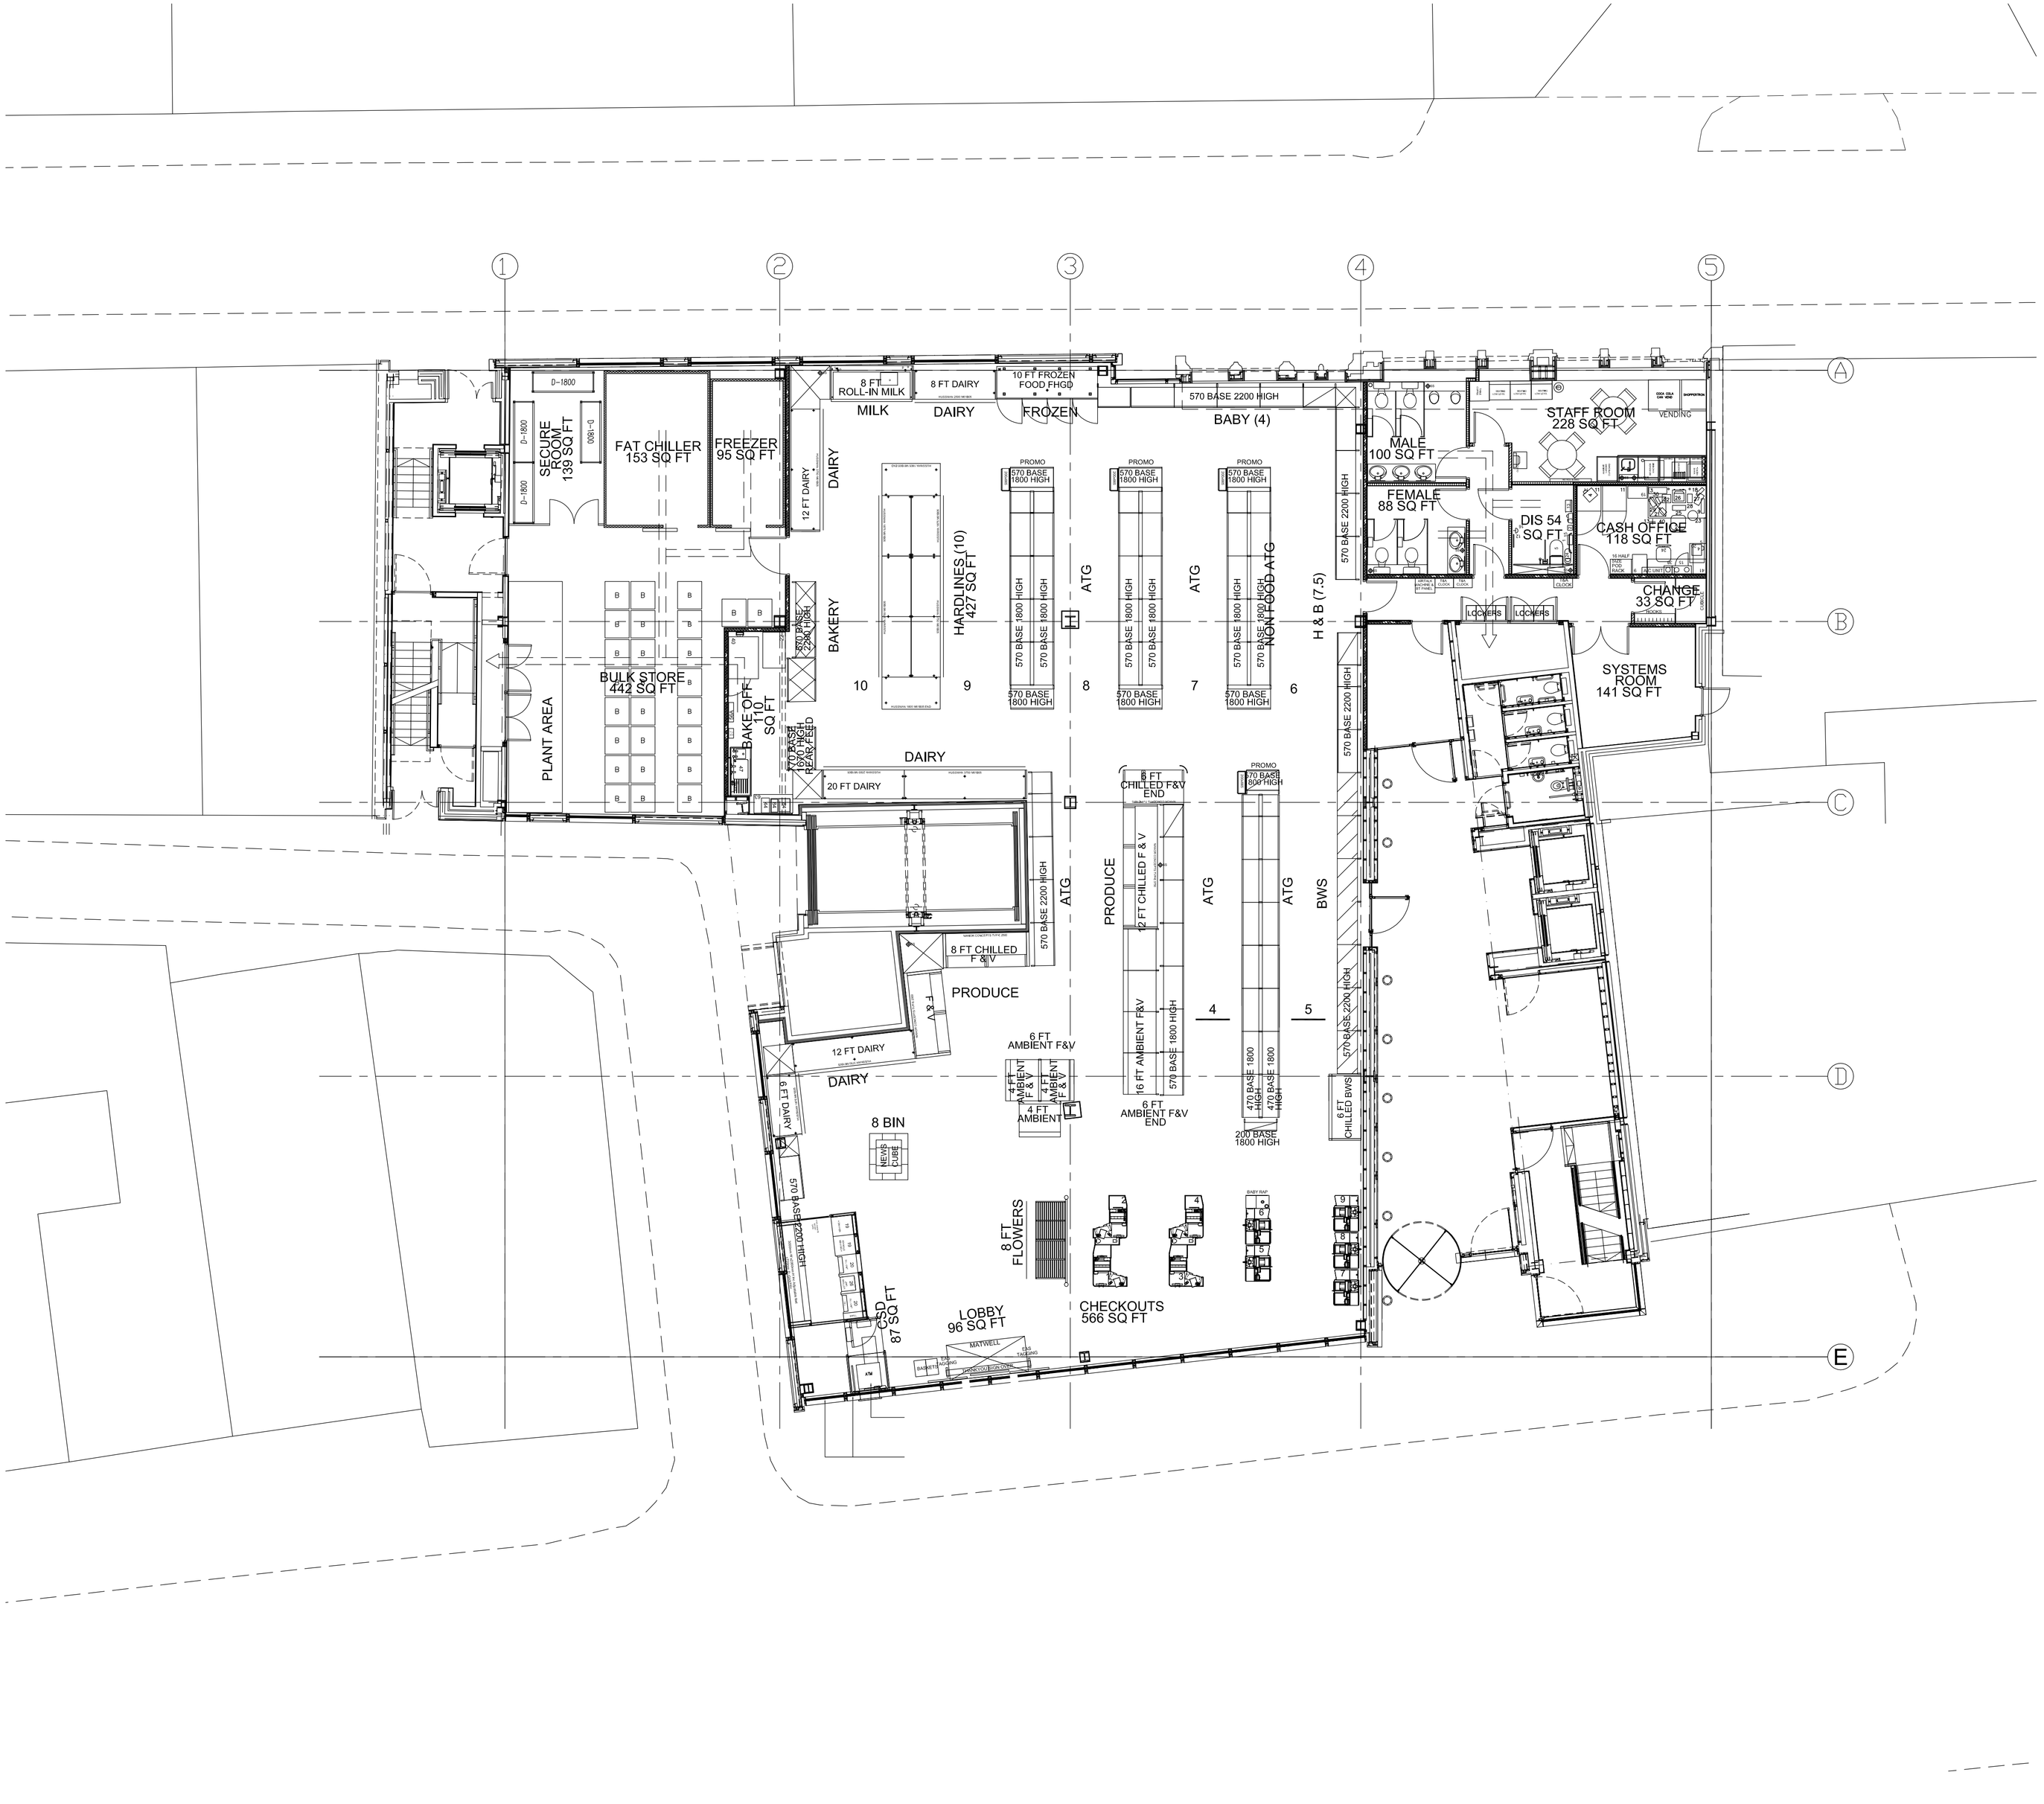


FOR APPROVAL

Revision: By Approved

archer architects
Office 7, Gateway 1000
Arlington Business Park
Whittle Way
Stevenage
Hertfordshire
SG1 2FP

t: 01438 749400
f: 01438 749591
e: arc@archer.uk.com
www.archerarchitects.co.uk

Client:
**TESCO Express**

Project:
**55 PRINCESS STREET MANCHESTER**

Drawing Title:
**PROPOSED RETAIL PLAN**

| Scale: | Date: | Drawn: | Checked: |
|---|---|---|---|
| 1:100@ A1 | APR 2008 | KW | |

| Project No: | Drawing No: | Revision: |
|---|---|---|
| 3221 | (L)1004 | |