
PDC
ARCHITECTS
SCALE: 1:50
DATE: 05:08
Drg. No. 814.01
PROJECT DESIGN CONSULTANT
BARCLAY HOUSE, 35 WHITWORTH ST. WES
MANCHESTER. M1 5NG
Telephone +44 (0) 161 228 237
Facsimile +44 (0) 161 238 264
e-mail pdcarchitects@btopenworld.co
PROPOSED EXTENSION AT 22 ESSEX ROAD GORTON.
Existing Garage Removed
KITCHEN
Vent
Roof Window
LIVING ROOM
CLOAKS
1800
Vent
Existing fence
HALL
Porch
GROUND FLOOR PLAN
roof tiles to match existing
brickwork to match existing
Ex fence
dpc
REAR ELEVATION
roof tiles to match existing
RW
brickwork to match existing
dpc
SIDE ELEVATION
PLANNING
19 MAY 2008
BLOCK PLAN 1:1250

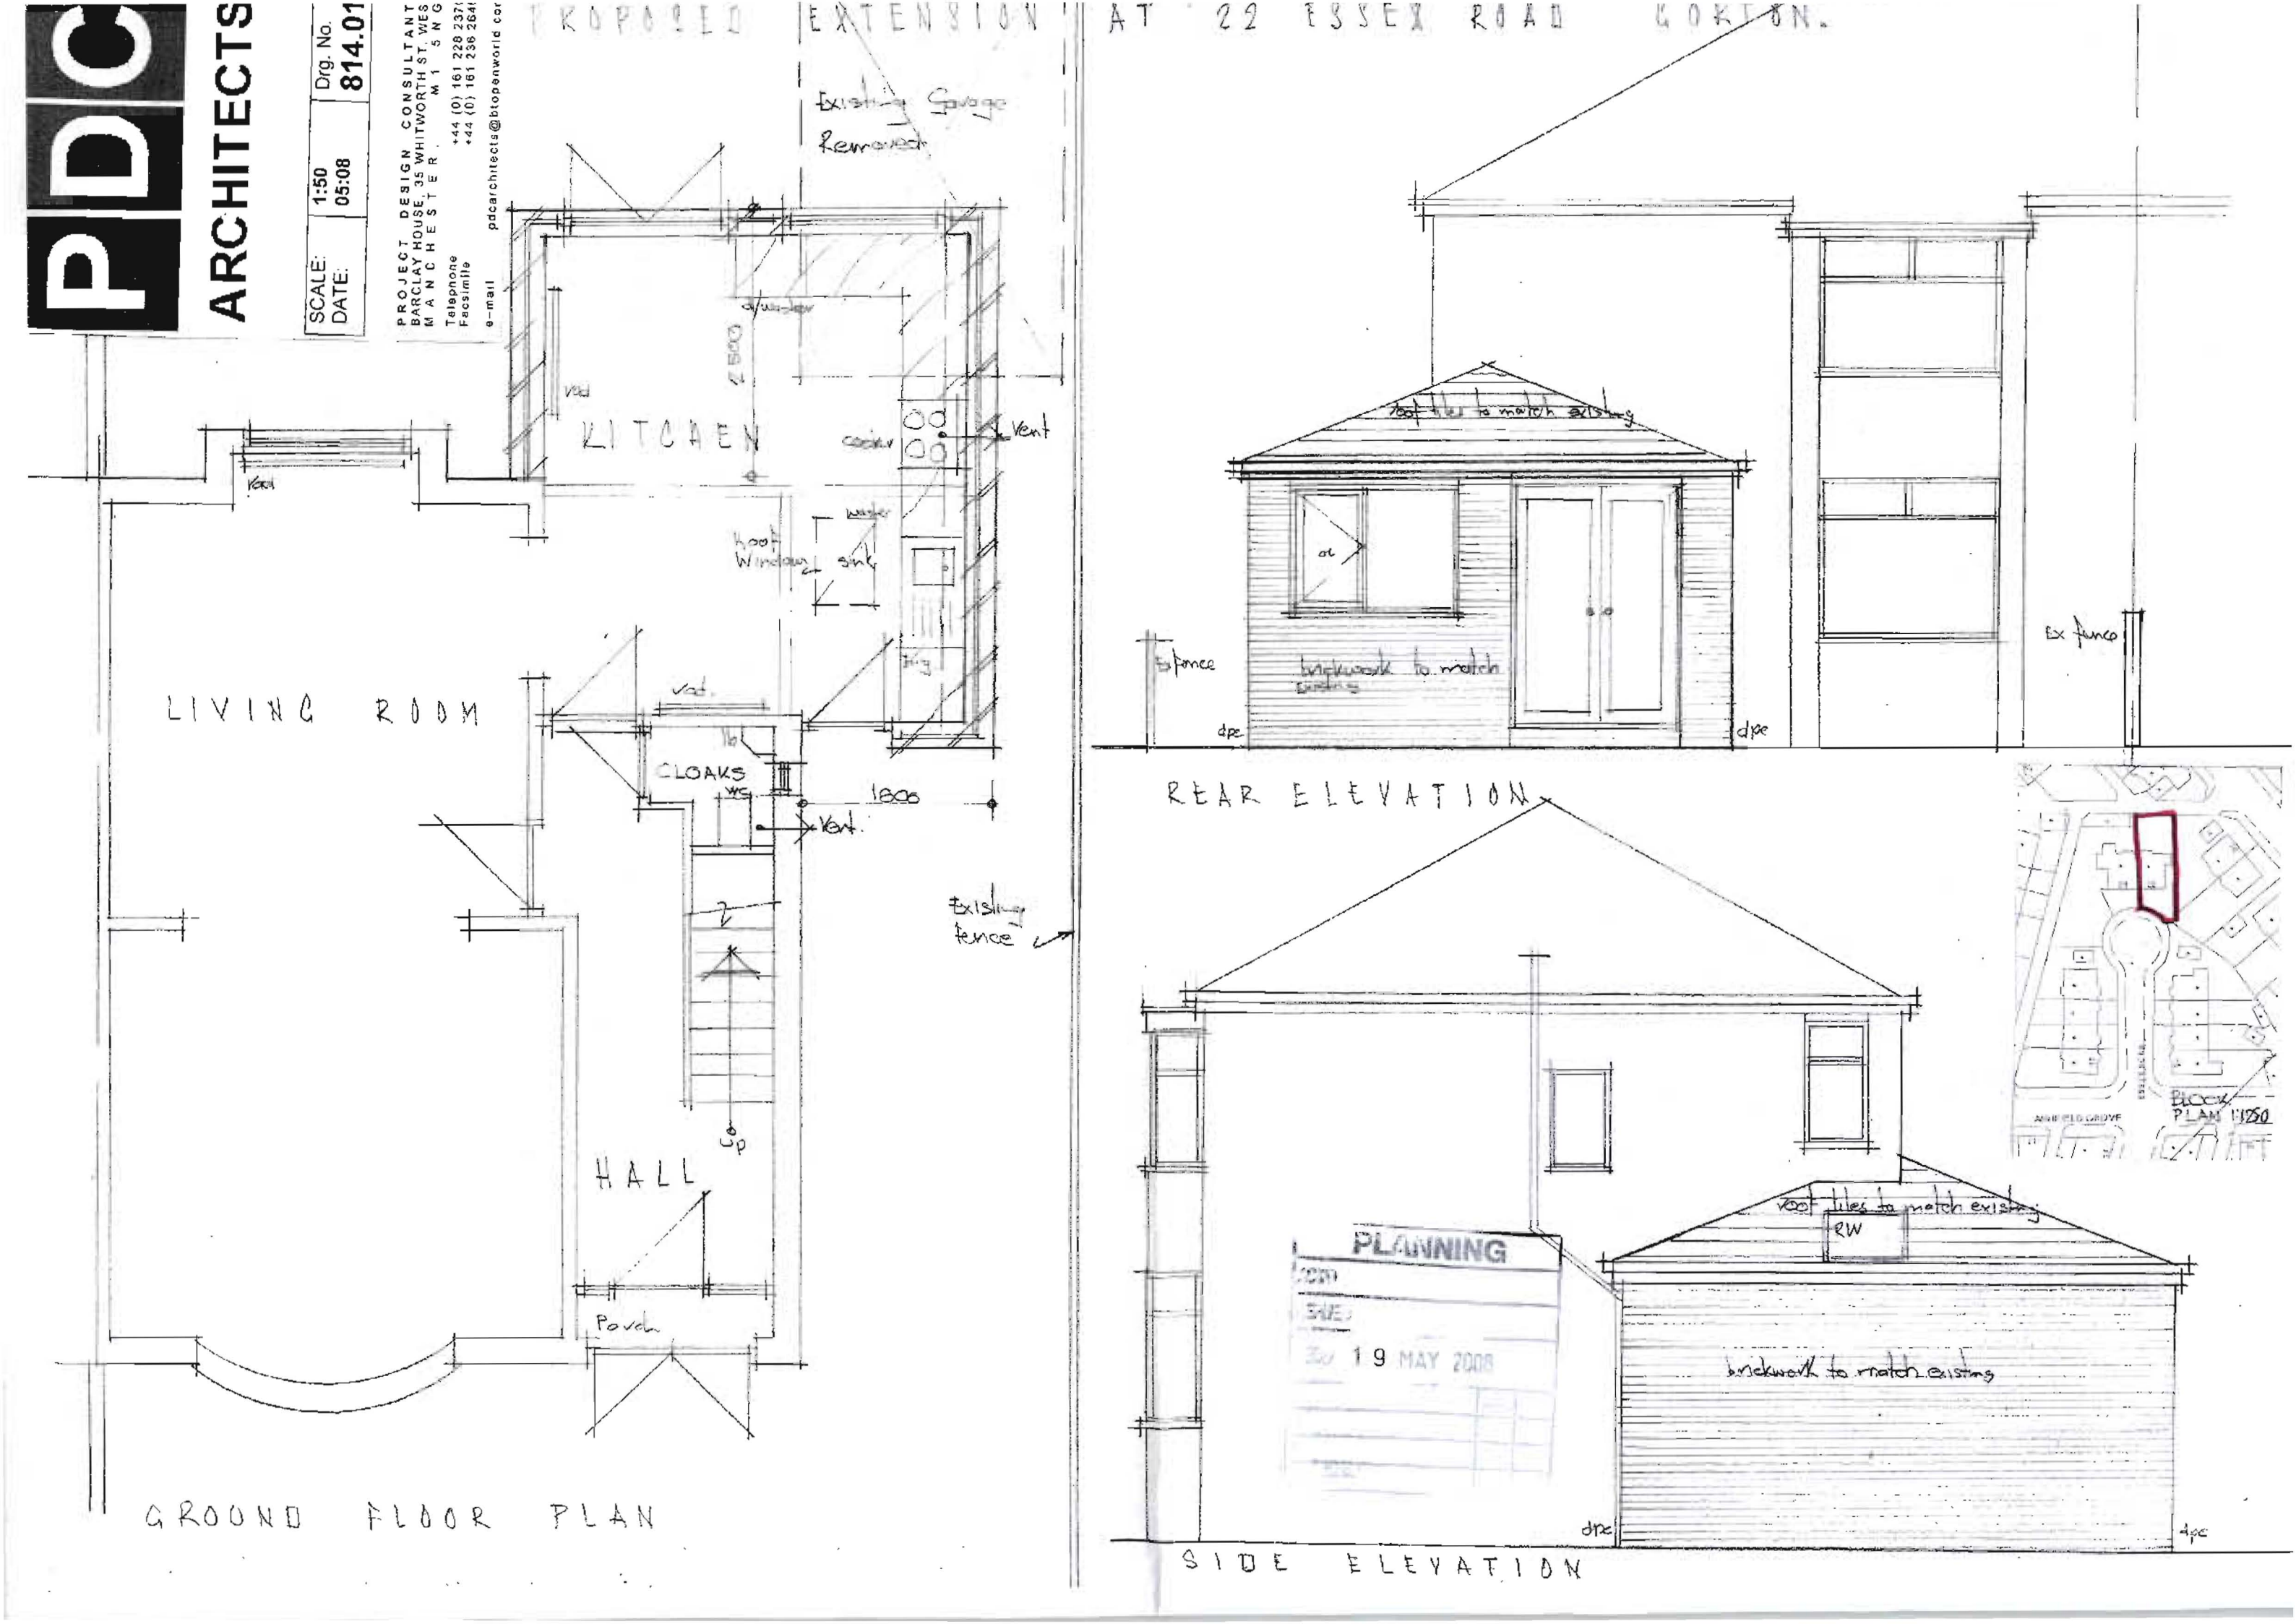


RECEIVED
19 MAY 2008
PLANNING

FRONT ELEVATION

Plan number
Scale 1:50
Date