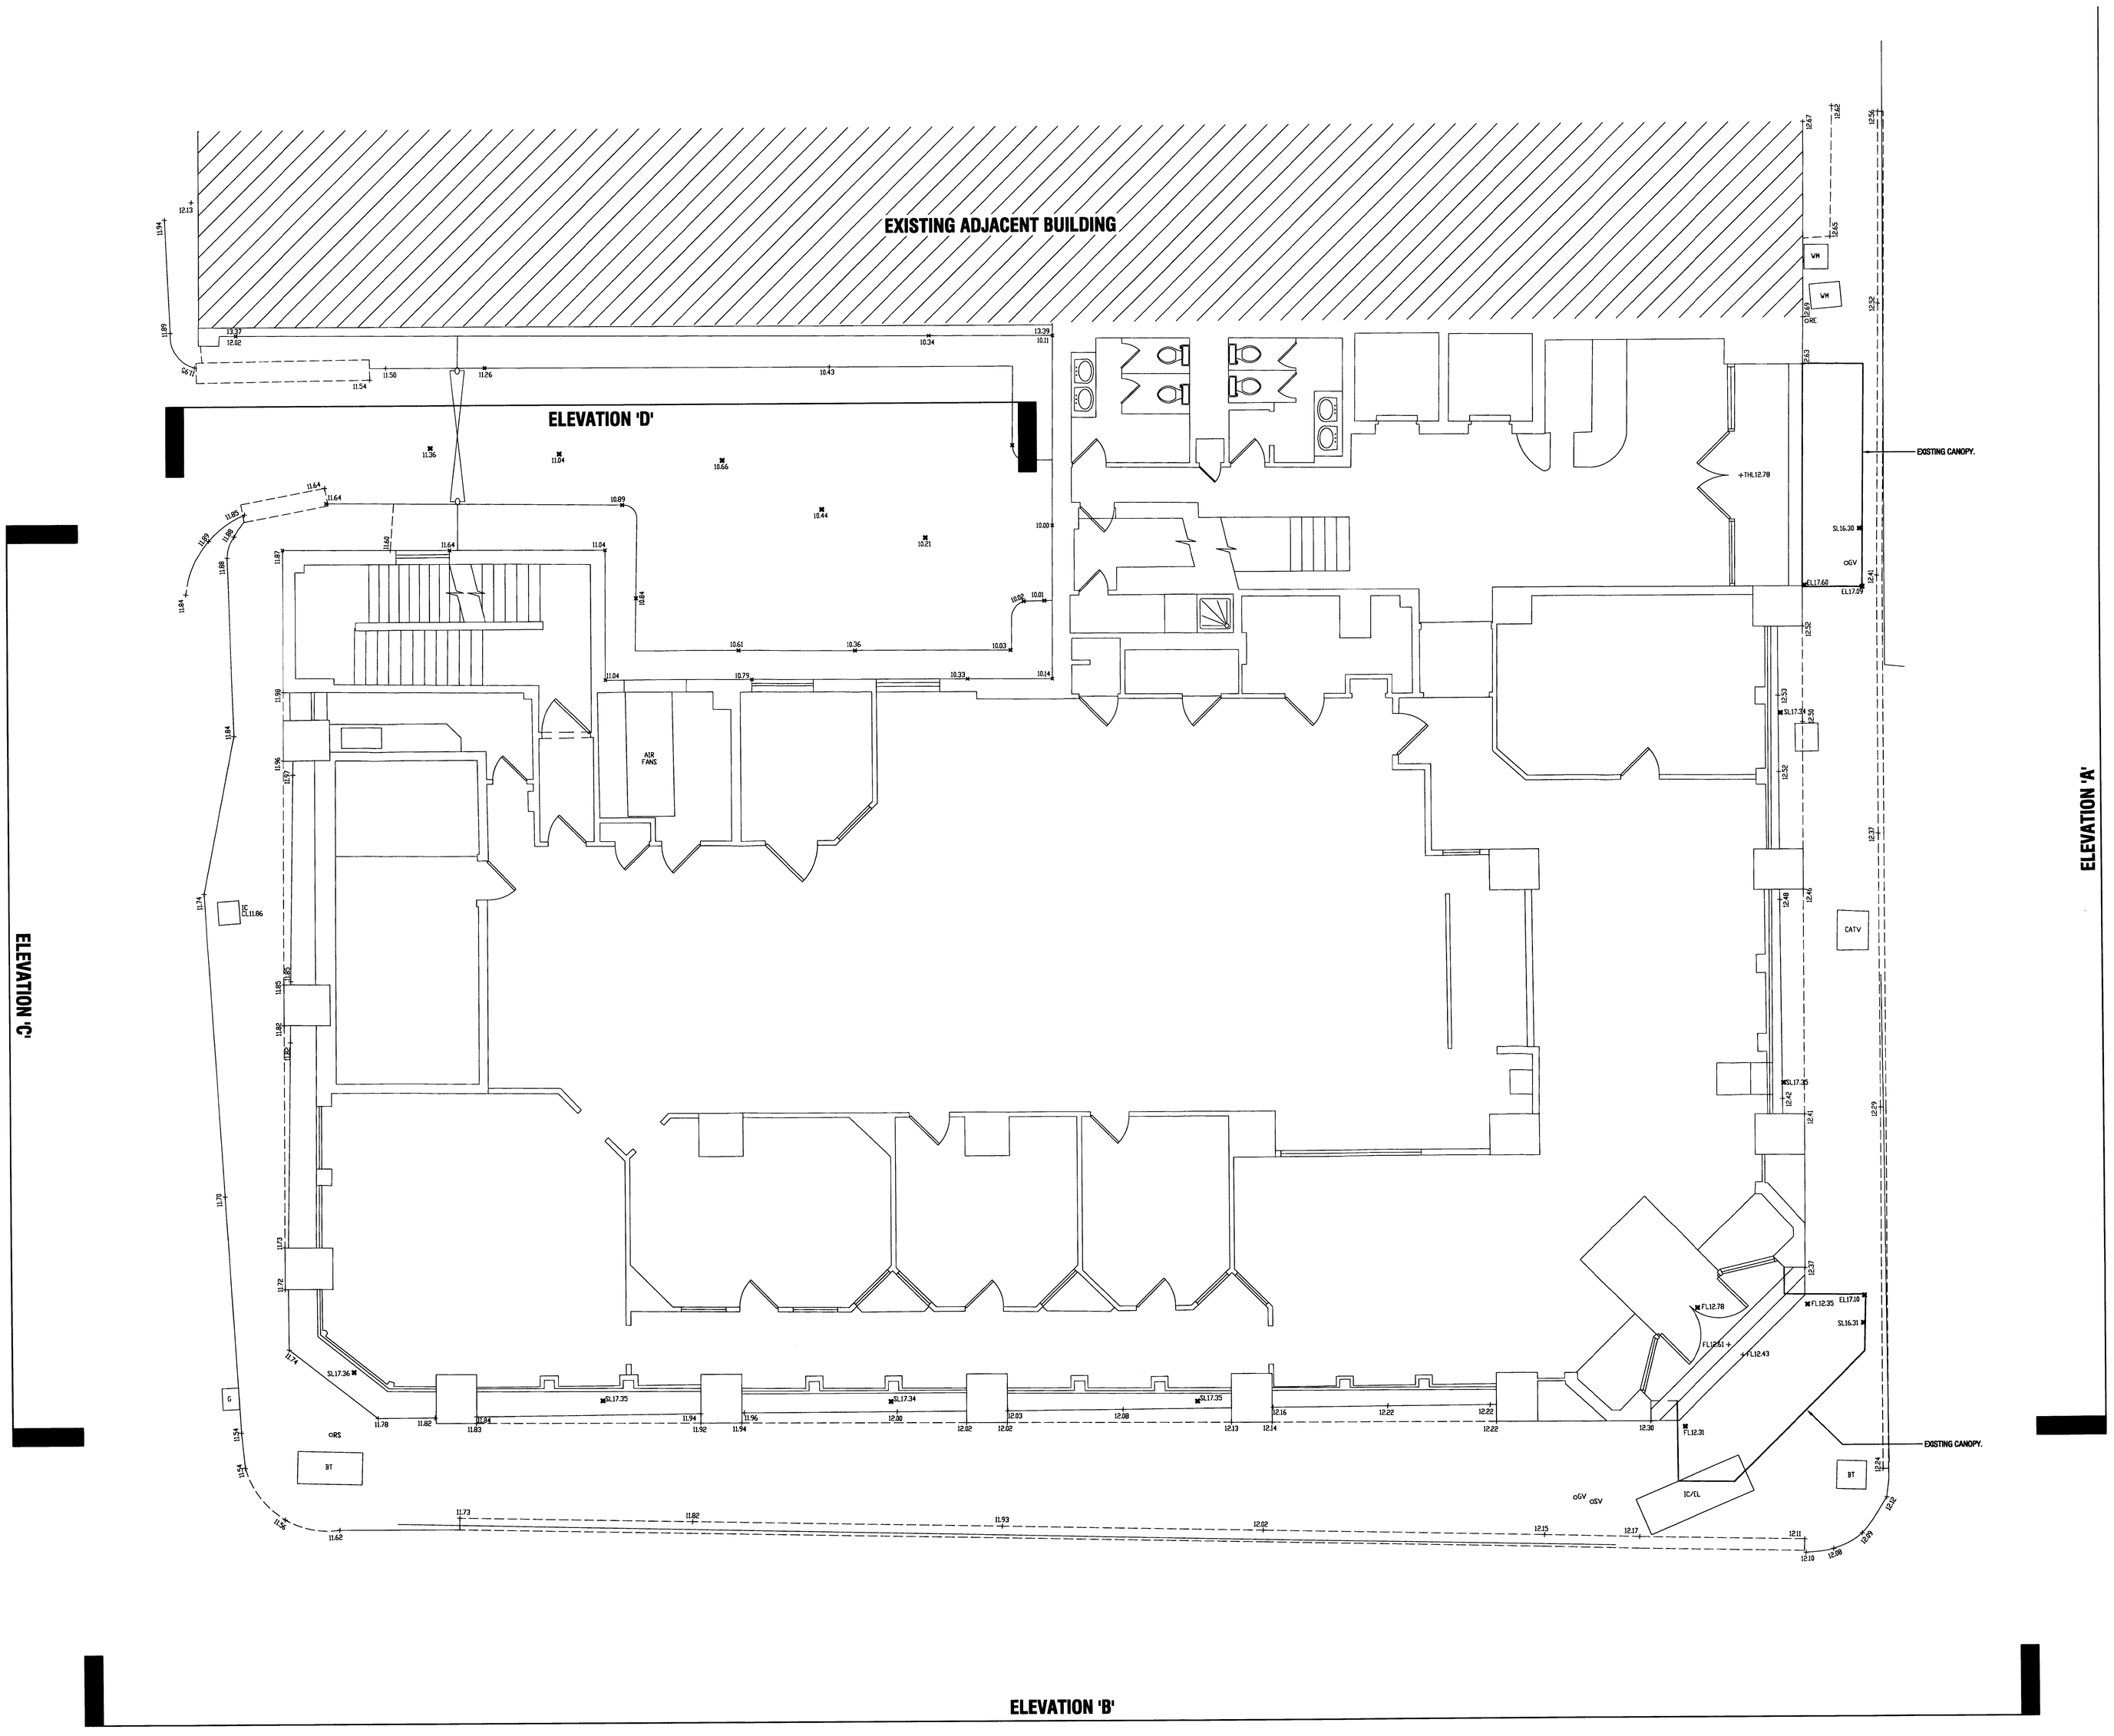

© A.P.E. Design
A.P.E. Design shall have no responsibility for any use made of this document other than for that which it was prepared and issued.

Rev	Details	Date	Signed

A.P.E. Design
Chadwick House
Blackwood Park
Warrington
WA3 6NE
Tel: 01925 [illegible]
Fax: 01925 [illegible]
www.apeprojects.co.uk

APE Design

Client
MAGNUS

Project
19-21 SPRING GARDENS
MANCHESTER

Title
EXISTING
GROUND FLOOR PLAN

Date: JAN '08
Job. No: APE116
Scale @ A0: 1:50
Drg. No: (200)902
Drawn: JM
Checked: JMM
Approved: JMM
Revision: P1

PLANNING

© A.P.E. DESIGN - CAD ORIGINAL - NOT TO BE MODIFIED BY HAND