PDF Complete
Your complimentary use period has ended. Thank you for using PDF Complete.
Click Here to upgrade to Unlimited Pages and Expanded Features

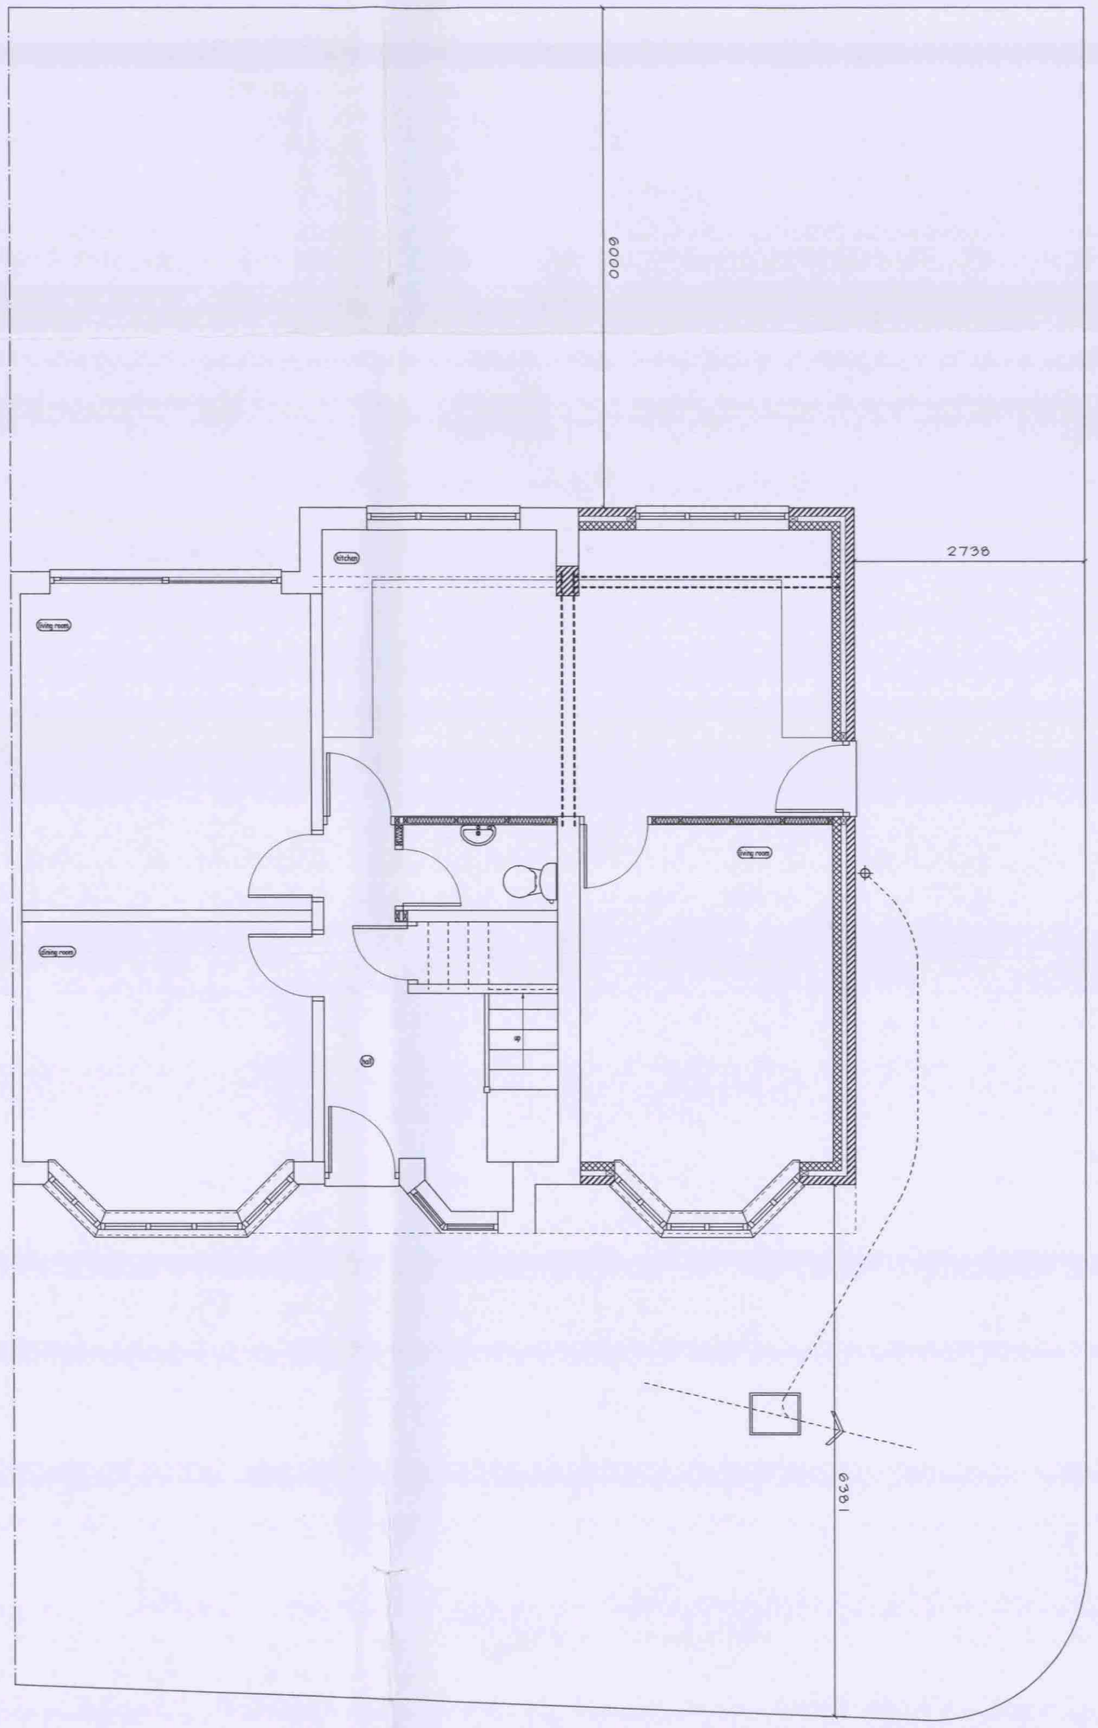



12 Morrell Road, Northenden,
Site Setting Out 1:50 @ A2