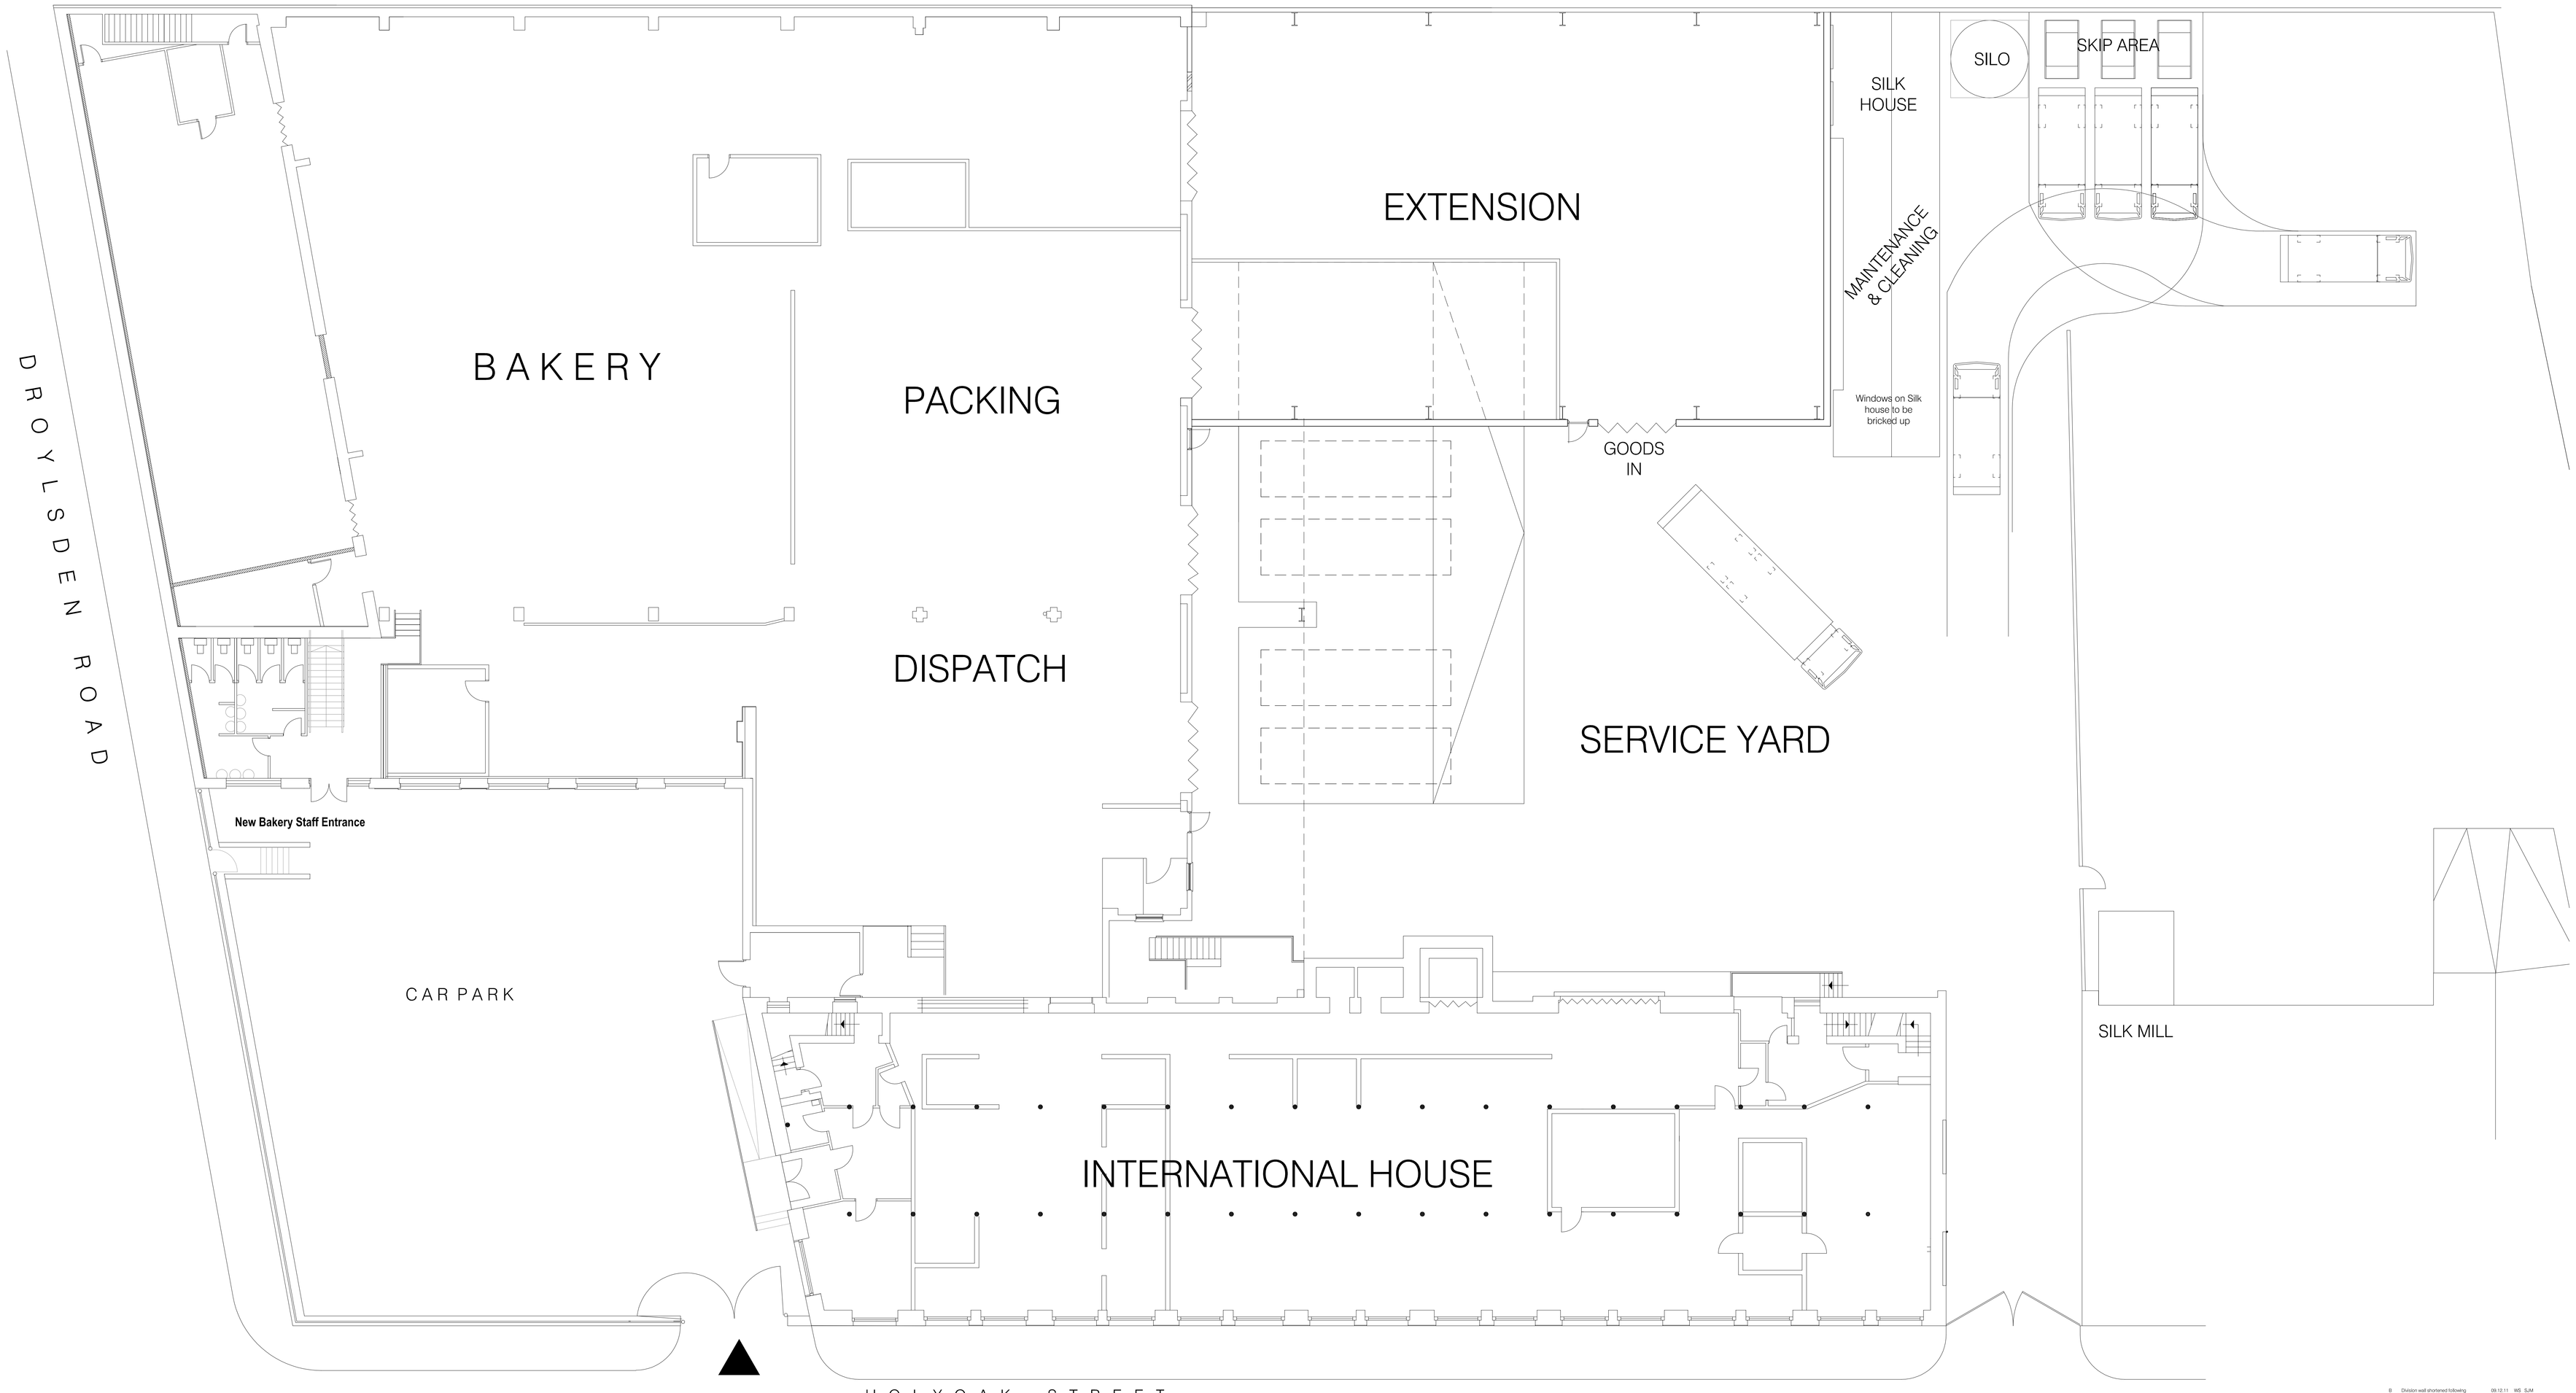


GROUND FLOOR PLAN

Scale 1:100 on A0

0 1 2 3 4 5 7.5 10
Meters

B	Division wall shortened following comments from Highways	09.12.11	WS SJM
A	Skip lorry maneuvering shown on plan	16.11.11	WS SJM

Job no	Description	Date	Drn by	Ch by
Highways	MU	10/10/11		WS

Ashfield House
Ashfield Road
Sale Moor
Cheshire
SK8 1BB

t. 0161 429 2121
f. 0161 429 4488
e. info@capradesignlimited.co.uk

CAPRA DESIGN LIMITED

client	MARTINS_BAKERY
project	NEWTON_HEATH BAKERY_EXTENSION
drawing	PROPOSED_BAKERY_PLAN
drawn by	plot date
project number	2453
drawing number	AL(2)P03
scale	1:100@A0
rev	B
issue status	P

This drawing is to be read in conjunction with all related drawings. Do not scale from this drawing. All dimensions must be checked and verified on site before commencing any work or producing shop drawings. Any discrepancies must be reported to the architect immediately.
This drawing is copyright and remains the property of Capra Design Ltd.